


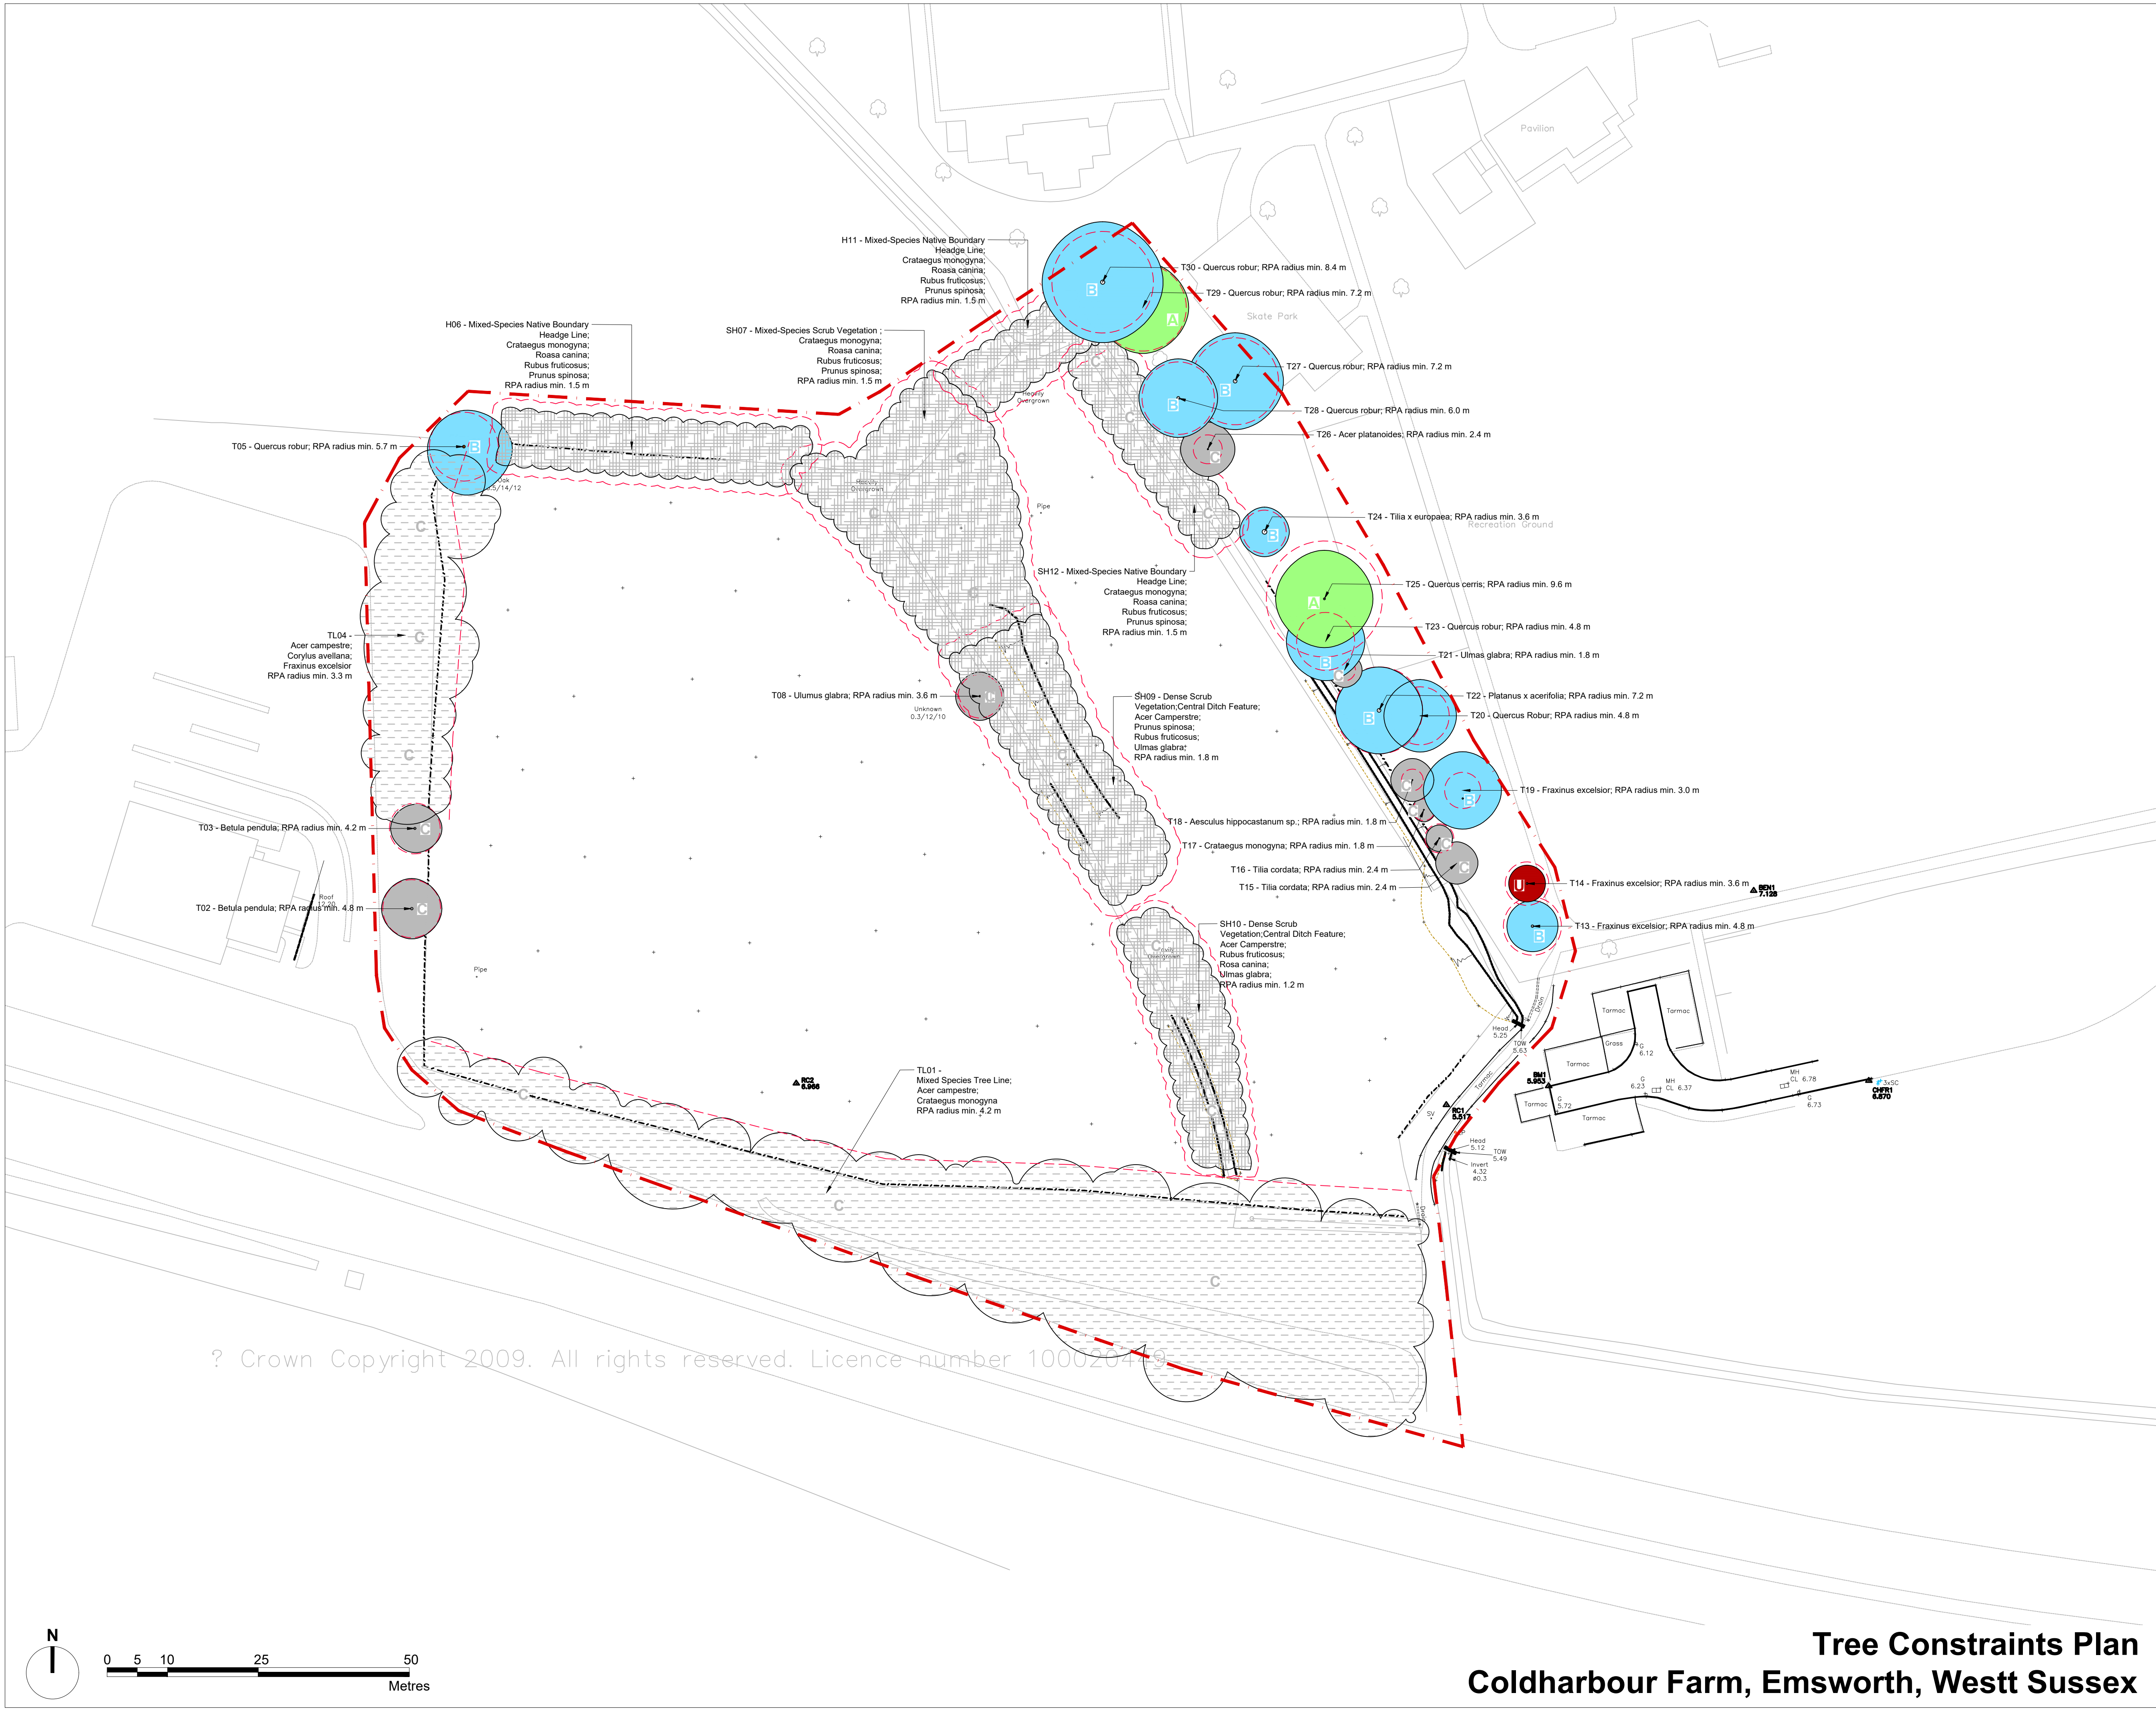

### Legend

Site Survey Boundary.

Tree/ Tree Group/ Tree Line/ Hedge Identification Label

Tree Root Protection Areas  
Tree Root Protection Areas calculated and specified in accordance with BS 5837:2012 - 'Trees in Relation to Design, Demolition and Construction'

Category A Trees  
Trees of High Quality and Value.

Category B Trees  
Trees of Moderate Quality and Value.

Category C Trees  
Trees of Low Quality and Value.

Category C Tree Lines  
Tree Lines of Low Quality and Value.

Category C Hedges and Shrubs  
Hedges and Shrubs of Low Quality and Value.

Notes:

- Drawing to be viewed in colour  
(Refer to LLD1726-ARB-SCH-01 - Existing Tree Schedule)

### Planning Issue

| Rev | Description    | Date     | Initials |
|-----|----------------|----------|----------|
|     |                |          |          |
|     |                |          |          |
|     |                |          |          |
| 01  | Planning Issue | 27.06.19 | LB       |

## LIZARD

Landscape Design and Ecology

The Old Bank, 34 South Street, Tarring, Worthing, West Sussex, BN14 7LH  
T. 01903 216033 E. lizardlandscape@btconnect.com W. lizardlandscapeecology.com

Client  
Woodpecker Plc

Project Title and Location  
Coldharbour Farm, Emsworth, West Sussex

Drawing Title  
Tree Constraints Plan

| Scale    | Drawn | Approved | Date     |
|----------|-------|----------|----------|
| 1:500@A1 | LB    | JJ       | 19.06.19 |

| Drawing No         | Revision |
|--------------------|----------|
| LLD1726-ARB-DWG-01 | 01       |

? Crown Copyright 2009. All rights reserved. Licence number 100020419

# Tree Constraints Plan

## Coldharbour Farm, Emsworth, West Sussex