


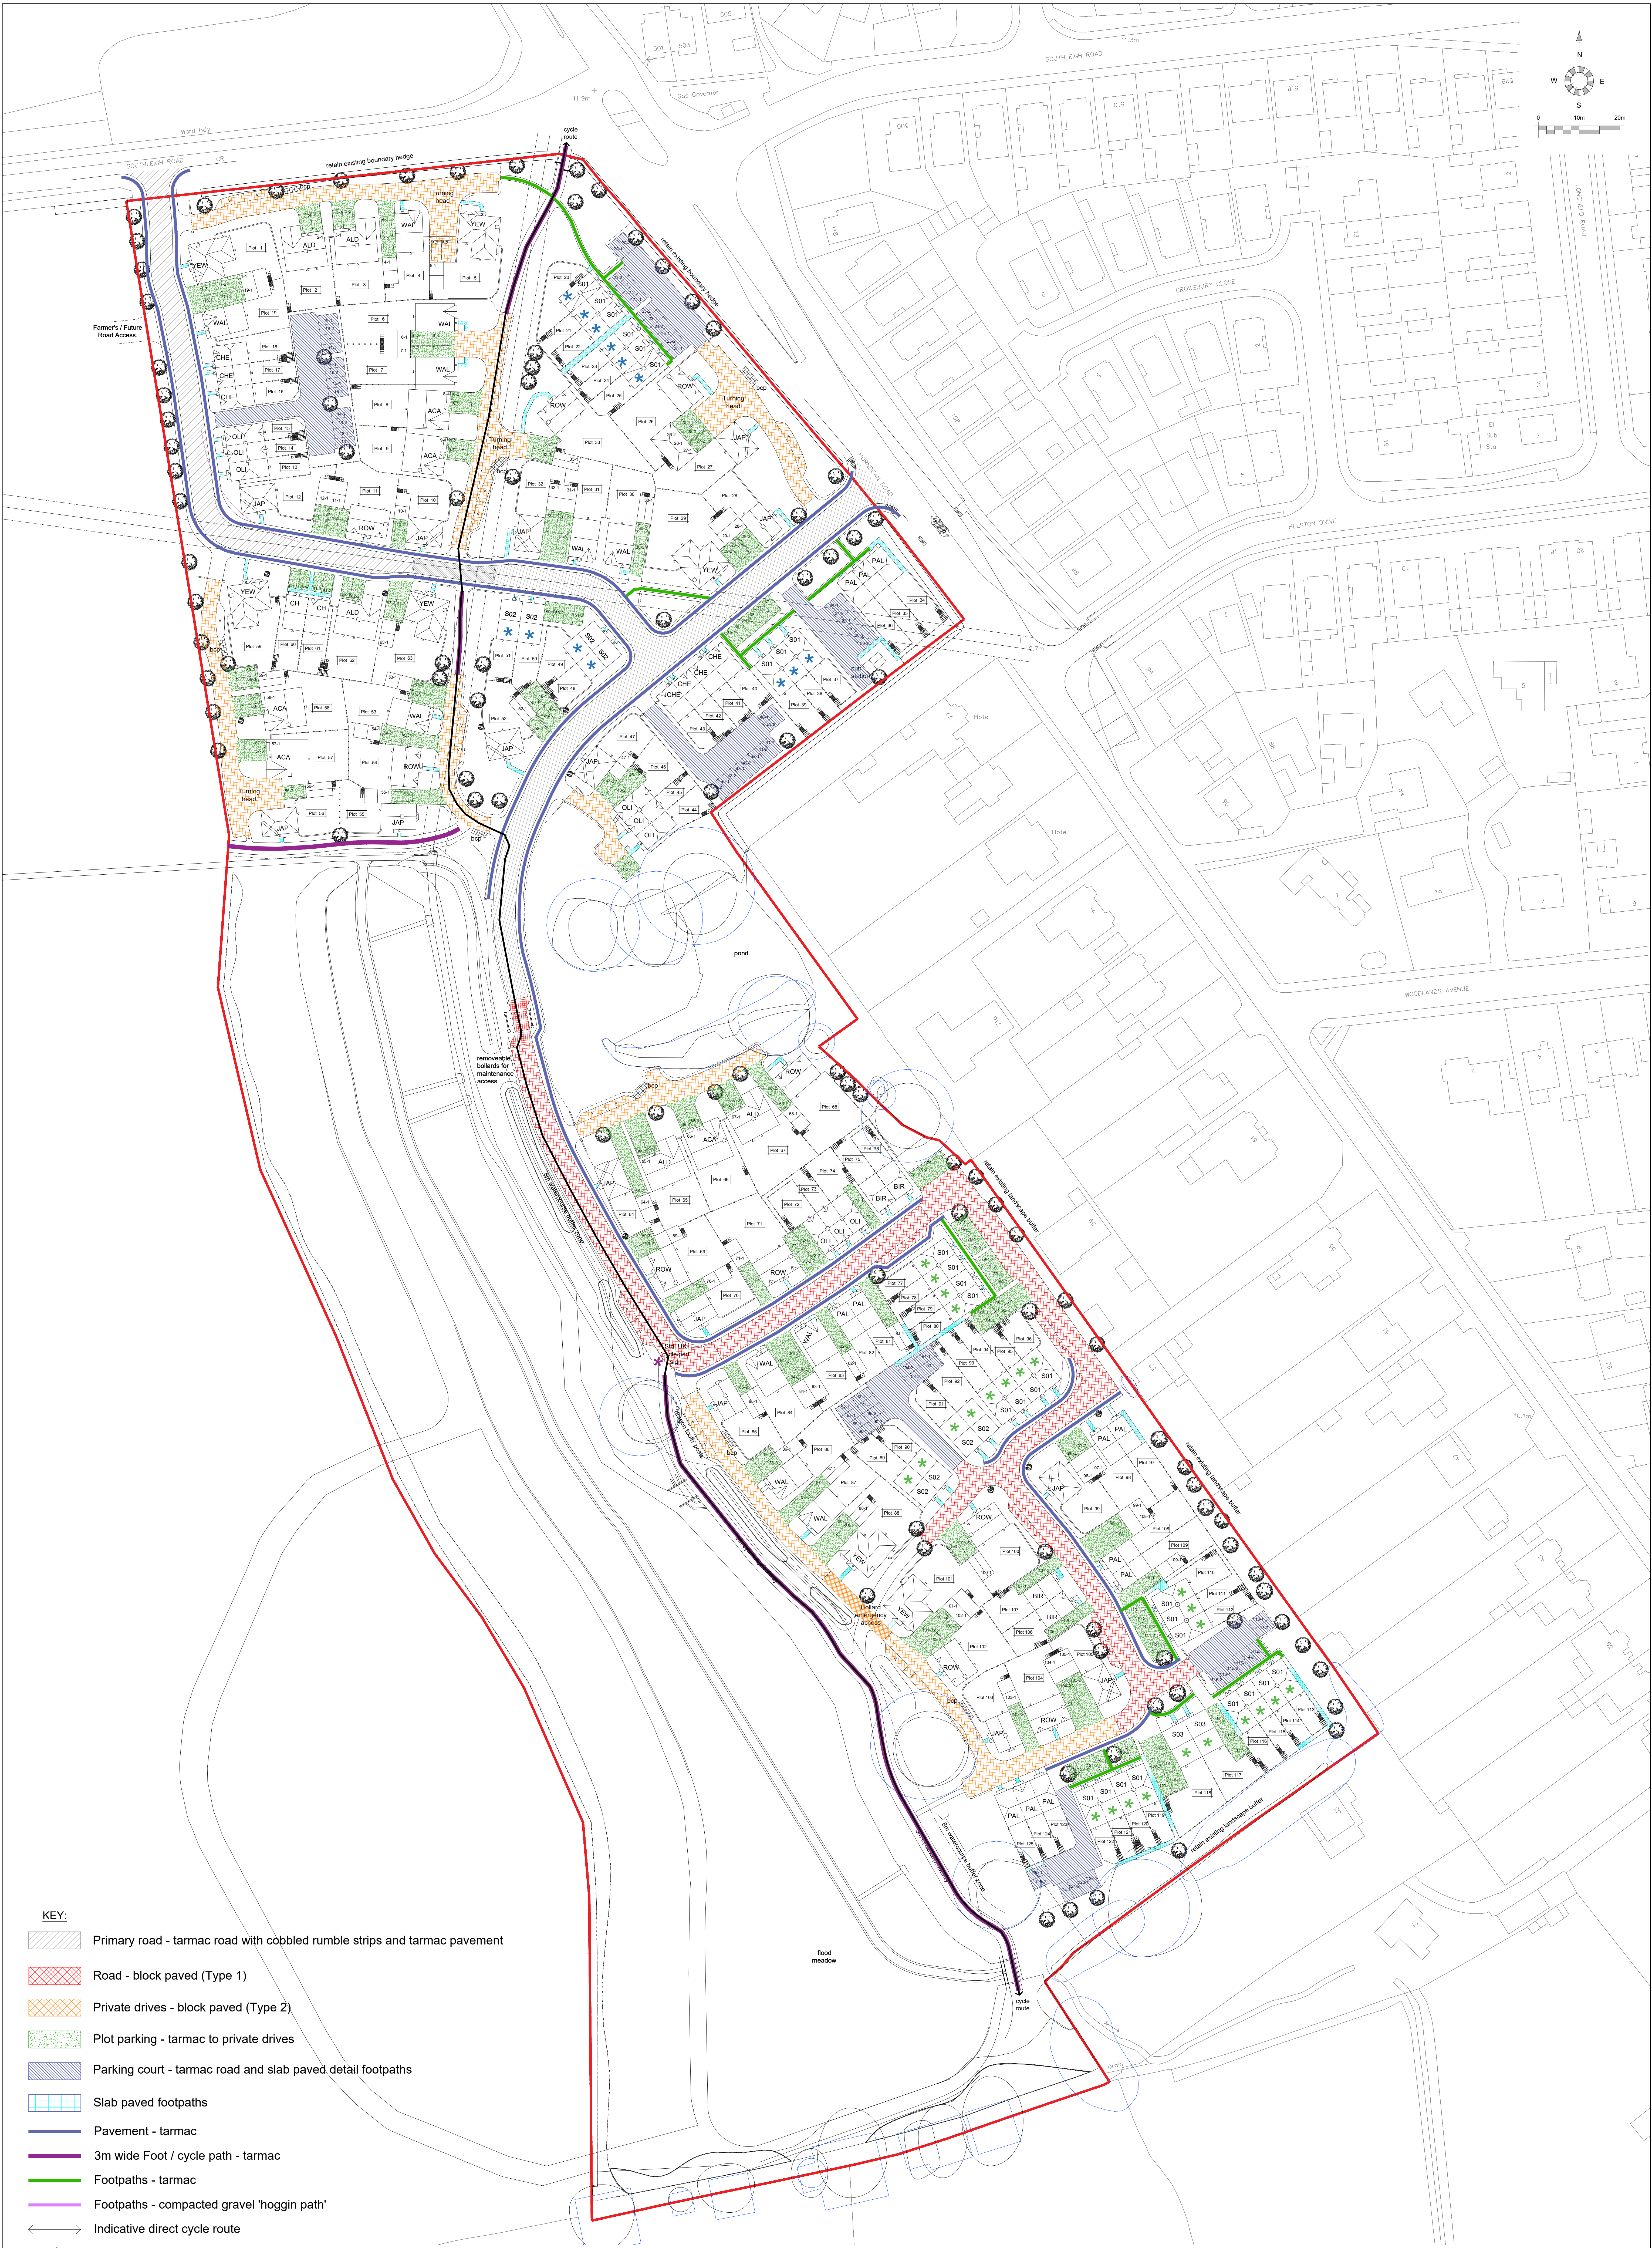

KEY:

- Primary road - tarmac road with cobbled rumble strips and tarmac pavement
- Road - block paved (Type 1)
- Private drives - block paved (Type 2)
- Plot parking - tarmac to private drives
- Parking court - tarmac road and slab paved detail footpaths
- Slab paved footpaths
- Pavement - tarmac
- 3m wide Foot / cycle path - tarmac
- Footpaths - tarmac
- Footpaths - compacted gravel 'hoggin path'
- Indicative direct cycle route
- Pedestrian / Cyclist Signage to British Standards / planning approved signage.

REV / DATE	REVISIONS	REV / DATE	REVISIONS	REV / DATE	REVISIONS
B 11-10-18	Hoggin cycle path widened and sign added.	OE			
C 12-08-19	Key amended	OE			

CLIENT:	Bellway Homes Limited (Wessex)	PROJECT:	Land West of Hordean Road Emsworth
SCALE:	1:500 (A0 ORIGINAL)	DRAWING:	Surface Materials Layout
DRAWN:	LV	16386	P204
DATE:	30.06.17		C