


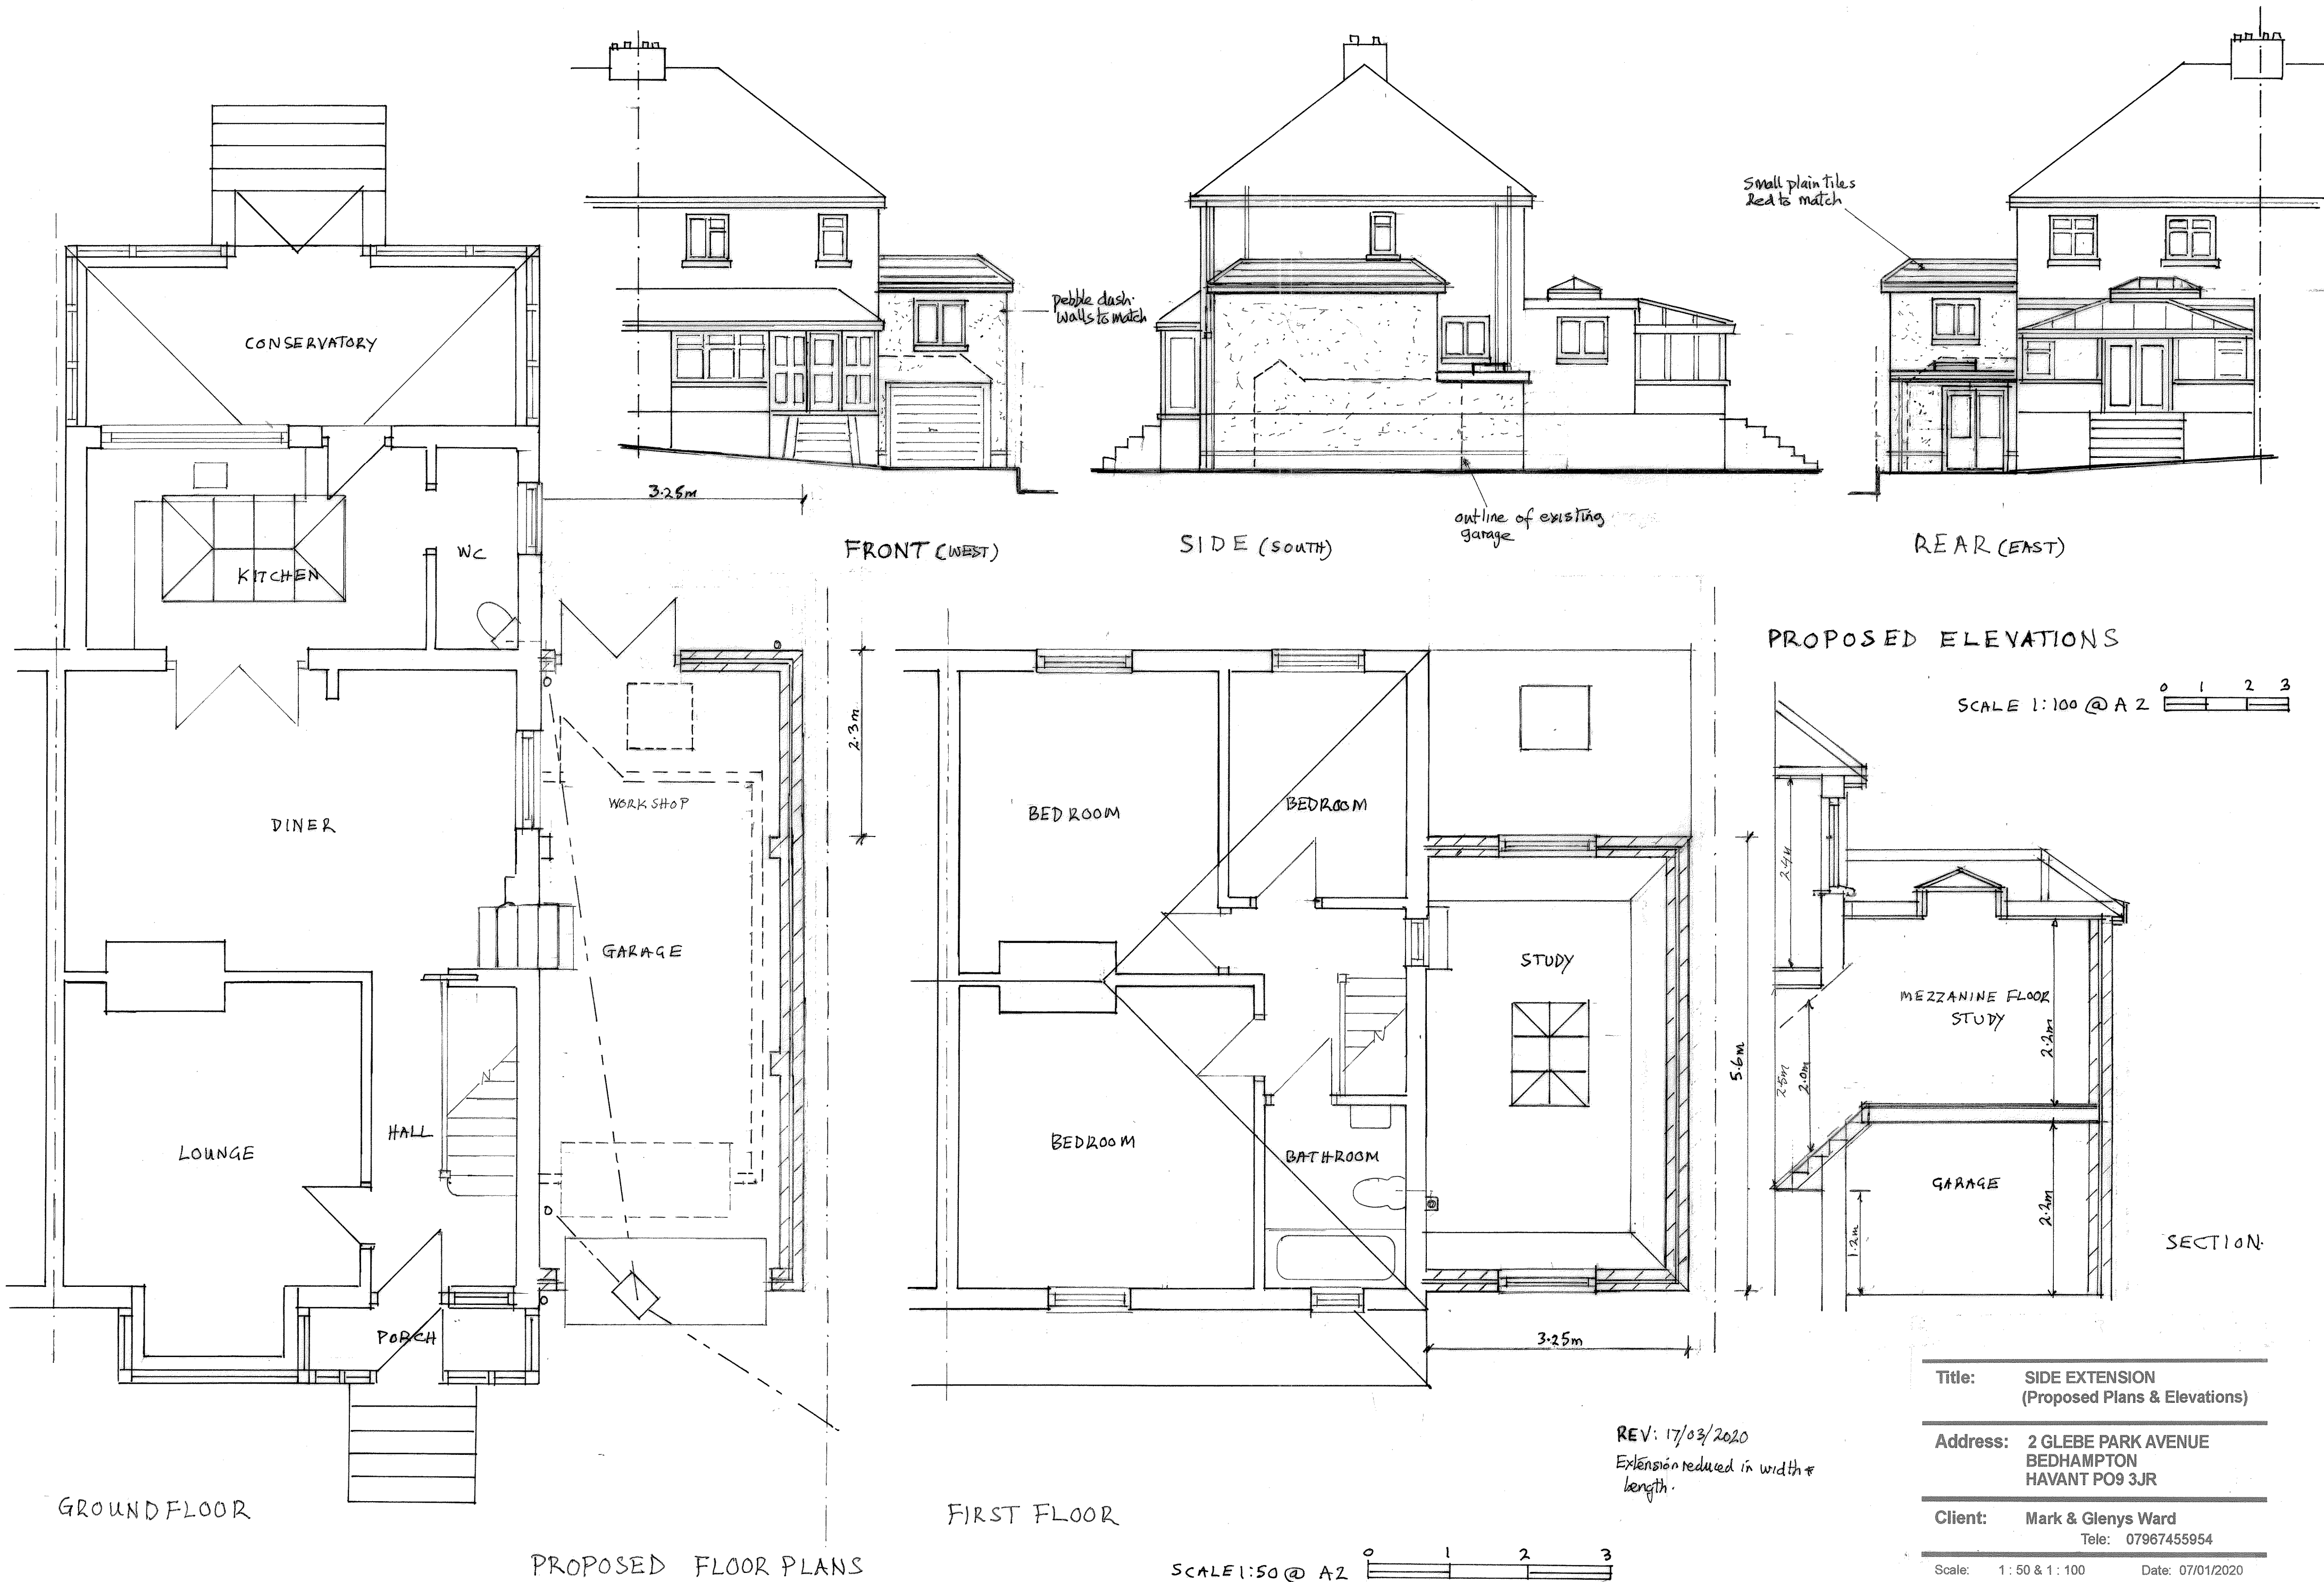

Title: SIDE EXTENSION
(Proposed Plans & Elevations)

Address: 2 GLEBE PARK AVENUE
BEDHAMPTON
HAVANT PO9 3JR

Client: Mark & Glenys Ward
Tele: 07967455954