


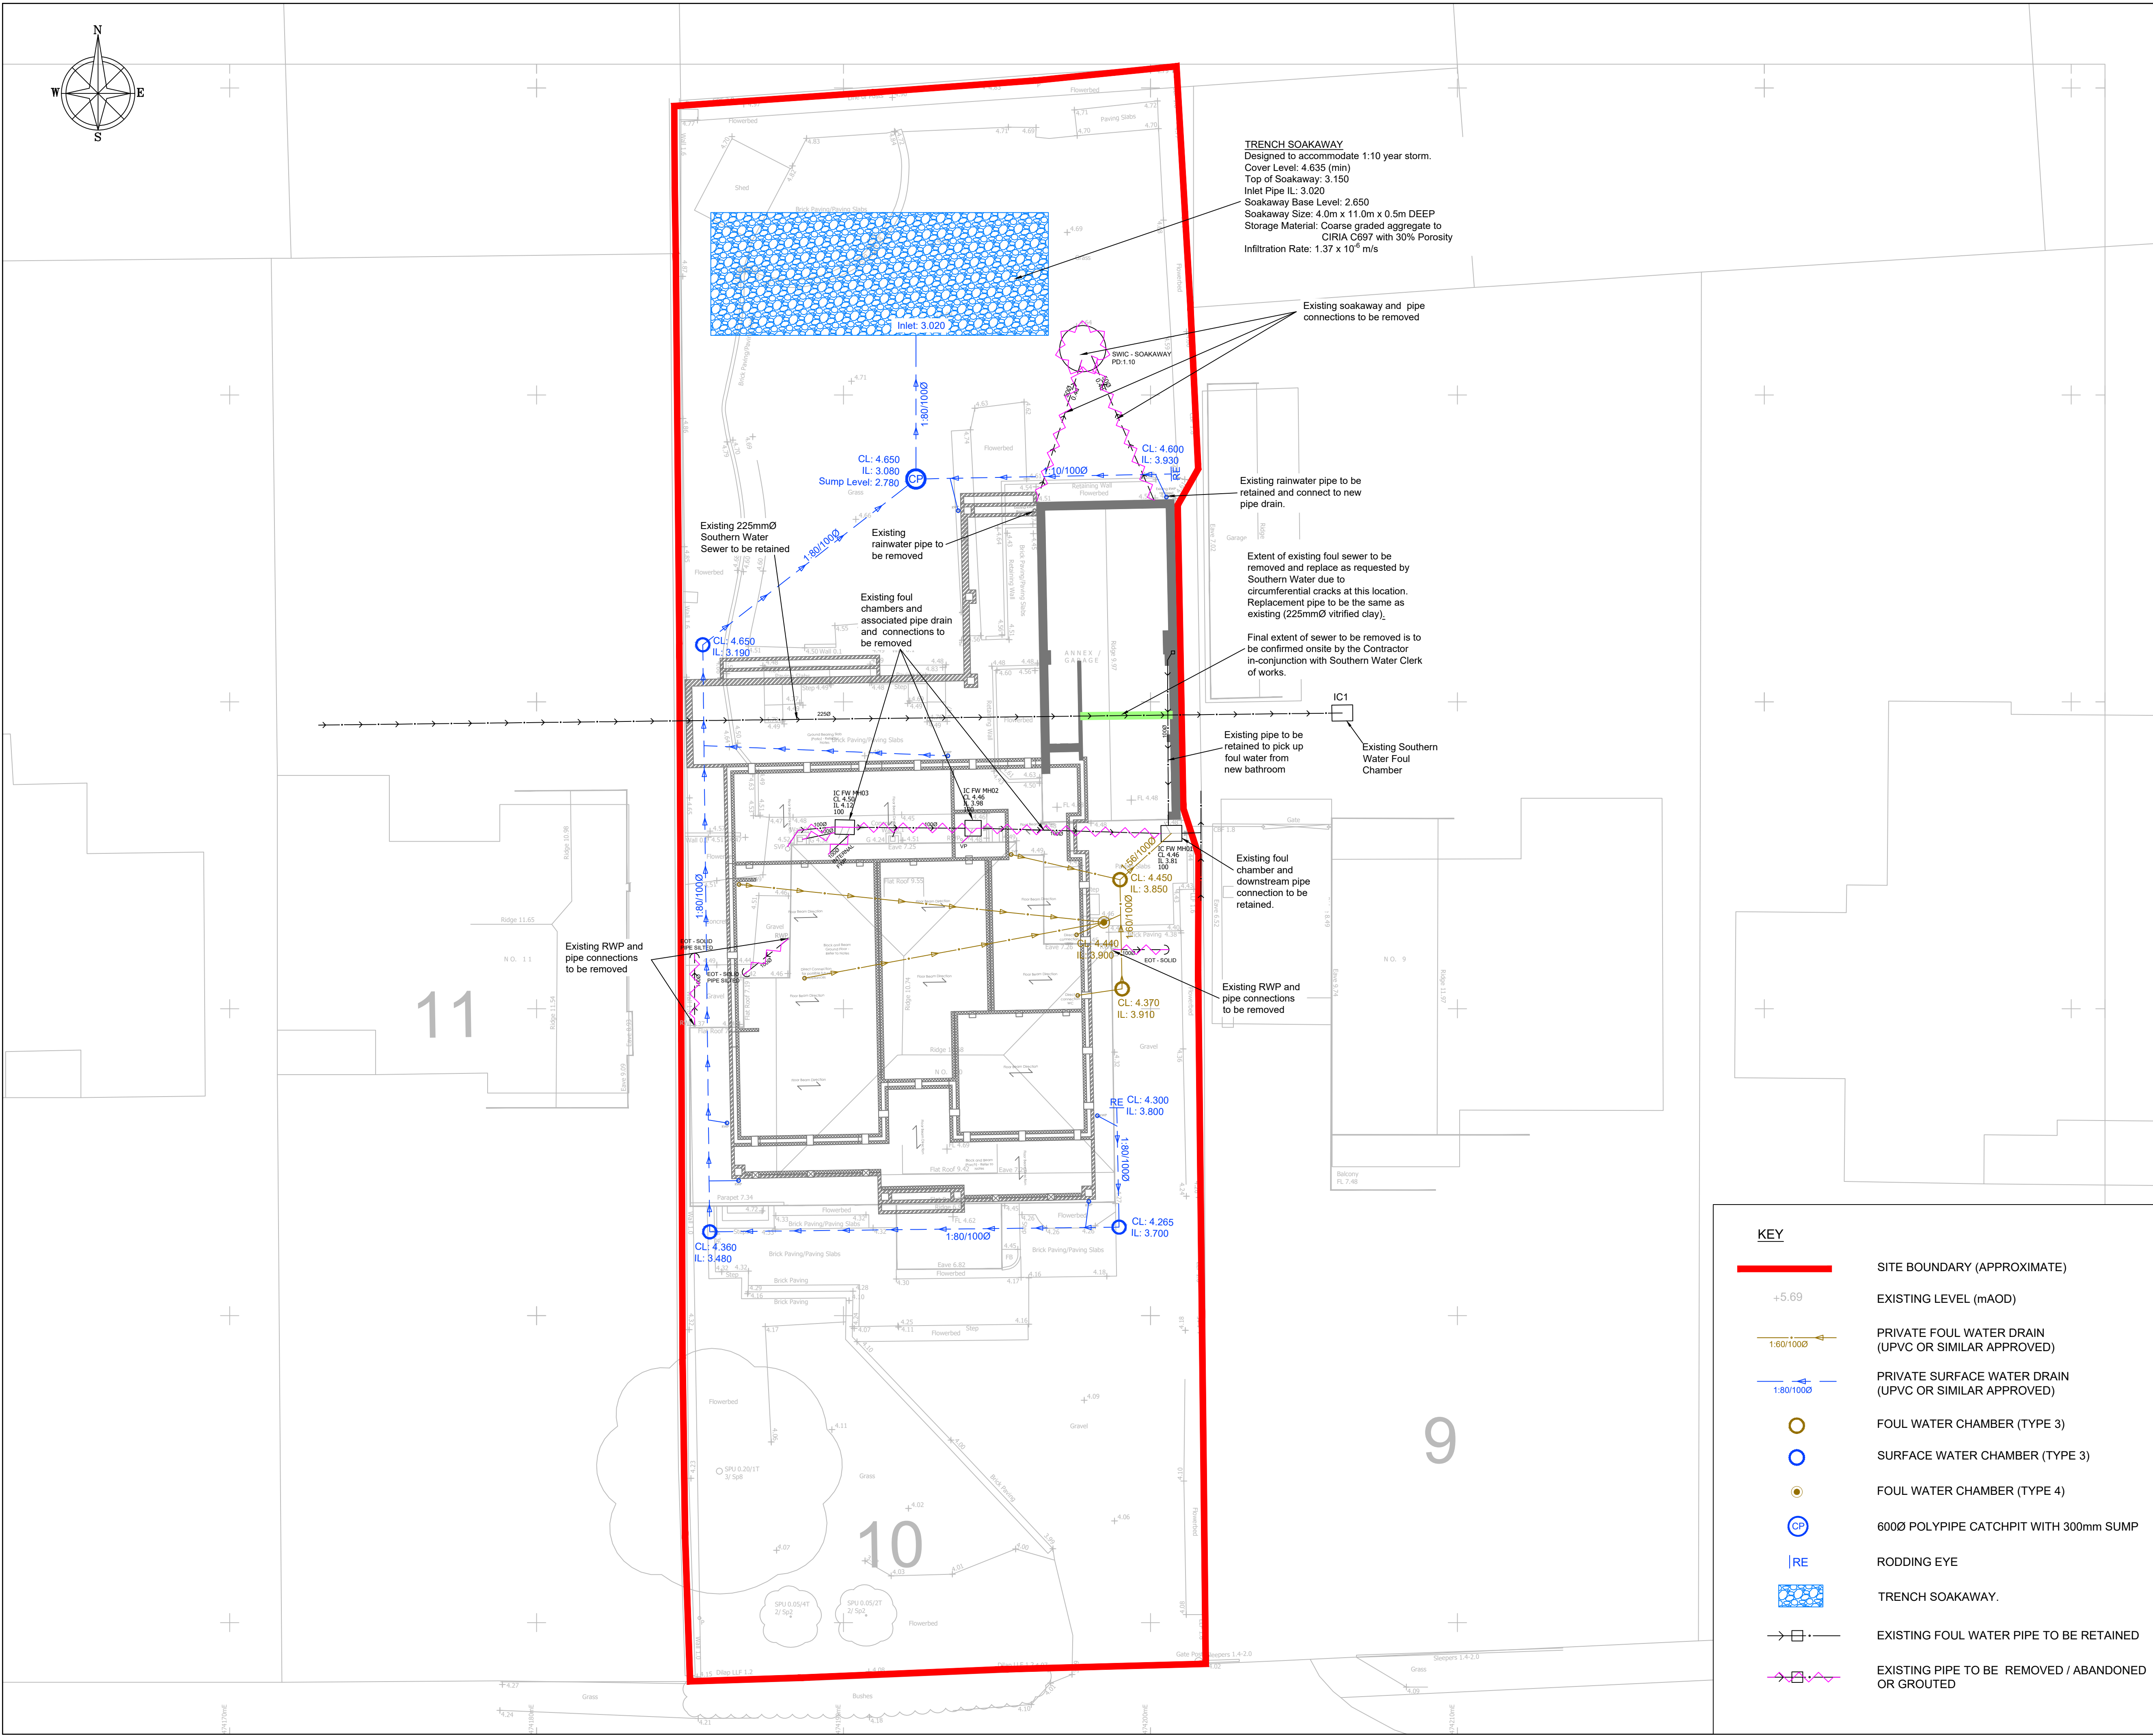

- | | | | |
|-----|----------------------|--|----------|
| REV | DATE | DESCRIPTION | CHK |
| A - | 28.07.20
27.07.20 | Existing pipe connection in garage to be retained
Initial Issue | HG
HG |

 **JUDWAA CONSULTING**
A Vision to Better Solutions

Suite 522, 5 Charter House, Lord Montgomery Way, Portsmouth, PO1 2SN
Tel: 02392 299355
Email: info@judwaaconsulting.com
Website: www.judwaaconsulting.com

PROJECT: 10 WESTERN PARADE, EMSWORTH
PO10 7HS

SCALE @ A1:	CHECKED:	DATE:
1:100	HG	JULY 2020

PROJECT No:	DRAWING No:	REV:
J007	EL-101	A

	SITE BOUNDARY (APPROXIMATE)
+5.69	EXISTING LEVEL (mAOD)
	PRIVATE FOUL WATER DRAIN (UPVC OR SIMILAR APPROVED)
	PRIVATE SURFACE WATER DRAIN (UPVC OR SIMILAR APPROVED)
	FOUL WATER CHAMBER (TYPE 3)
	SURFACE WATER CHAMBER (TYPE 3)
	FOUL WATER CHAMBER (TYPE 4)
	600Ø POLYPIPE CATCHPIT WITH 300mm SUMP
RE	RODDING EYE
	TRENCH SOAKAWAY.
	EXISTING FOUL WATER PIPE TO BE RETAINED
	EXISTING PIPE TO BE REMOVED / ABANDONED OR GROUTED