


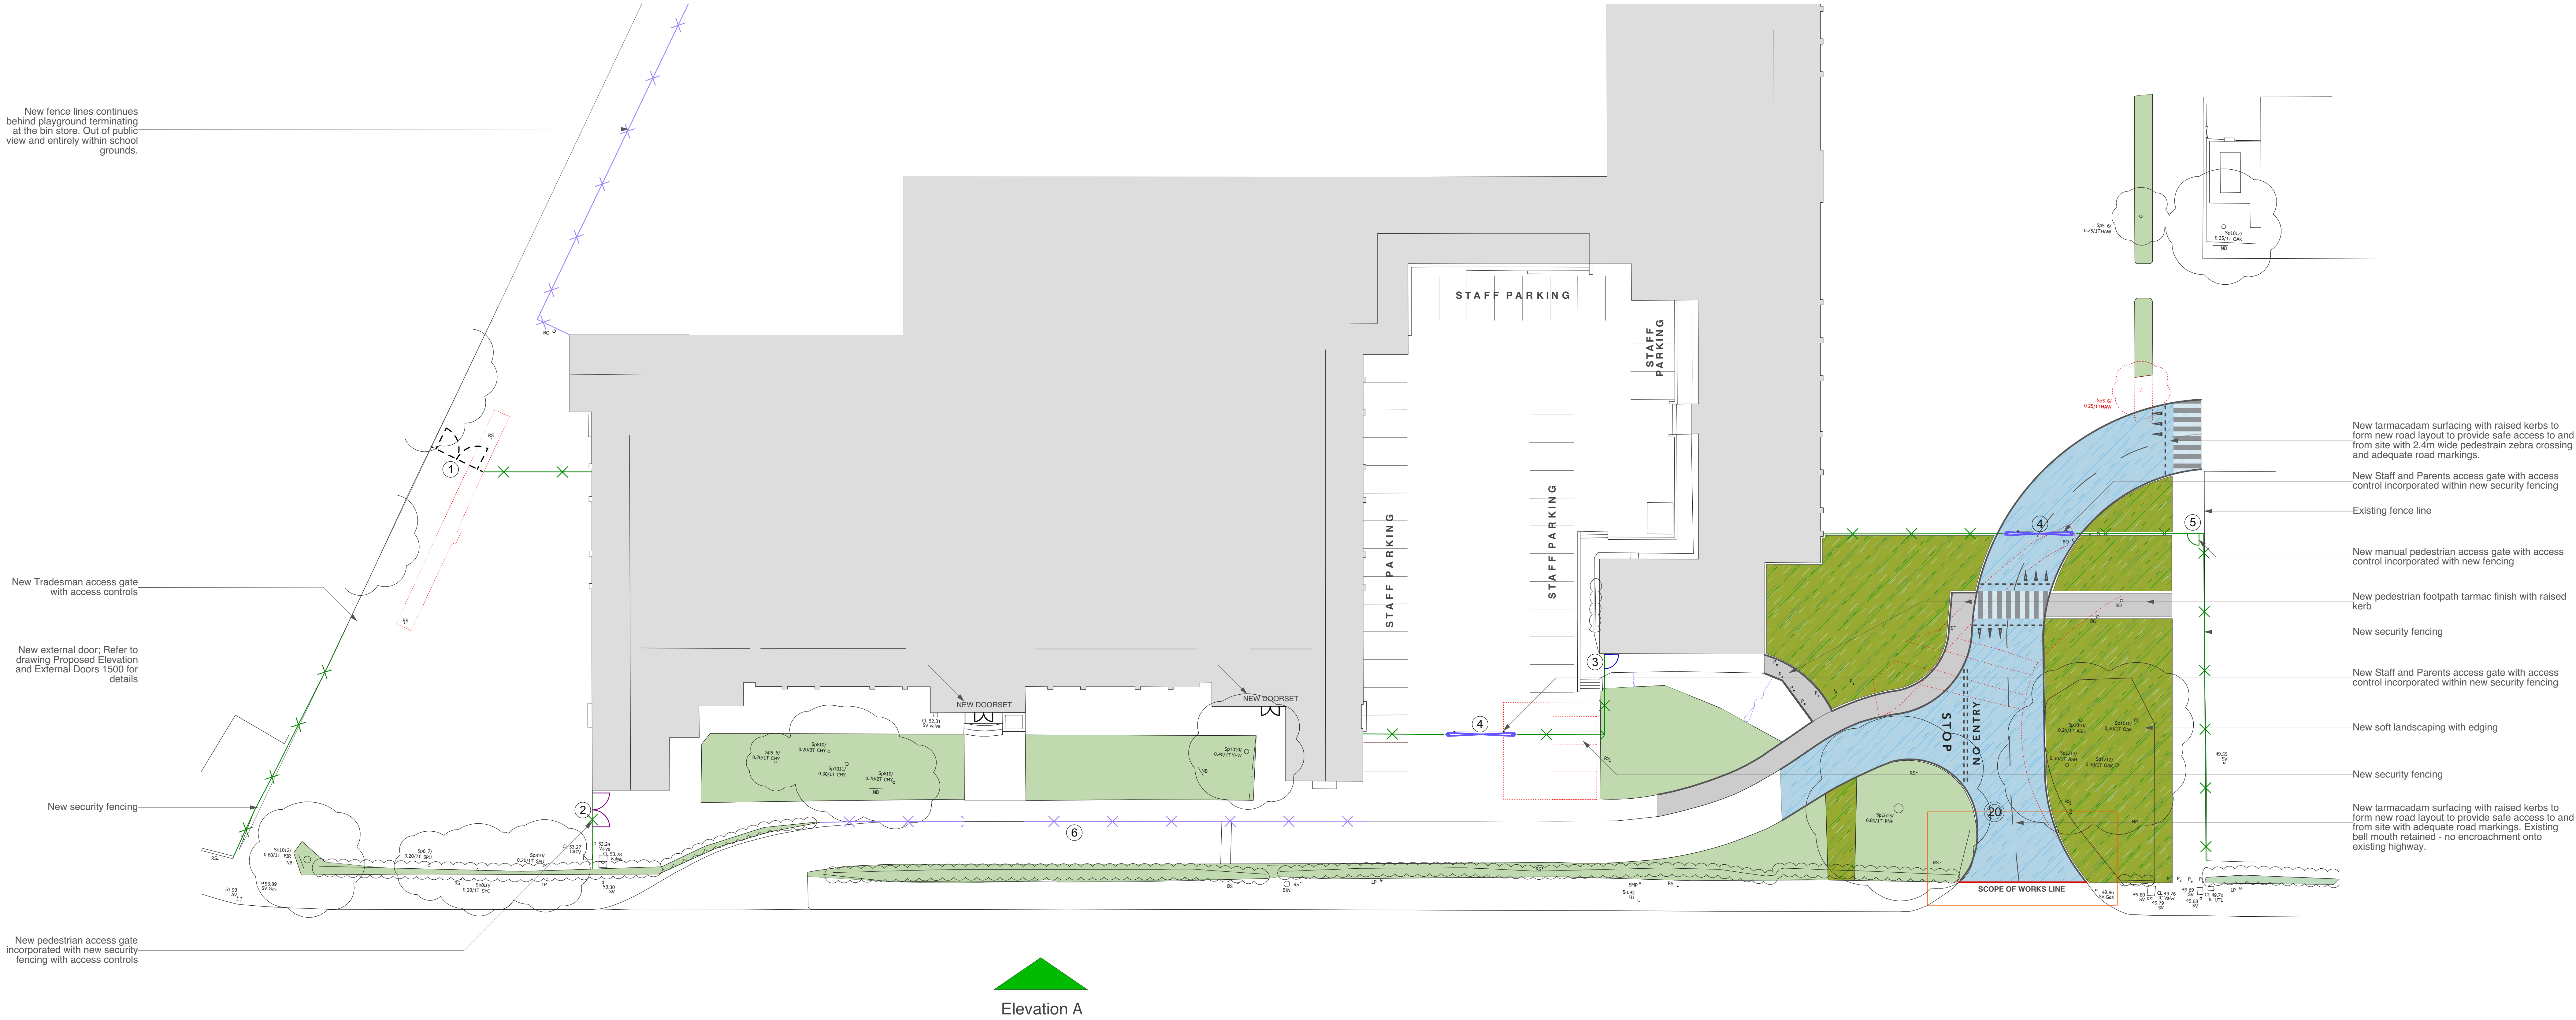


KEY NOTES


NOTE: All new gates on access controls are to be installed on a fail safe system whereby activation of the fire alarm will release security mechanisms.

All trees to be retained.

Site not in a conservation area and no TPO's exist.

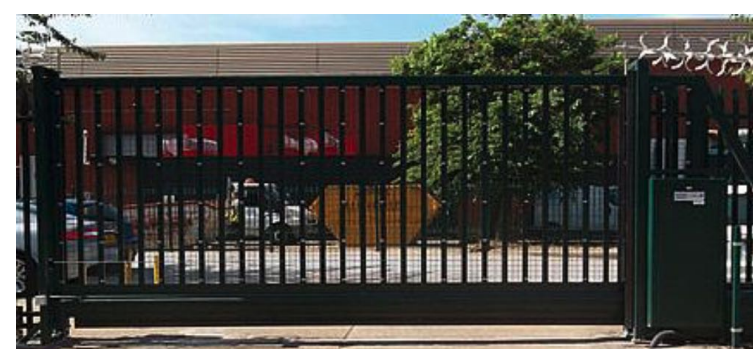

PROPOSED PLAN

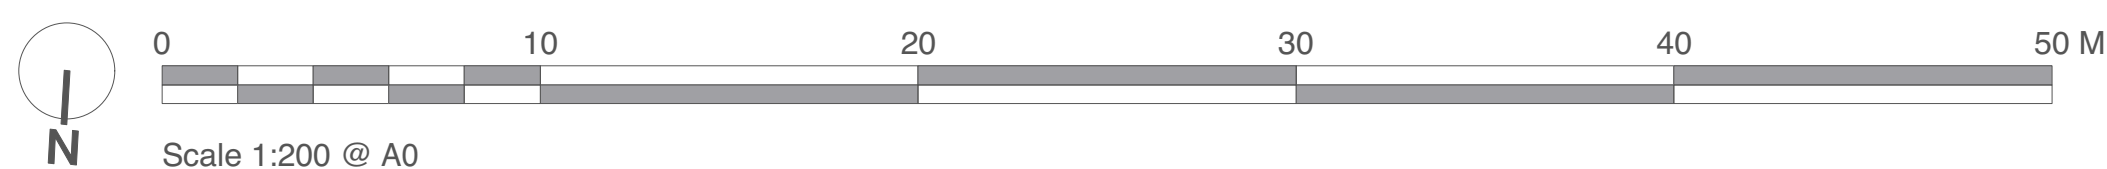

Kendall Kingscott

Chartered Architects
Chartered Building Surveyors
Interior Designers
CDM Services

3 GP Centre, Viovan Road,
Ringwood, Hampshire, BH24 3PF
+44 (0)1425 472 833
www.kendallkingscott.co.uk

Project: **Safeguarding Improvements**

Client: **The Cowplain Community School**

Scale: **1:200** Paper Size: **A0** Filename: **180787**

Project Number: **180787 1400** Drawing Number: **P01**

Drawn: **28/08/19** Date: **EN** Checked: **KS** Status: **PLANNING**

Rev: **01** Date: **28/08/19** By: **KS** Note: **PLANNING**

Only to be used on the site for which designed. The electronic transmission of design information contained in this drawing is carried out entirely at the user's risk and Kendall Kingscott Ltd. will have no liability for any errors or inaccuracies arising therefrom. This provision of electronic or digital information from the user is entirely at the user's risk and Kendall Kingscott Ltd. will have no liability for any errors or inaccuracies arising therefrom.