


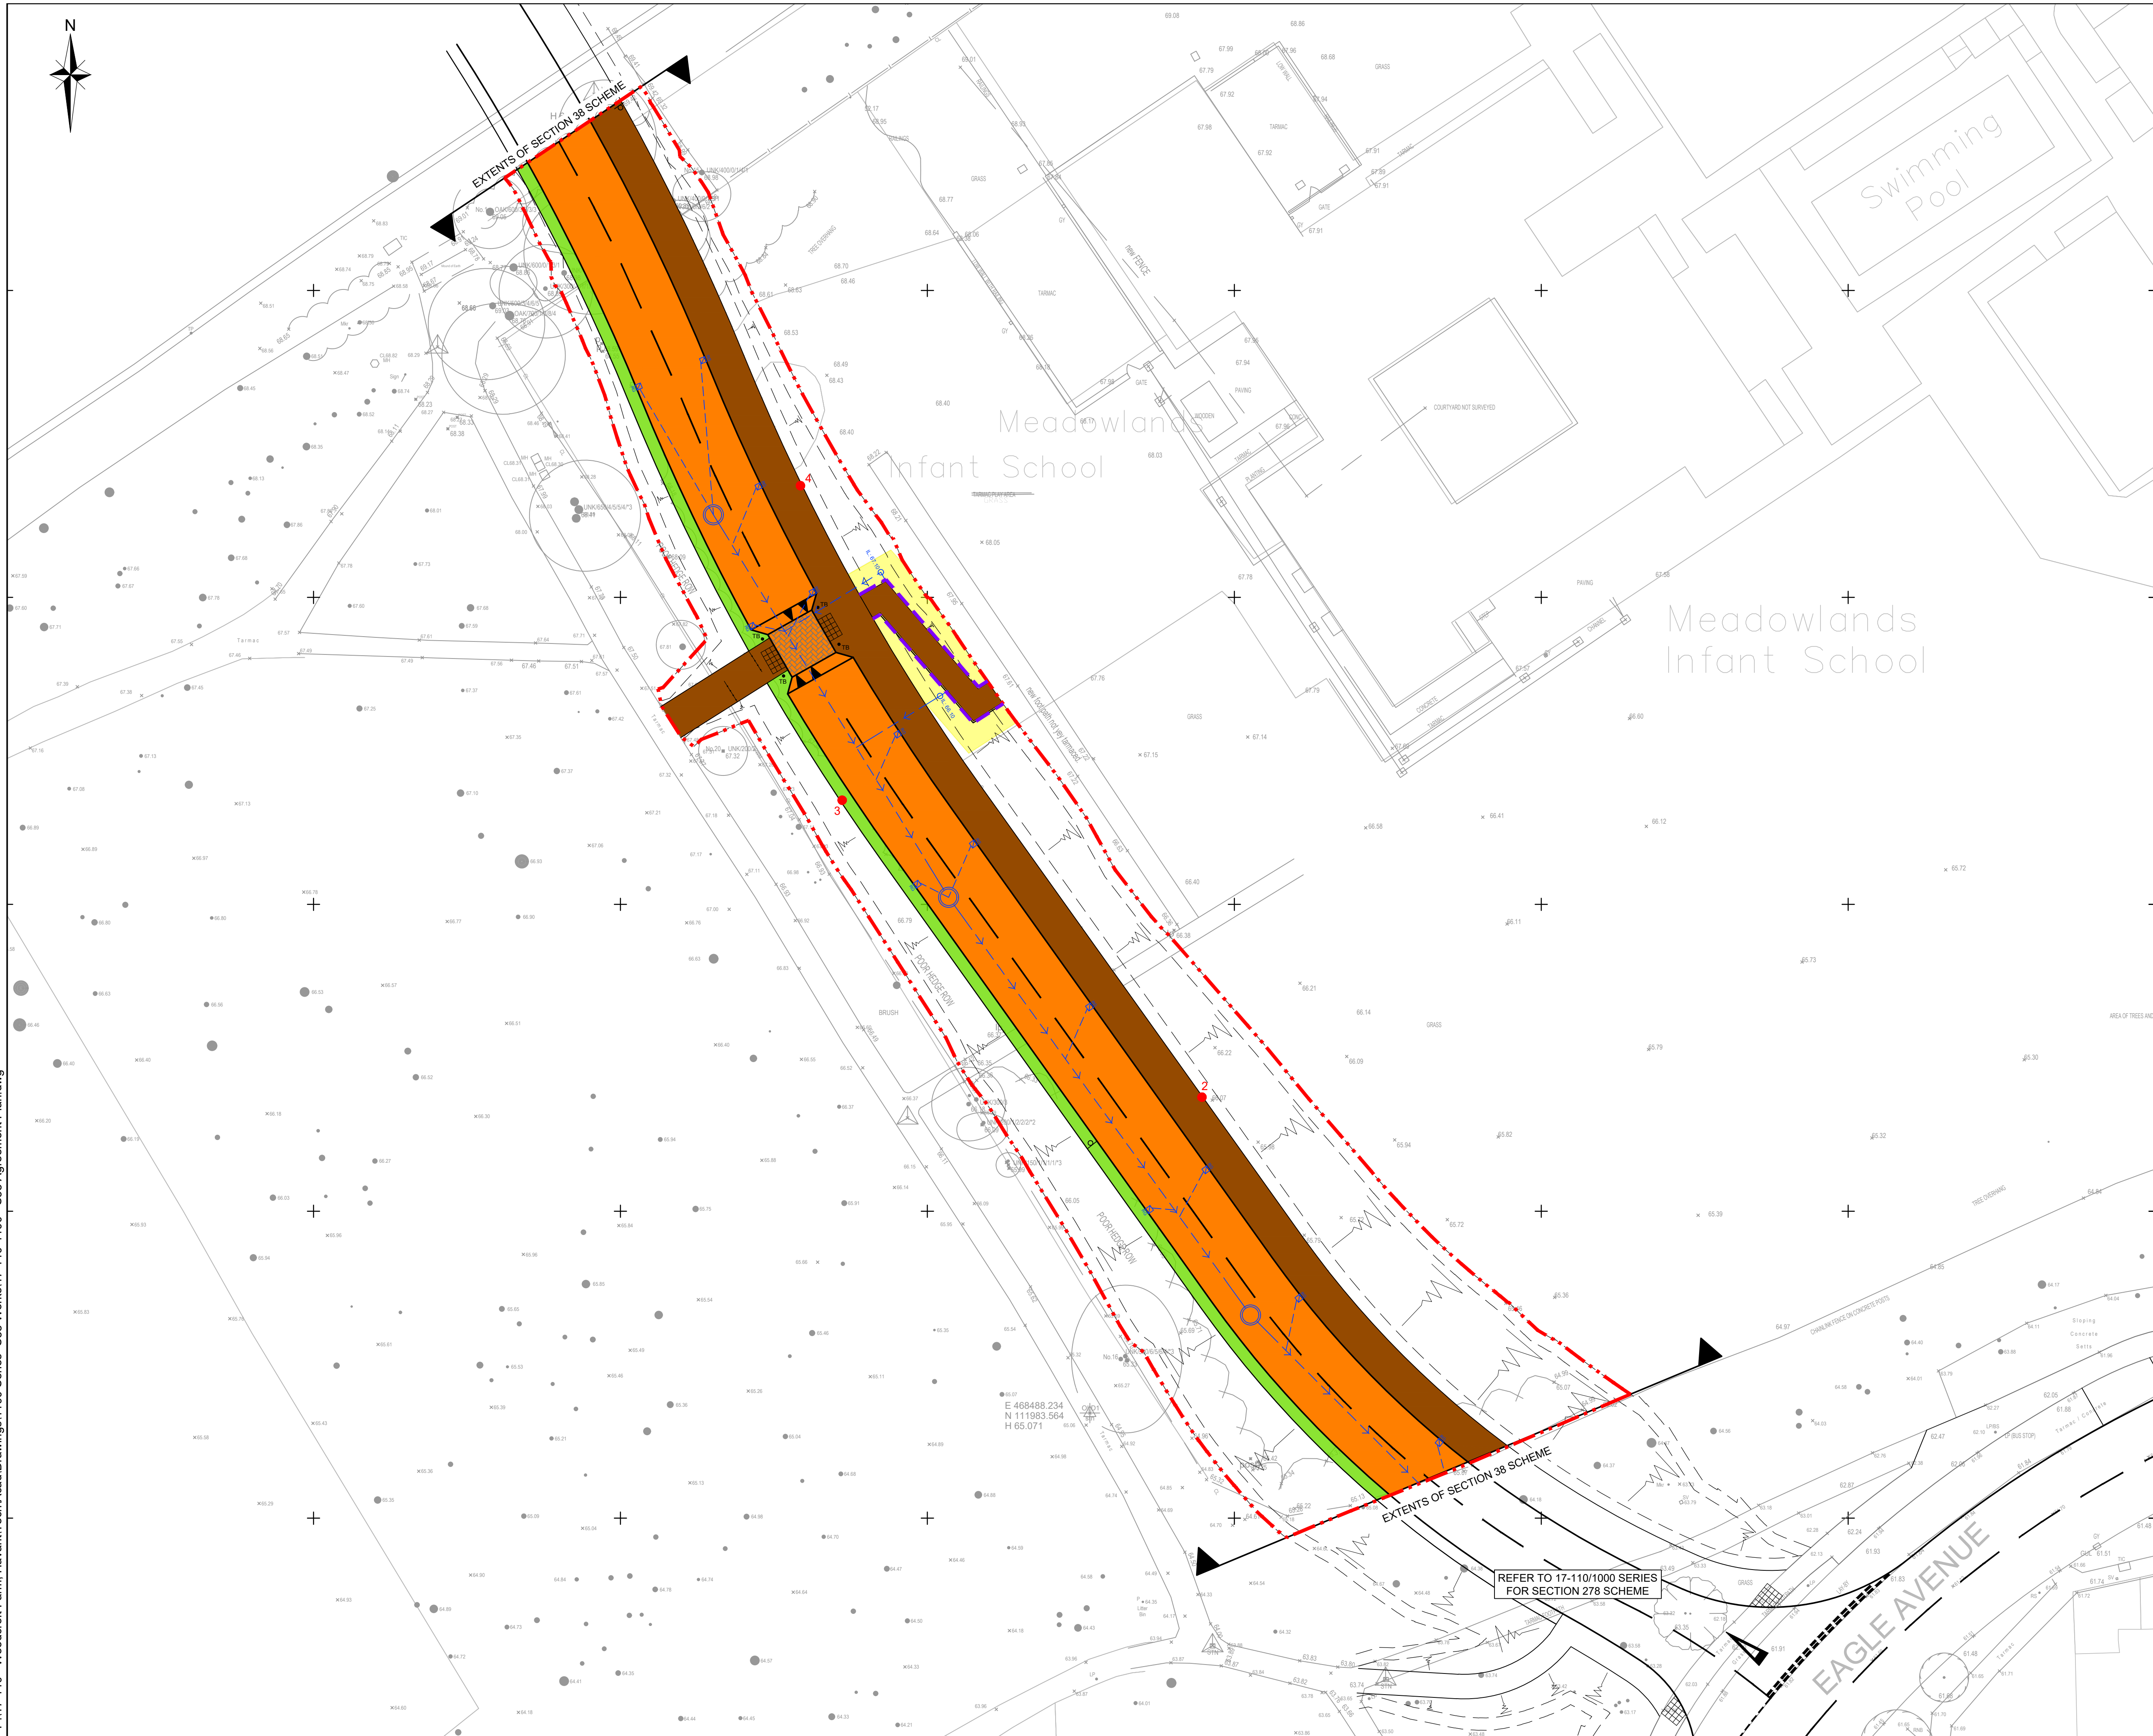

- NOTES**
1. THIS DRAWING IS TO BE READ IN CONJUNCTION WITH THE MANUAL FOR CONTRACT DOCUMENTS, VOLUME 1, SPECIFICATION FOR HIGHWAY WORKS, HAMPSHIRE COUNTY COUNCIL SPECIFICATION COMPANION DOCUMENT TO MANUAL FOR STREETS, SEWERS FOR ADOPTION 6th / 7th EDITIONS AND ALL OTHER RELATED DRAWINGS ISSUED.
 2. IF THERE IS ANY AMBIGUITY BETWEEN THE SPECIFICATION AND THE DRAWINGS, THE CONTRACTOR SHALL IMMEDIATELY INFORM THE ENGINEER.
 3. DO NOT SCALE FROM THIS DRAWING. WORK FROM FIGURED DIMENSIONS ONLY.
 4. ALL TESTING TO BE CARRIED OUT IN ACCORDANCE WITH HAMPSHIRE COUNTY COUNCIL'S STANDARD SPECIFICATION AND SEWERS FOR ADOPTION 6th/7th EDITIONS.
 5. ALL TESTING FOR THE APPROVAL FROM THE ADOPTION AUTHORITY AT THE EXPENSE OF THE CONTRACTOR.
 6. THE CONTRACTOR SHALL NOT USE THE SITE FOR ANY PURPOSE OTHER THAN THE PROPOSED WORK. THE CONTRACTOR SHALL OBTAIN THE APPROVAL OF THE ENGINEER TO THE PROPOSED SITING OF ALL TEMPORARY OFFICES, PLANT, MATERIALS AND SOIL HEAPS.

KEY

- EXTENT OF S38 WORKS
- PROPOSED FOOTWAY
- PROPOSED CARRIAGEWAY
- PROPOSED GRASS VERGE
- PROPOSED EASEMENT
- BLOCK PAVED ROAD HUMP
TYPE 1A
- PROPOSED TIMBER BOLLARD PER
HCC DETAIL HCC10/C/130. BOLLARD
TO BE FITTED WITH REFLECTIVE
BANDING
- PROPOSED SIGN LOCATION
- PROPOSED 2m LONG PEDESTRIAN
GUARD RAIL TO HCC DETAIL
HCC10/C/135
- PROPOSED STREET LIGHTING
COLUMN AND REFERENCE
- PROPOSED GULLY AND LEAD TO
CONNECT INTO SURFACE WATER
NETWORK
- PROPOSED HIGHWAY DRAINAGE
SEWER
- PROPOSED HIGHWAY DRAINAGE
MANHOLE
- PROPOSED HIGHWAY ADOPTABLE
RETAINING WALL

SUBJECT TO TECHNICAL
APPROVAL

G	ROAD NAME ADDED	TSB	LH	05.12.18
F	DRAINAGE UPDATED	ND	RS	22.08.17
E	RETAINING FEATURES ADDED	ND	RS	21.08.17
D	UPDATED AS PER HCC S38 COMMENTS. ISSUED TO HCC FOR APPROVAL.	SD	LH	07.08.18
C	UPDATED AS PER HCC S38 COMMENTS. ISSUED FOR HCC APPROVAL.	OR	OR	16.07.18
B	UPDATED AS PER RSA COMMENTS. ISSUED FOR HCC APPROVAL	SOMOR	LH	20.02.18

ODYSSEY

Tuscany House
White Hart Lane
Basingstoke
Hampshire RG21 4AF

Telephone: 01256 331144
Fax: 01256 331134
E: info@odysseyconsult.co.uk
W: www.odysseyconsult.co.uk

Job Title	WOODCROFT FARM, HAVANT		
Drawing Title	SECTION 38 AGREEMENT PLAN		
Client	Linden HOMES		
Scale	1:250 @A1	Date	DEC 17
Drawn	SD	Checked	OR
Job No	17-110	Drawing No	17-110/1100
		Designed	MK
		Approved	LH
		Rev	G