
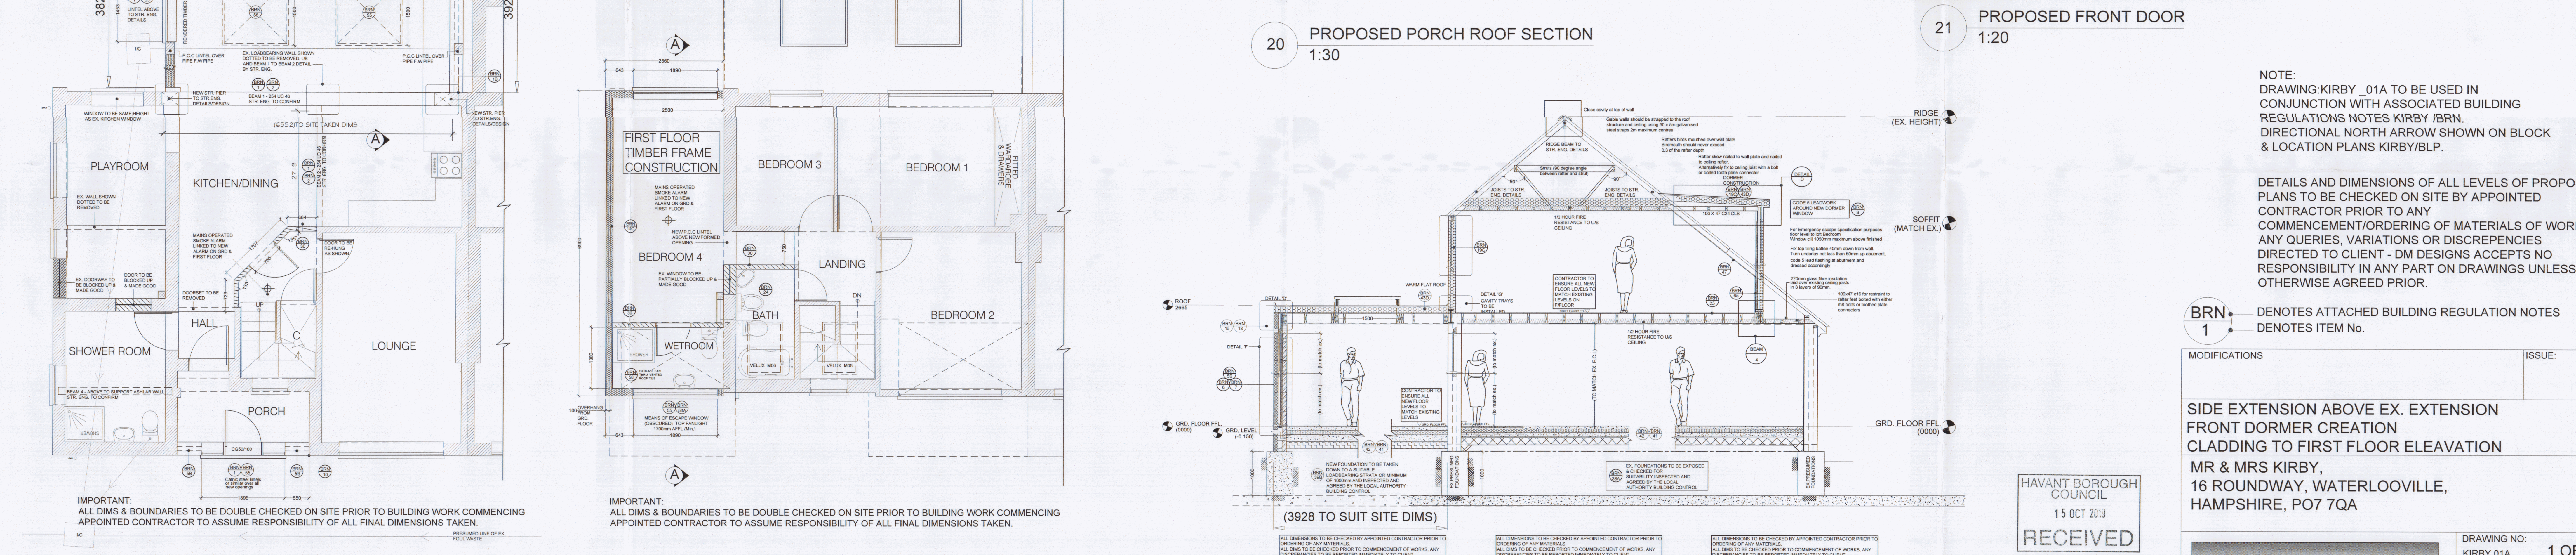
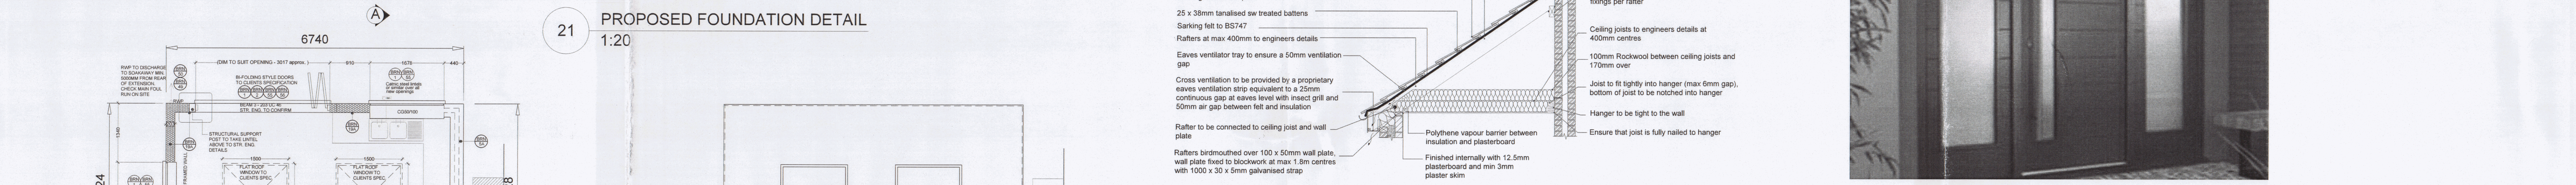
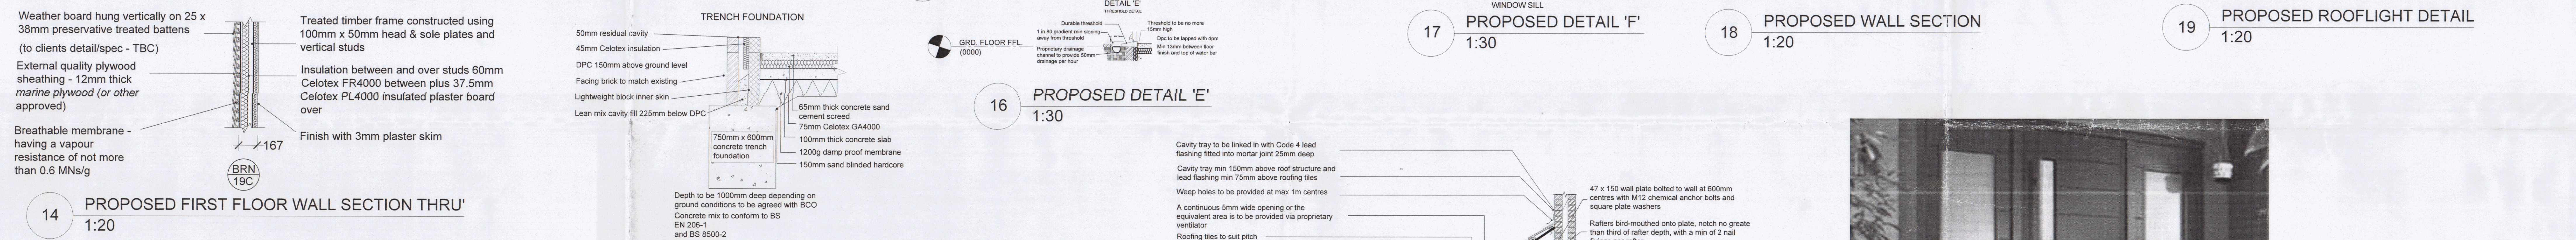


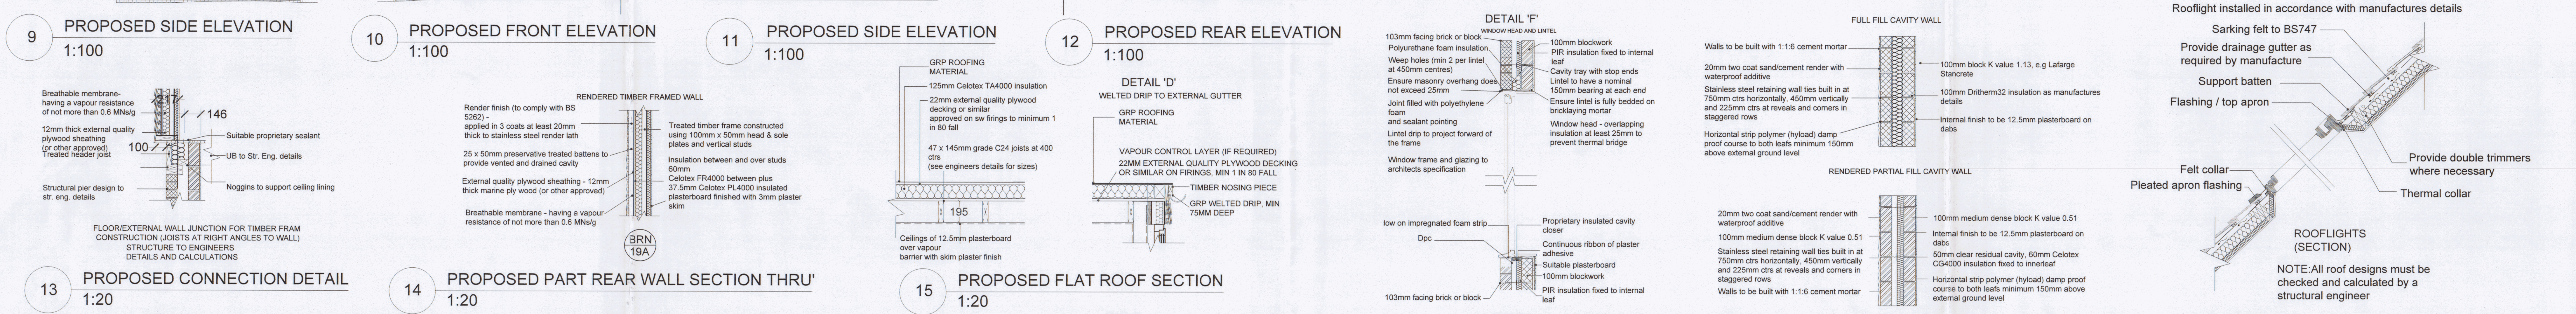

NOTE:
DRAWING: KIRBY_01A TO BE USED IN CONJUNCTION WITH ASSOCIATED BUILDING REGULATIONS NOTES KIRBY /BRN. DIRECTIONAL NORTH ARROW SHOWN ON BLOCK & LOCATION PLANS KIRBY/BLP.

DETAILS AND DIMENSIONS OF ALL LEVELS OF PROPOSED PLANS TO BE CHECKED ON SITE BY APPOINTED CONTRACTOR PRIOR TO ANY COMMENCEMENT/ORDERING OF MATERIALS OF WORK, ANY QUERIES, VARIATIONS OR DISCREPANCIES DIRECTED TO CLIENT - DM DESIGNS ACCEPTS NO RESPONSIBILITY IN ANY PART ON DRAWINGS UNLESS OTHERWISE AGREED PRIOR.

BRN 1 DENOTES ATTACHED BUILDING REGULATION NOTES DENOTES ITEM No.

MODIFICATIONS	ISSUE:
---------------	--------

SIDE EXTENSION ABOVE EX. EXTENSION FRONT DORMER CREATION CLADDING TO FIRST FLOOR ELEVATION

MR & MRS KIRBY,
16 ROUNDWAY, WATERLOOVILLE,
HAMPSHIRE, PO7 7QA

