


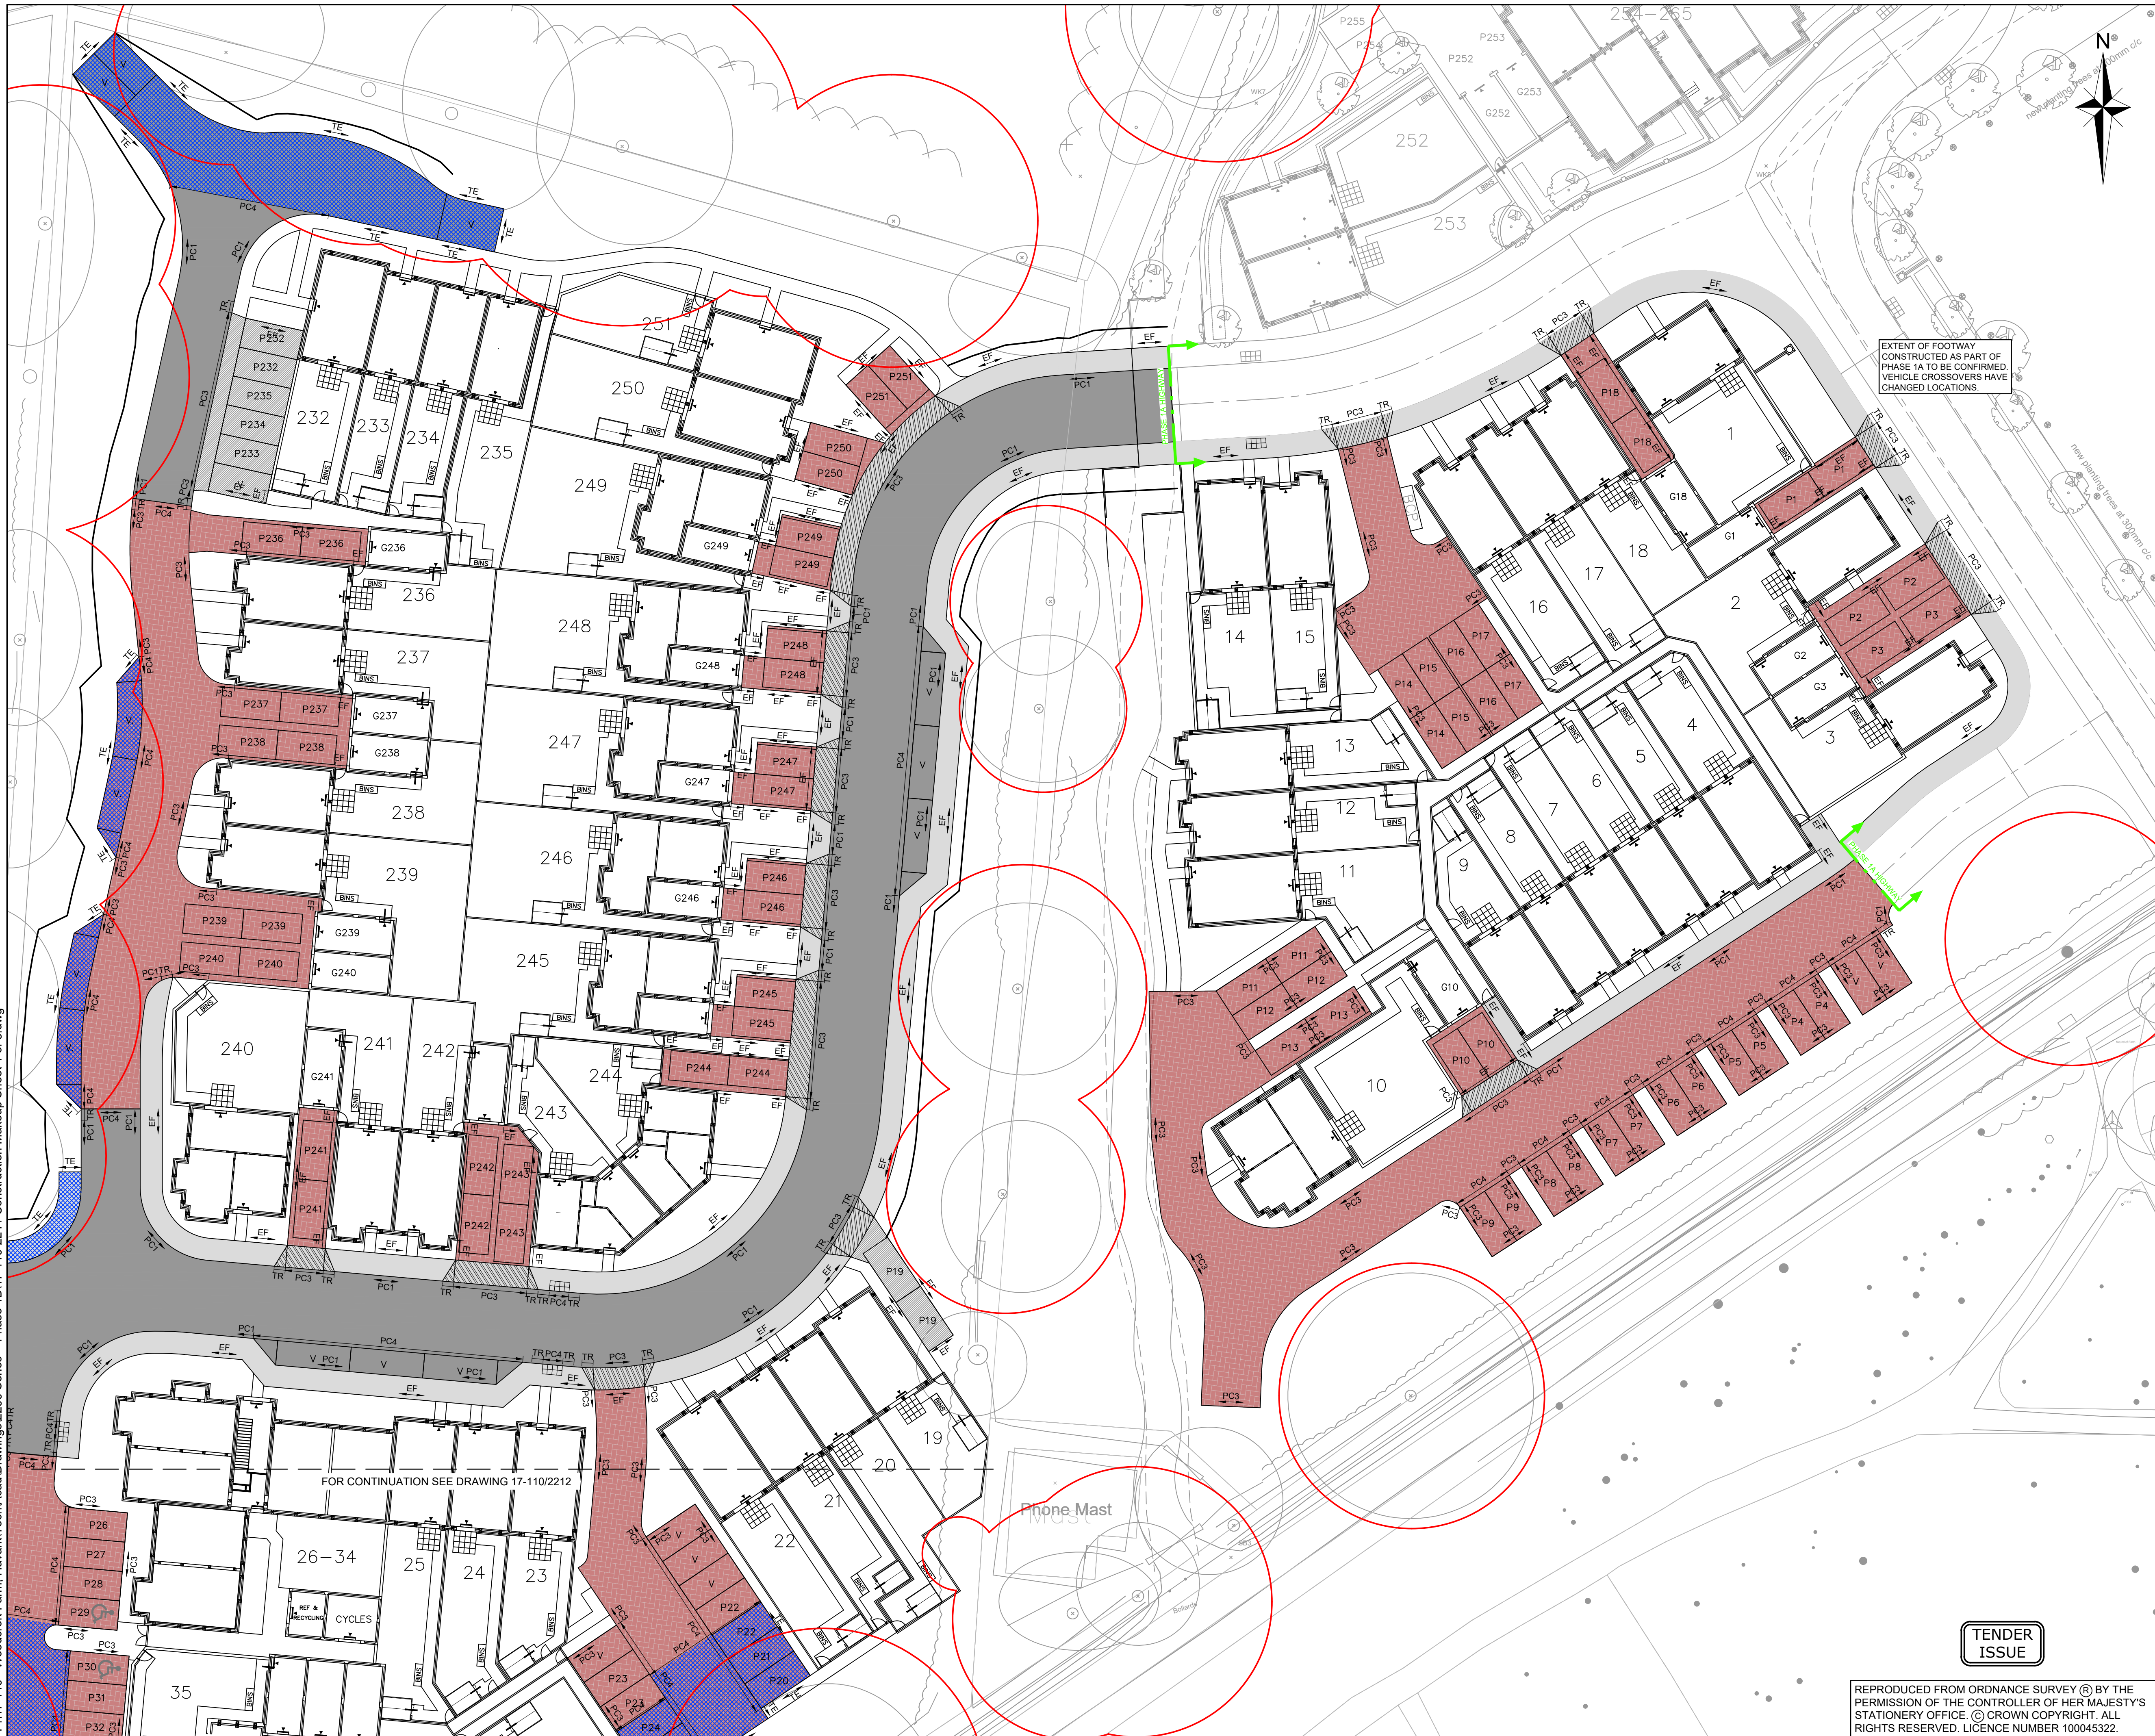

NOTES

- THIS DRAWING IS TO BE READ IN CONJUNCTION WITH THE RELEVANT SPECIFICATION AND ALL OTHER RELATED DRAWINGS ISSUED BY THE ENGINEER.
- DO NOT SCALE FROM THIS DRAWING. WORK FROM FIGURED DIMENSIONS ONLY.
- ALL DIMENSIONS SHOWN ON THIS DRAWING ARE IN METRES UNLESS OTHERWISE STATED.
- ALL DIMENSIONS, LEVELS AND SURVEY GRID CO-ORDINATES ARE TO BE CHECKED ON SITE AND THE ENGINEER NOTIFIED IMMEDIATELY OF ANY DISCREPANCIES PRIOR TO THE COMMENCEMENT OF THE WORKS.
- NO DEVIATION FROM THE DETAILS SHOWN ON THIS DRAWING IS PERMITTED WITHOUT PERMISSION FROM THE ENGINEER.
- ALL MATERIALS AND WORKMANSHIP SHALL COMPLY FULLY WITH THE MANUAL OF CONTRACT DOCUMENTS FOR HIGHWAY WORKS, VOLUME ONE, SPECIFICATION FOR HIGHWAY WORKS AND HAMPSHIRE COUNTY COUNCIL SPECIFICATION FOR ROAD CONSTRUCTION AND STANDARD DETAILS.
- THE CONTRACTOR SHALL UNDERTAKE SUCH MATERIALS TESTING AS INDICATED IN THE SPECIFICATIONS AND SHALL INCLUDE THE COST OF TESTING IN THE TENDER.
- THE PUBLIC HIGHWAY AND WORKS WILL BE KEPT CLEAN AND FREE OF DEBRIS BY USE OF WHEEL WASHING FACILITIES AND ROAD SWEEPERS TO THE COUNCIL'S SATISFACTION.
- REFER TO LANDSCAPE ARCHITECT PLANS FOR FENCE/ BOUNDARY DETAILS.
- FOR HIGHWAY CONSTRUCTION DETAILS REFER TO ODYSSEY DRAWINGS 17-110/2014.
- ALL BLOCK PAVING TO HAVE TWO RUNS OF SOLDIER COURSE BOTH SIDES OF ROAD/ PARKING AND COURTYARDS.

LEGEND

PC4	125x150mm PRECAST CONCRETE CHANNEL KERB CS2 LAID FLUSH. REFER TO HCC10/C010
PC3	125x255mm PRECAST CONCRETE BULLNOSED KERB WITH 25mm UPSTAND. REFER TO HCC10/C010
PC1	125x255mm PRECAST CONCRETE HALF BATTERED KERB WITH 100mm UPSTAND. REFER TO HCC10/C010
EF	50 x 150mm PRECAST CONCRETE EDGING LAID FLUSH. REFER TO HCC10/C045
TR	PRECAST CONCRETE TRANSITION KERB. REFER TO HCC10/C010
TE	TIMBER EDGING KERB LAID FLUSH. REFER TO HCC10/C160
	FULL DEPTH FLEXIBLE ASPHALT CONCRETE CARRIAGEWAY CONSTRUCTION. REFER TO ODYSSEY DRAWING 17-110/2014 FOR DETAILS.
	TYPE 1B FULL DEPTH ASPHALT FOOTWAY. REFER TO HCC STANDARD DETAIL HCC10/C045.
	TYPE 1B FULL DEPTH FLEXIBLE ASPHALT CONCRETE DRIVEWAY. REFER TO HCC10/C045. SUB BASE INCREASED TO 150mm.
	IMPERMEABLE 'TEGULA' 80mm MULTI GAUGE BLOCK PAVING CONSTRUCTION. COLOUR BURNT OCHRE. HERRINGBONE PATTERN. MARSHALLS OR SIMILAR APPROVED. REFER TO ODYSSEY DRAWING 17-110/2014 FOR DETAILS.
	IMPERMEABLE 200x100x80mm BLOCK PAVING CONSTRUCTION. COLOUR BRINDLE. HERRINGBONE PATTERN. MARSHALLS KEYBLOCK OR SIMILAR APPROVED. REFER TO ODYSSEY DRAWING 17-110/2014 FOR DETAILS.
	NO DIG CARRIAGEWAY CONSTRUCTION WITHIN ASPHALT. REFER TO HCC10/C155.
	NO DIG FOOTWAY CONSTRUCTION WITHIN ADOPTABLE FOOTPATH. REFER TO HCC10/C160.
	NO DIG CONSTRUCTION WITHIN BLOCK PAVING. REFER TO ODYSSEY DRAWING 17-110/2014 FOR DETAILS.
	PROPOSED BUFF COLOURED TACTILE PAVING. REFER TO HCC10/C060
	6 x 450mm BUFF COLOURED, TEXTURED PAVING SLABS FOR BIN STORAGE.
	450 x 450mm BUFF COLOURED, TEXTURED PAVING SLABS FOR PATIO AREAS (MIN 1.8m x 1.8m)
	600mm PRIVATE FOOTPATH. BUFF COLOURED, TEXTURED 300x300mm CONCRETE PAVING SLABS.
	PROPOSED SHED/ CYCLE STORE
	TREE ROOT PROTECTION ZONES

Rev	Amendments	Dm	Chk	App	Date
A	MAIN PHASE 1B PARCELS COMPLETED				06.03.19

ODYSSEY

Tuscany House
White Hart Lane
Basingstoke
Hampshire RG21 4AF

Telephone: 01256 331144
Fax: 01256 331134
E: info@odysseyconsult.co.uk
W: www.odysseyconsult.co.uk

Job Title

**WOODCROFT FARM, HAVANT
PHASE 1B**

Drawing Title

**CONSTRUCTION MAKEUP
SHEET 1 OF 3**

Client

**Linden
HOMES**

Scale	Date	Designed
1:250 @A1	FEB 2019	RM
Drawn	Checked	Approved
SOM	RM	LH
Job No	Drawing No	Rev
17-110	17-110/2211	A

REPRODUCED FROM ORDNANCE SURVEY © BY THE PERMISSION OF THE CONTROLLER OF HER MAJESTY'S STATIONERY OFFICE. © CROWN COPYRIGHT. ALL RIGHTS RESERVED. LICENCE NUMBER 100045322.