



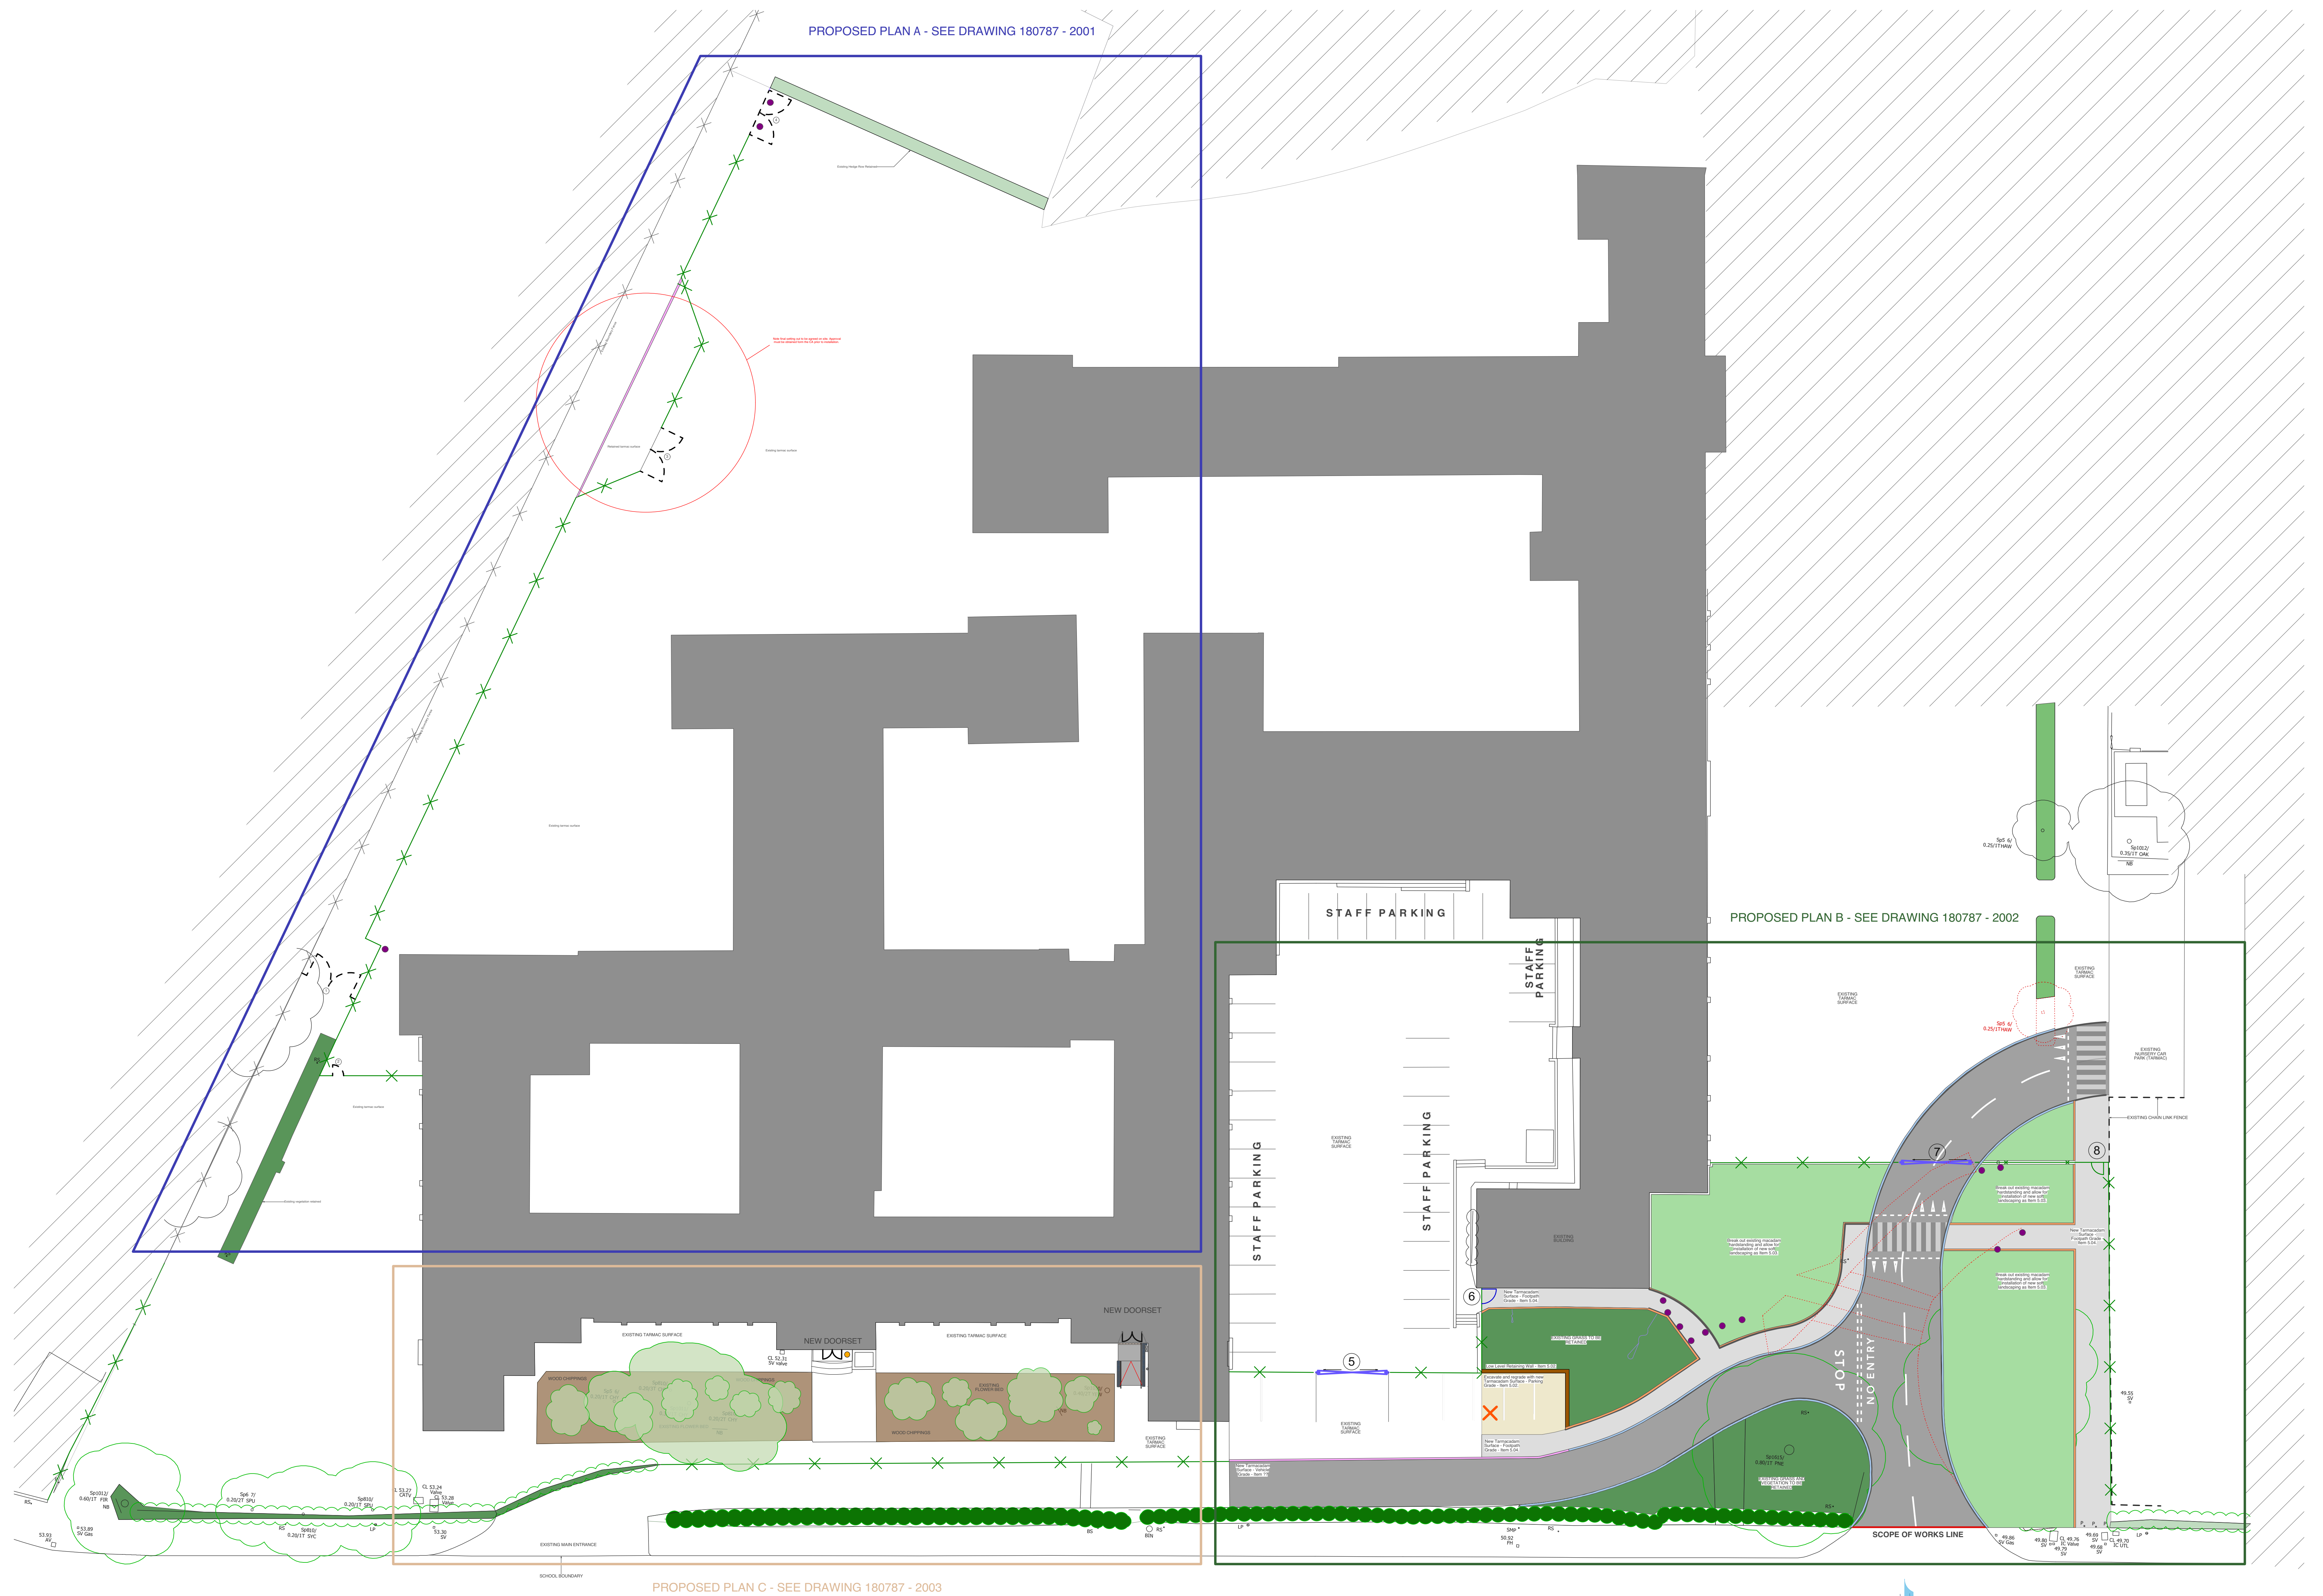

PROPOSED PLAN - OVERALL

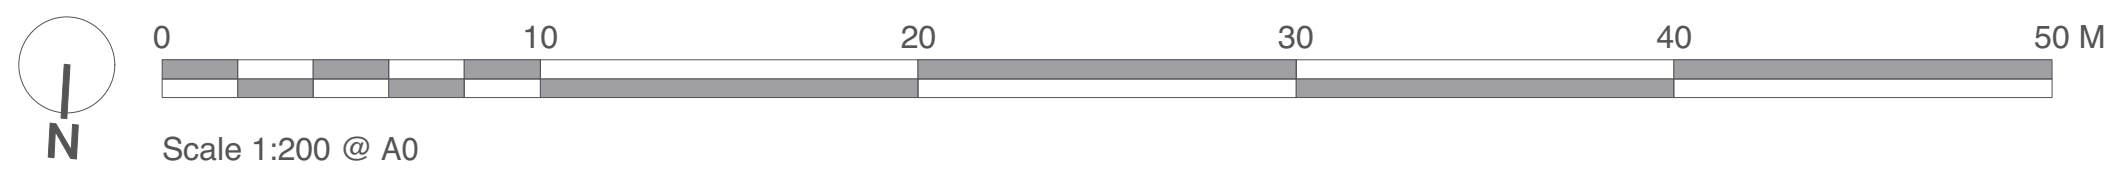



Kendall Kingscott

Chartered Architects
Chartered Building Surveyors
CDM Services

3 GP Centre, Viovan Road,
Ringwood, Hampshire, BH24 3FF
+44 (0)1425 472 833
www.kendallkingscott.co.uk

Project
Safeguarding Improvements

Client
The Cowplain School

Scale
1:200

Paper Size
A0

Revision
180787

© Copyright

Rev. Date By Ap. Note

Rev.	Date	By	Ap.	Note
1	20/08/19	EN	KS	TENDER

Drawing Number
180787 2000

Project Name
The Cowplain School

Client
The Cowplain School

Scale
1:200

Paper Size
A0

Revision
180787

© Copyright