


P:\17-110 - Woodcroft Farm, Havant\Tech\Acad\Drawings\2000 Series - Phase 1B\17-110-2227 S38 Agreement Plan.dwg

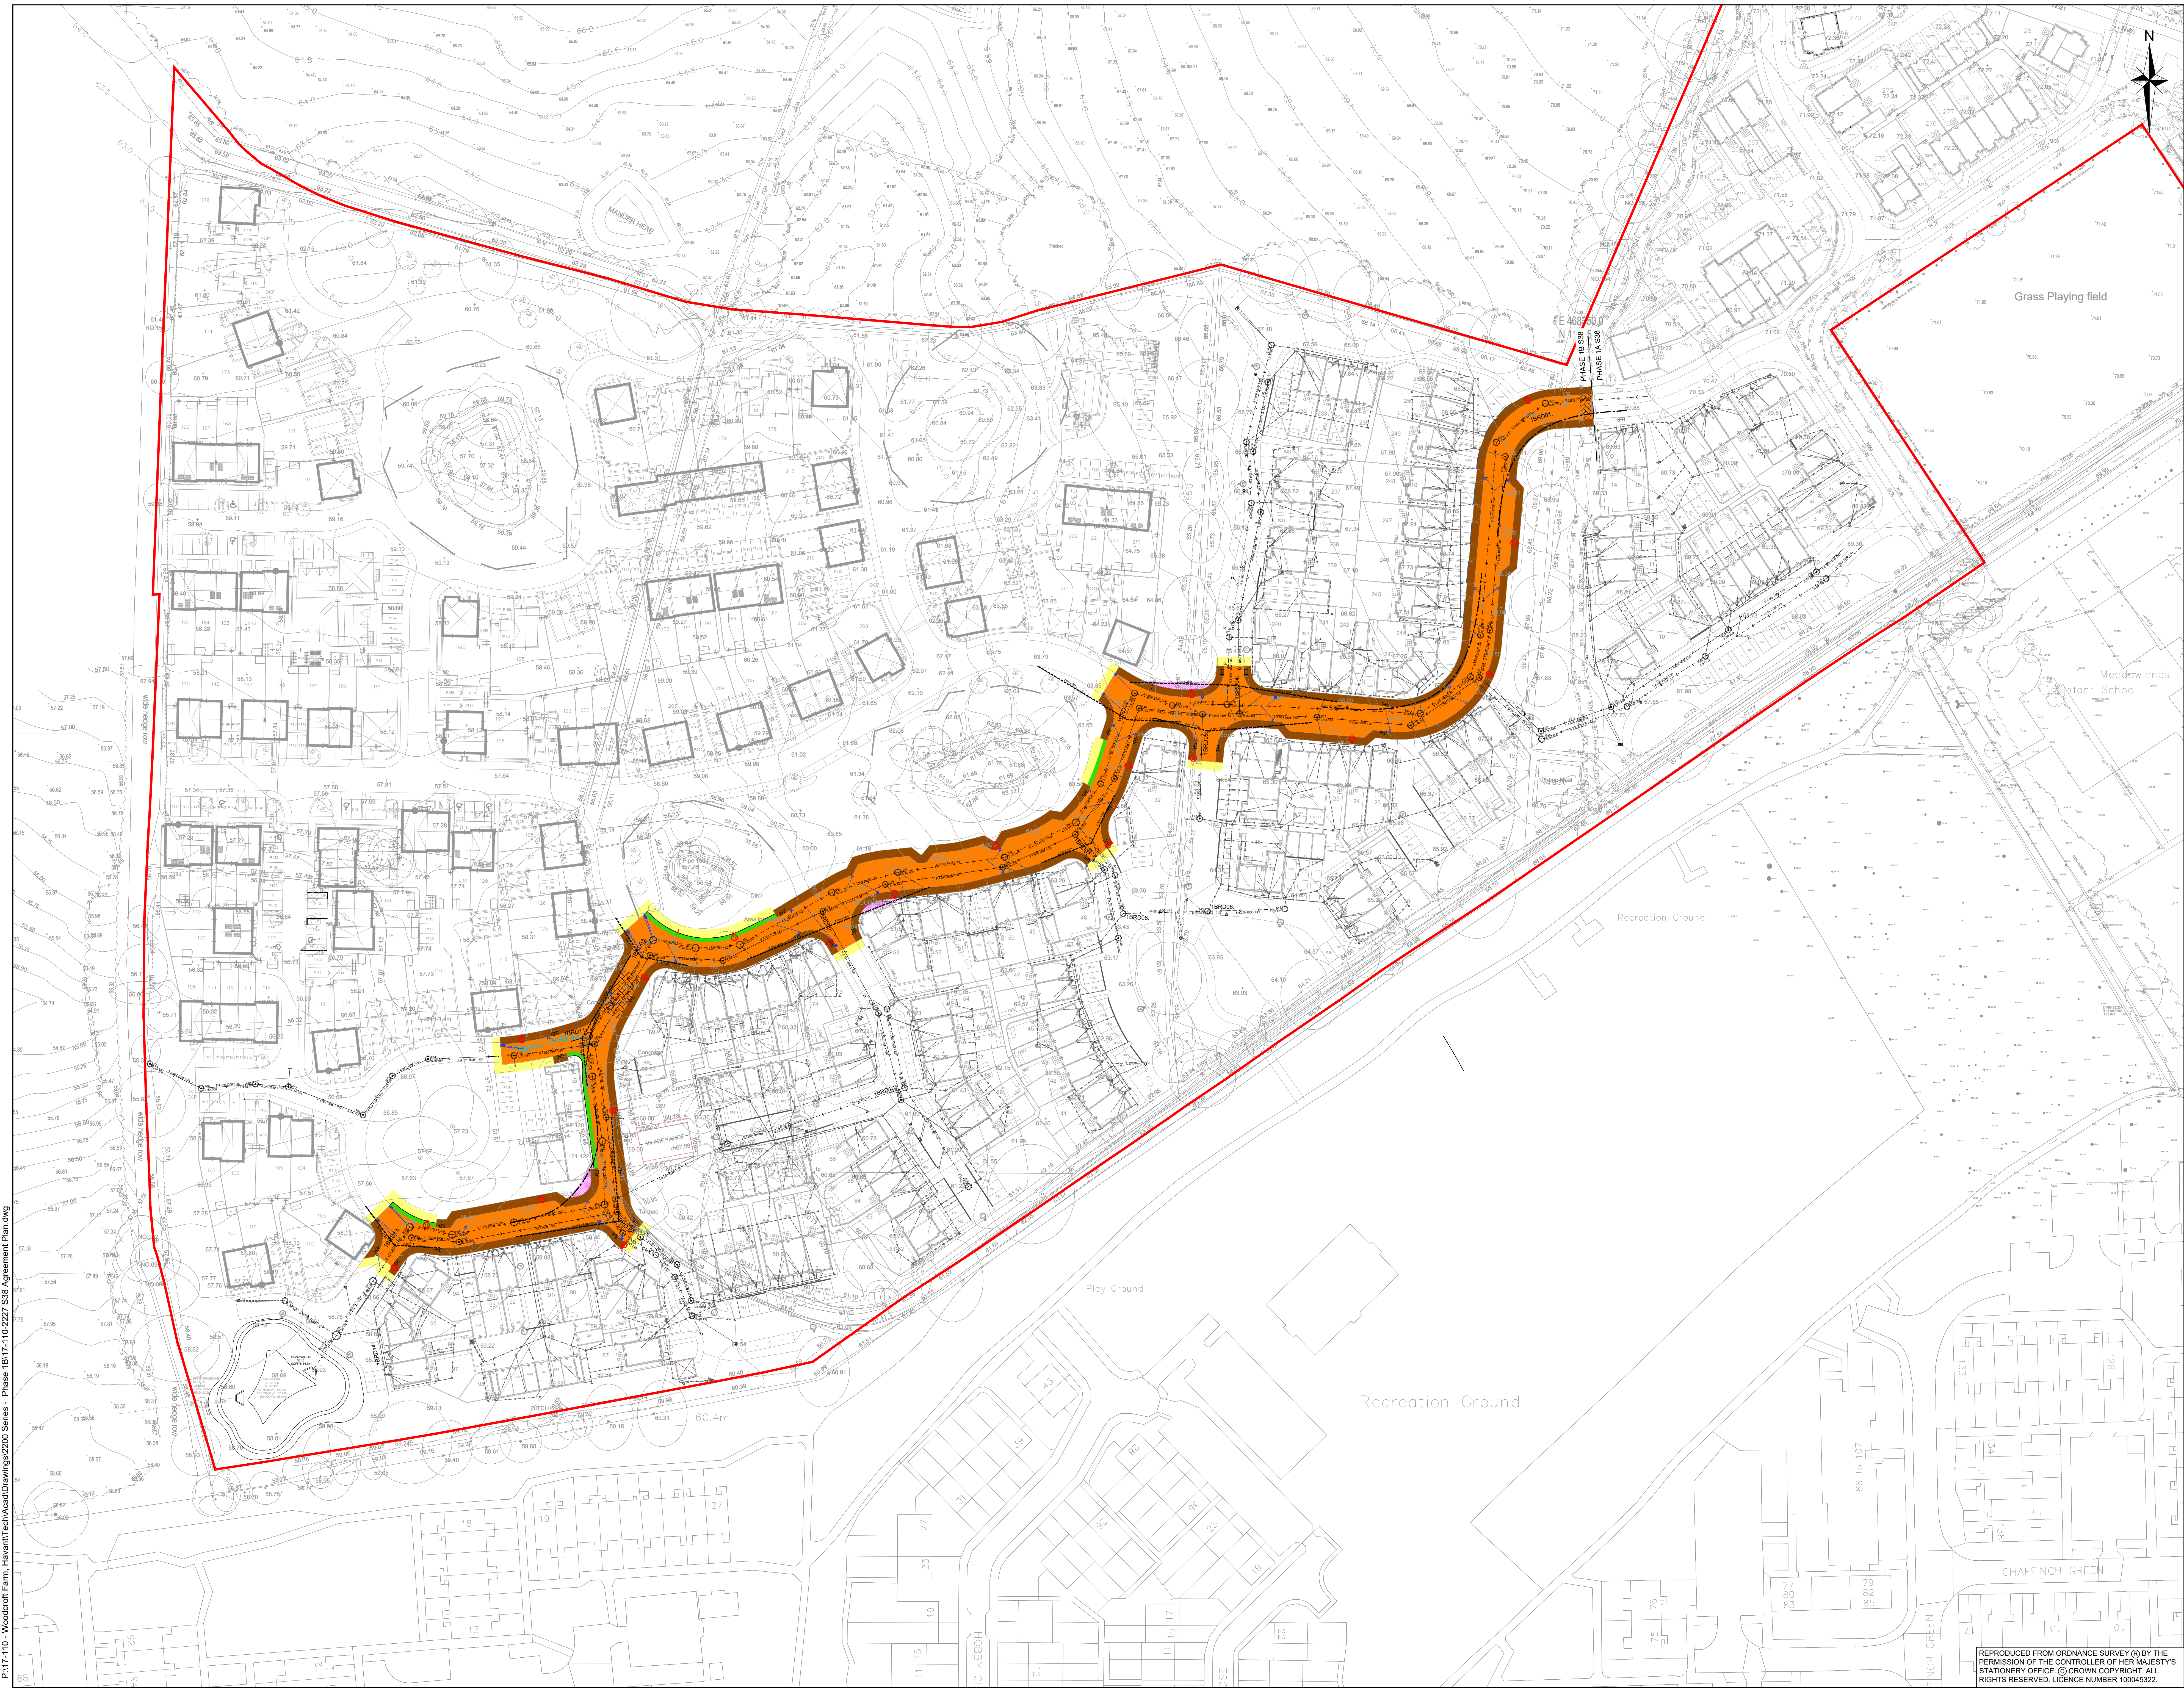

NOTES

- THIS DRAWING IS TO BE READ IN CONJUNCTION WITH THE RELEVANT SPECIFICATION AND ALL OTHER RELATED DRAWINGS ISSUED BY THE ENGINEER.
- DO NOT SCALE FROM THIS DRAWING. WORK FROM FIGURED DIMENSIONS ONLY.
- ALL DIMENSIONS SHOWN ON THIS DRAWING ARE IN METRES UNLESS OTHERWISE STATED.
- ALL DIMENSIONS, LEVELS AND SURVEY GRID CO-ORDINATES ARE TO BE CHECKED ON SITE AND THE ENGINEER NOTIFIED IMMEDIATELY OF ANY DISCREPANCIES PRIOR TO THE COMMENCEMENT OF THE WORKS.
- NO DEVIATION FROM THE DETAILS SHOWN ON THIS DRAWING IS PERMITTED WITHOUT PERMISSION FROM THE ENGINEER.
- ALL MATERIALS AND WORKMANSHIP SHALL COMPLY FULLY WITH THE MANUAL OF CONTRACT DOCUMENTS FOR HIGHWAY WORKS VOLUME ONE SPECIFICATION FOR HIGHWAY WORKS AND HAMPSHIRE COUNTY COUNCIL SPECIFICATION FOR ROAD CONSTRUCTION AND STANDARD DETAILS.
- THE CONTRACTOR SHALL UNDERTAKE SUCH MATERIALS TESTING AS INDICATED IN THE SPECIFICATIONS AND SHALL INCLUDE THE COST OF TESTING IN THE TENDER.
- THE PUBLIC HIGHWAY AND WORKS WILL BE KEPT CLEAN AND FREE OF DEBRIS BY USE OF WHEEL WASHING FACILITIES AND ROAD SWEEPERS TO THE COUNCIL'S SATISFACTION.

LEGEND

- SITE BOUNDARY
- VERGE DEMARCATION EDGING
- FORWARD VISIBILITY PLAY (1500mm MS)
- 2.4m x 25m JUNCTION VISIBILITY PLAY (2000mm MS)
- ADAPTABLE HIGHWAY ASPHALT CONSTRUCTION REFER TO ODYSSEY DRAWING 17-1102014 FOR DETAILS
- ADAPTABLE HIGHWAY BLOCK WORK CONSTRUCTION REFER TO ODYSSEY DRAWING 17-1102014 FOR DETAILS
- ADAPTABLE FOOTWAY CONSTRUCTION REFER TO ODYSSEY DRAWING 17-1102014 FOR DETAILS
- ADAPTABLE VERGE/SERVICE MARGIN
- EASEMENT
- RESTRICTIVE COVENANT FOR LAND REQUIRED FOR FORWARD VISIBILITY SPLAYS AT BENDS AND AT JUNCTIONS. AN ADDITIONAL 3000mm HAS BEEN PROVIDED FOR THE VISIBILITY SPLAYS AS PER HCC REQUEST
- PROPOSED TACTILE PAVING
- PROPOSED S38 HIGHWAY GULLY AND LEAD FOR DETAILS REFER TO HAMPSHIRE COUNTY COUNCIL STANDARD DETAIL HCC10001015
- PRIVATE SURFACE WATER YARD GULLY WITH 1000 CONNECTION. REFER TO ODYSSEY DRAWING 15-269108 FOR DETAILS
- PRIVATE SURFACE WATER YARD GULLY WITH 1000 CONNECTION. REFER TO ODYSSEY DRAWING 15-269108 FOR DETAILS
- SOUTHERN WATER S104 ADAPTABLE FOUL SEWER AND MANHOLE
- SOUTHERN WATER S104 ADAPTABLE SURFACE WATER SEWER AND MANHOLE (PIPE NO GRADIENT PIPE SIZE)
- HIGHWAY ADAPTABLE SURFACE WATER SEWER AND MANHOLE (PIPE NO GRADIENT PIPE SIZE)
- PROPOSED PRIVATE SURFACE WATER SEWER
- PROPOSED PRIVATE FOUL WATER SEWER
- TYPE 3 SURFACE WATER INSPECTION CHAMBER
- TYPE 3 FOUL INSPECTION CHAMBER
- ROOFING EYE AND INVERT LEVEL
- ACD DRAIN TO DISCHARGE INTO THE POSITIVE SURFACE WATER NETWORK
- THRESHOLD DRAIN TO DISCHARGE INTO SURFACE WATER NETWORK
- ADAPTABLE S38 STREET LIGHTING
- PRIVATE STREET LIGHTING
- DIAGRAMS S45 + S47.2 SIGN. REFER TO ODYSSEY DRAWING 17-1102014 FOR DETAILS.

ISSUED FOR TECHNICAL APPROVAL

C	UPDATED TO SUIT S38 COMMENTS	BAMRM	LH	02.12.19	
B	UPDATED TO SUIT RSA COMMENTS	BAMRM	LH	26.07.19	
A	ISSUED FOR ROAD SAFETY AUDIT	BAMRM	LH	26.06.19	
Rev	Amendments	Drawn	Checked	Approved	Date

ODYSSEY

Traffic House
White Hart Lane
Basingstoke
Hampshire RG24 4AF

Telephone: 01256 331044
Fax: 01256 331044
E: info@odysseyconsult.co.uk
W: www.odysseyconsult.co.uk

Job Title
**WOODCROFT FARM, HAVANT
PHASE 1B**

Drawing Title
**SECTION S38
AGREEMENT PLAN**

Client
Linden HOMES

Scale 1:500 @A0	Date MAR 19	Designed RM
Drawn LS	Checked RM	Approved LH
Job No 17-110	Drawing No 17-110/2227	Rev C

REPRODUCED FROM ORDNANCE SURVEY © BY THE PERMISSION OF THE CONTROLLER OF HER MAJESTY'S STATIONERY OFFICE. © CROWN COPYRIGHT. ALL RIGHTS RESERVED. LICENCE NUMBER 100045322.