



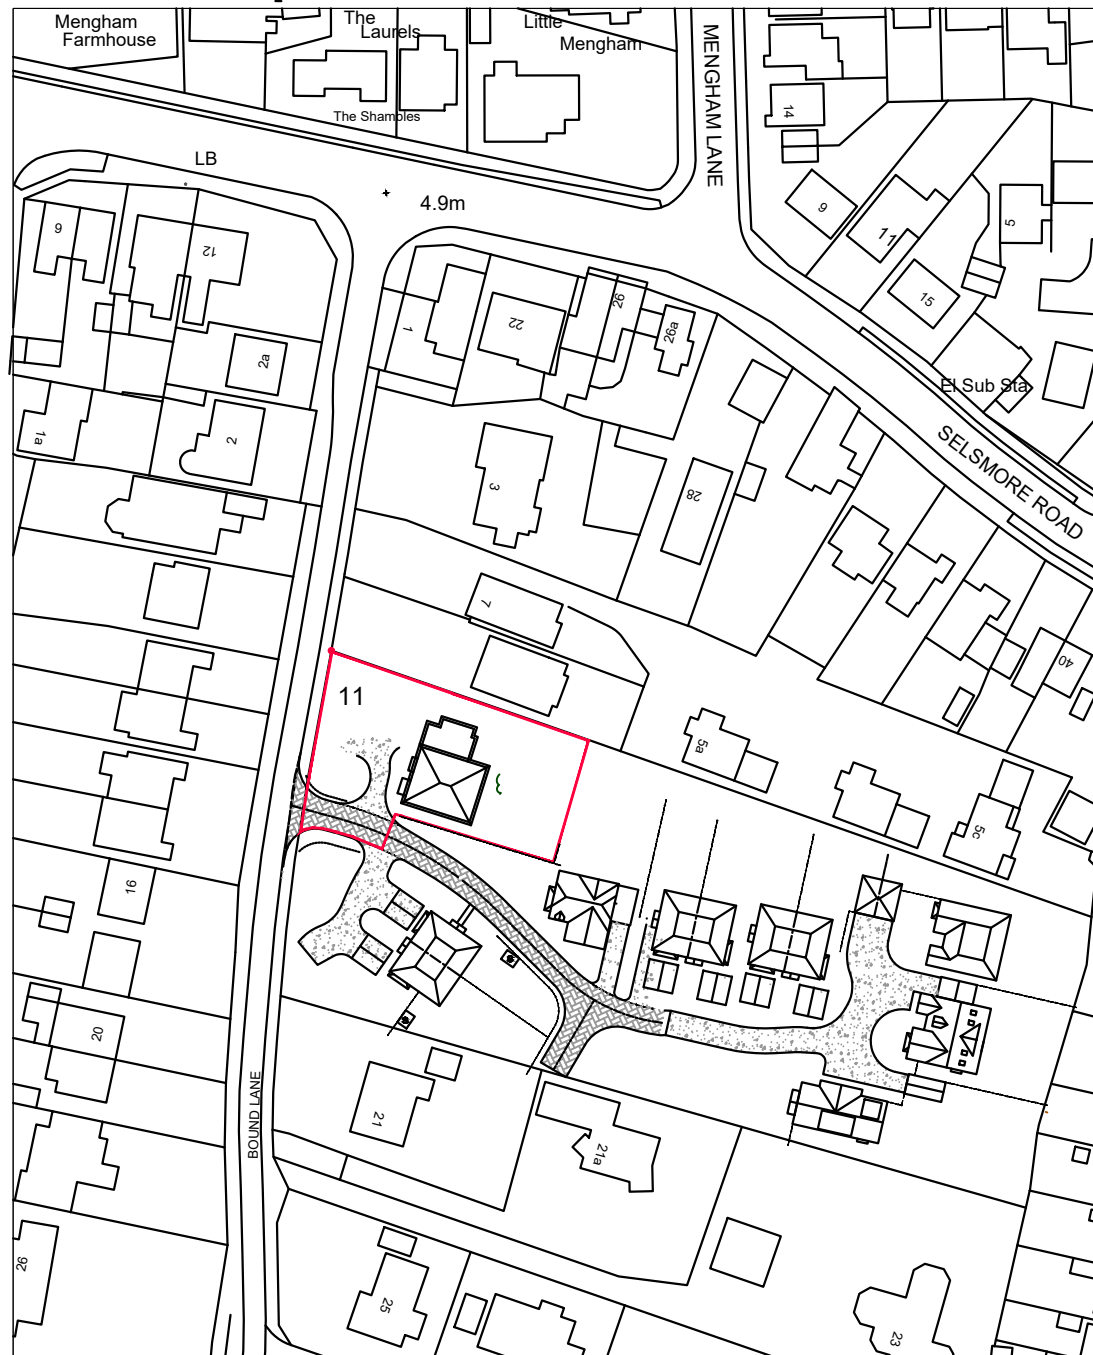

Location Plan: 1:1250

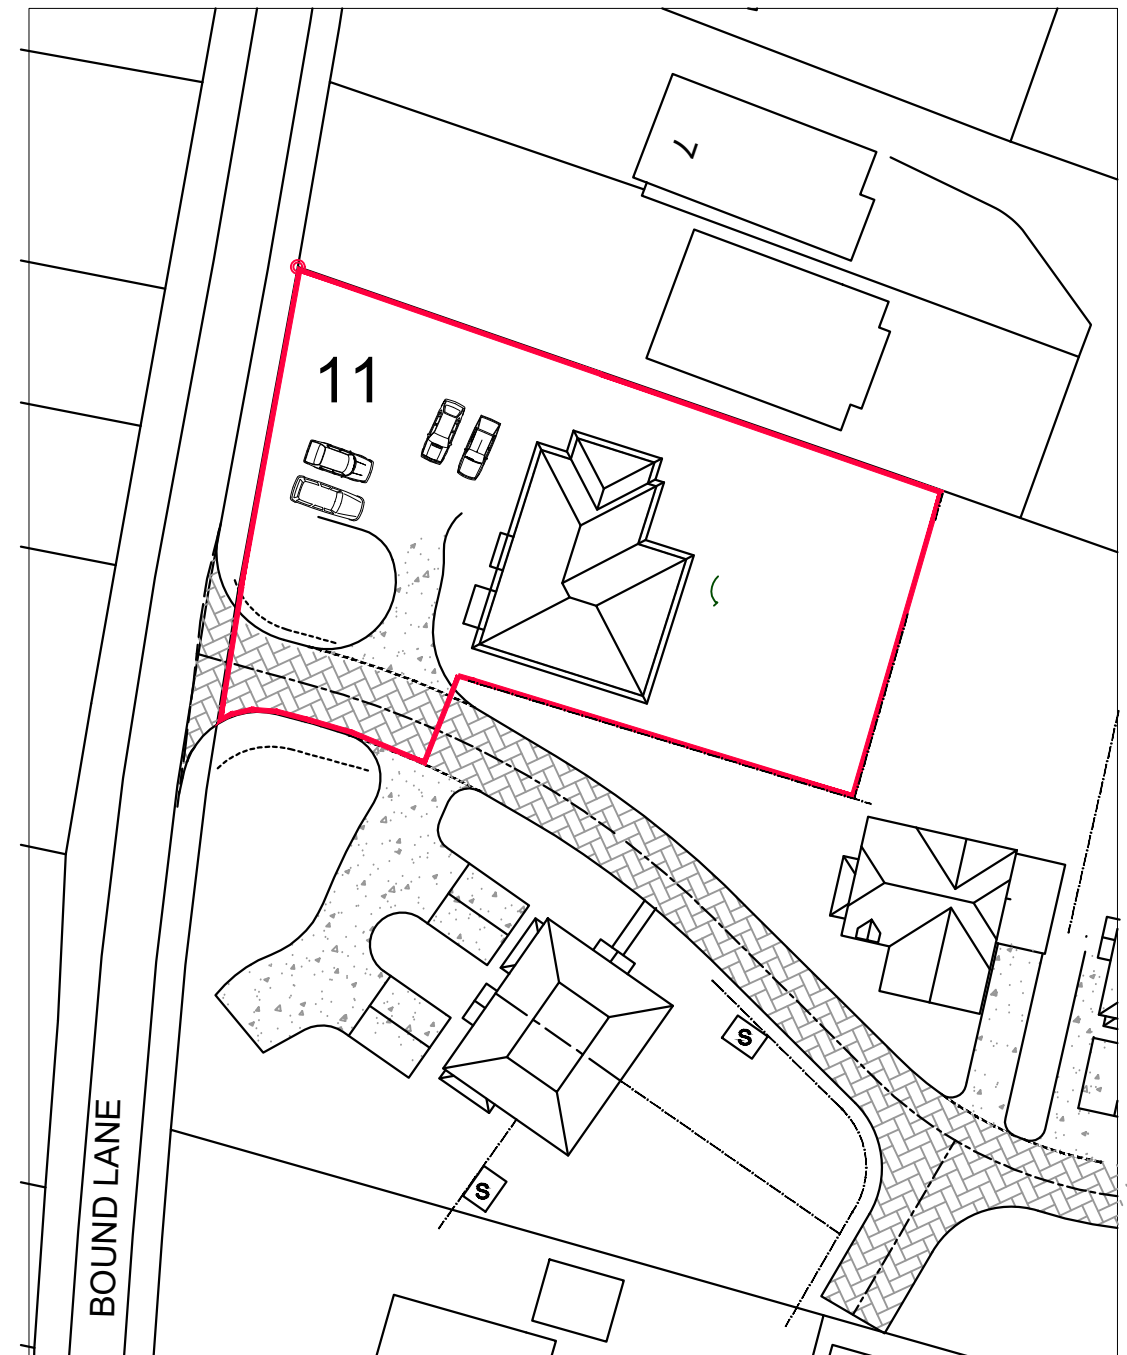

Block Plan: 1:500

11 Bound Lane,
Hayling Island,
PO11 9HU

SITE PLANS

Revisions

- a) Estate Layout revised. 23/04/20 MHC
- b) Boundary revised. 06/05/20 MHC
- c)

© Crown Copyright
All right reserved
Reproduced by Permission
Licence No.100046837

CAD

Critchley Architecture And Design Ltd.

Contact: 02392 474 919 | info@caad.online

The Old Brewery, 15E South Street, Havant, PO9 1BU




Scale A3 = As Shown
Drawn OS
Date 22/04/20


1698-105 ^B

0m 10m 20m 30m 40m 50m

0m 10m 20m 30m 40m 50m

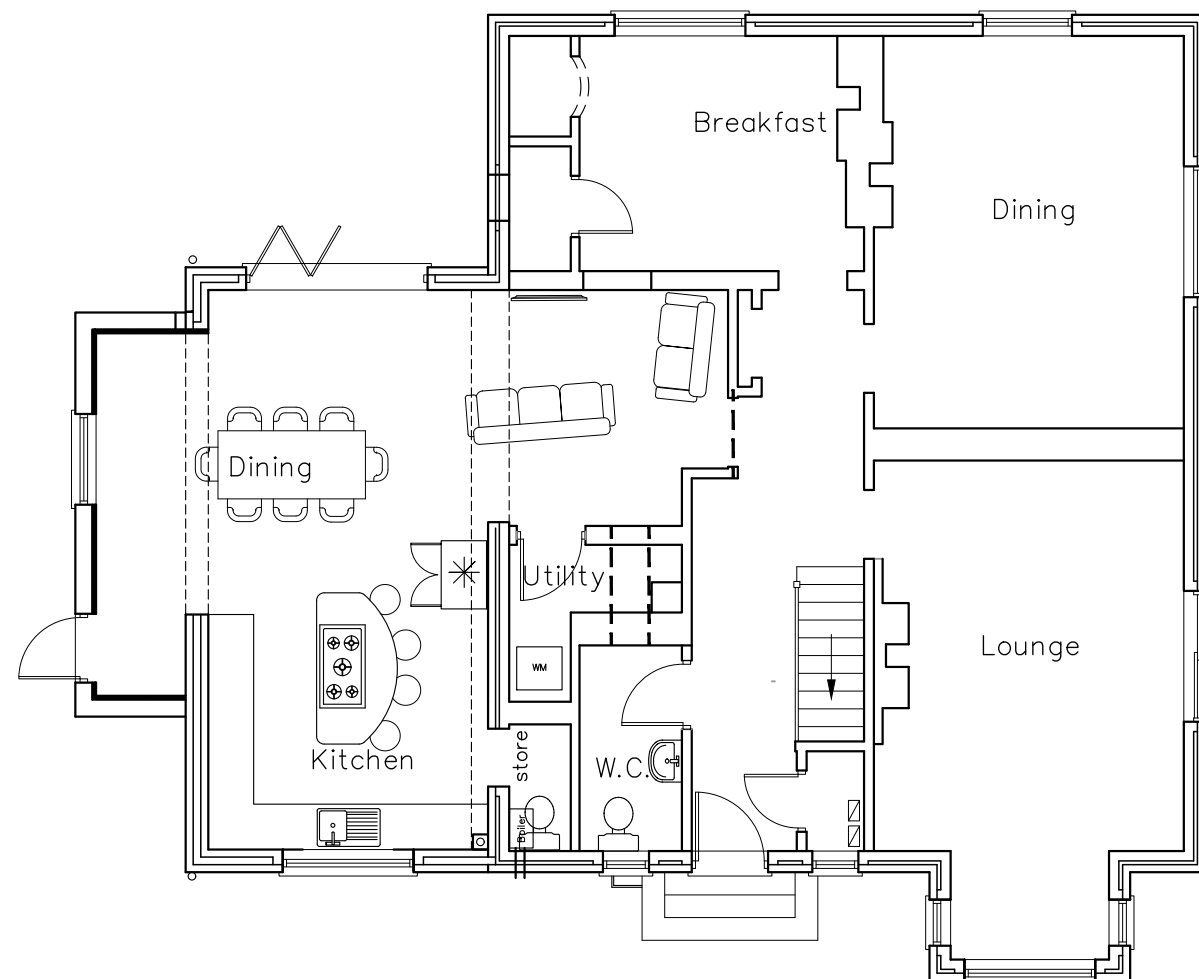

GROUND

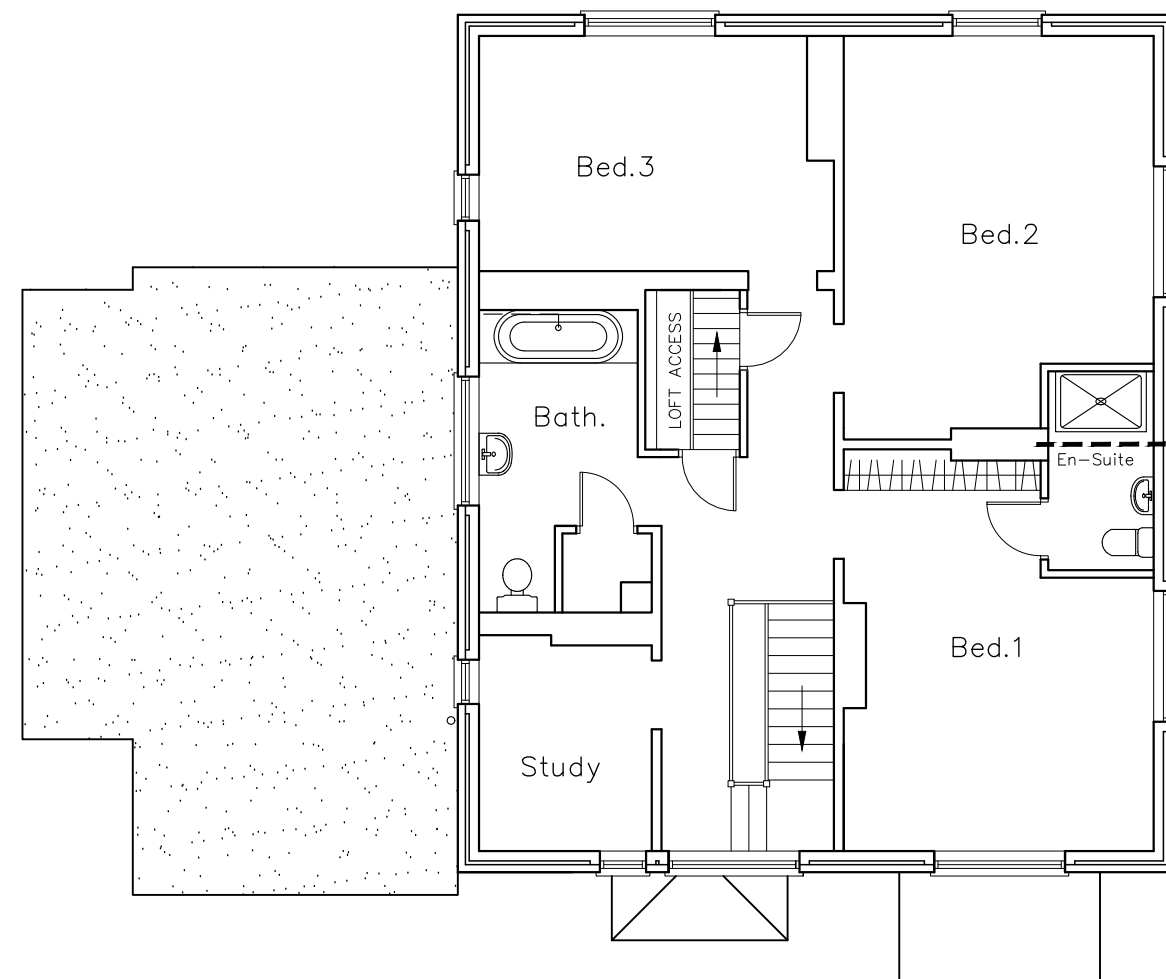

FIRST

CAAD

Critchley Architecture And Design Ltd.
Contact: 02392 474 919 | info@caad.online

The Old Brewery, 15E South Street, Havant, PO9 1BU



EXISTING FLOOR PLANS

Revisions	a) Note/Date/Initial
b)	
c)	
d)	

11 Bound Lane
Hayling Island
PO11 9HU

Scale A1=1:50, A3=1:100
Drawn JGF
Date 18/11/19

1698-221

0

10m

20m

30m

40m



WEST



SOUTH



EAST



NORTH

CAD

Critchley Architecture And Design Ltd.
Contact: 02392 474 919 | info@caad.online

The Old Brewery, 15E South Street, Havant, PO9 1BU

EXISTING ELEVATIONS

Revisions
a) Copy from 1698-521. 17/04/20. MHC
b) Detail revisions. 21/04/20 MHC
c)
d)

11 Bound Lane
Hayling Island
PO11 9HU

Scale A1=1:50, A3=1:100
Drawn CAL
Date 05/12/19


1698-321^B

10m


20m

30m


40m

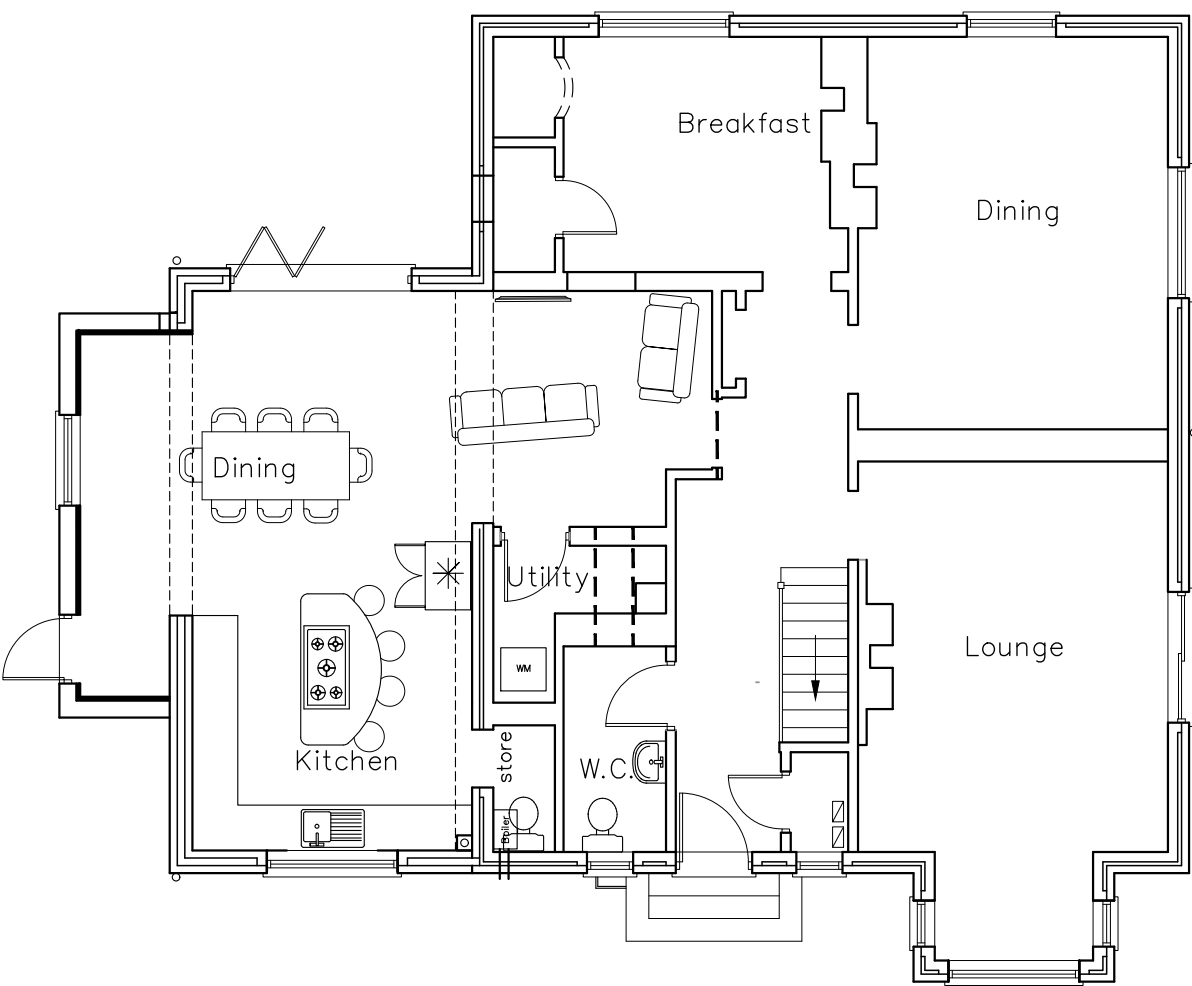

GROUND

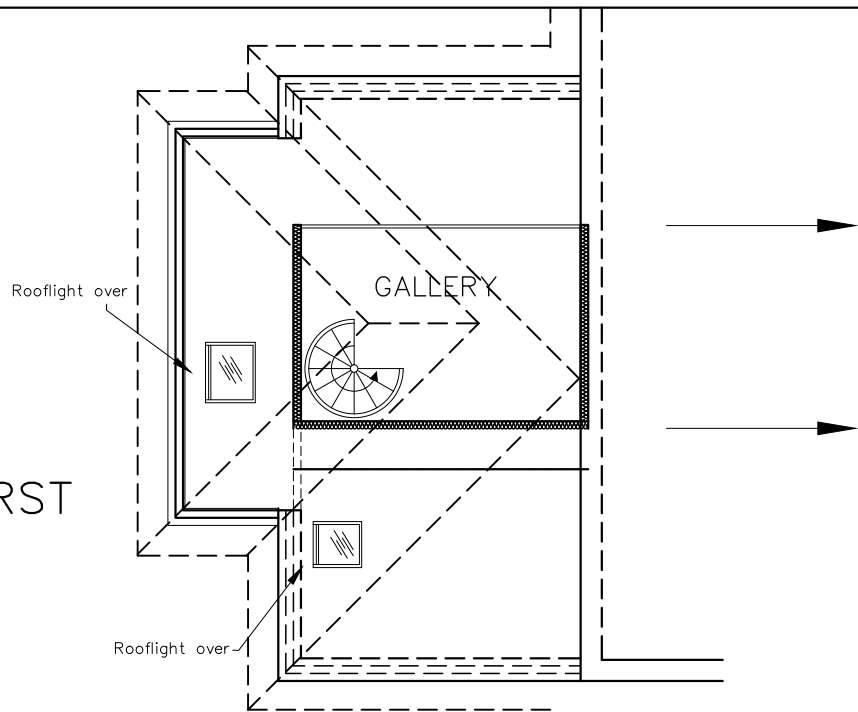

UPPER FIRST

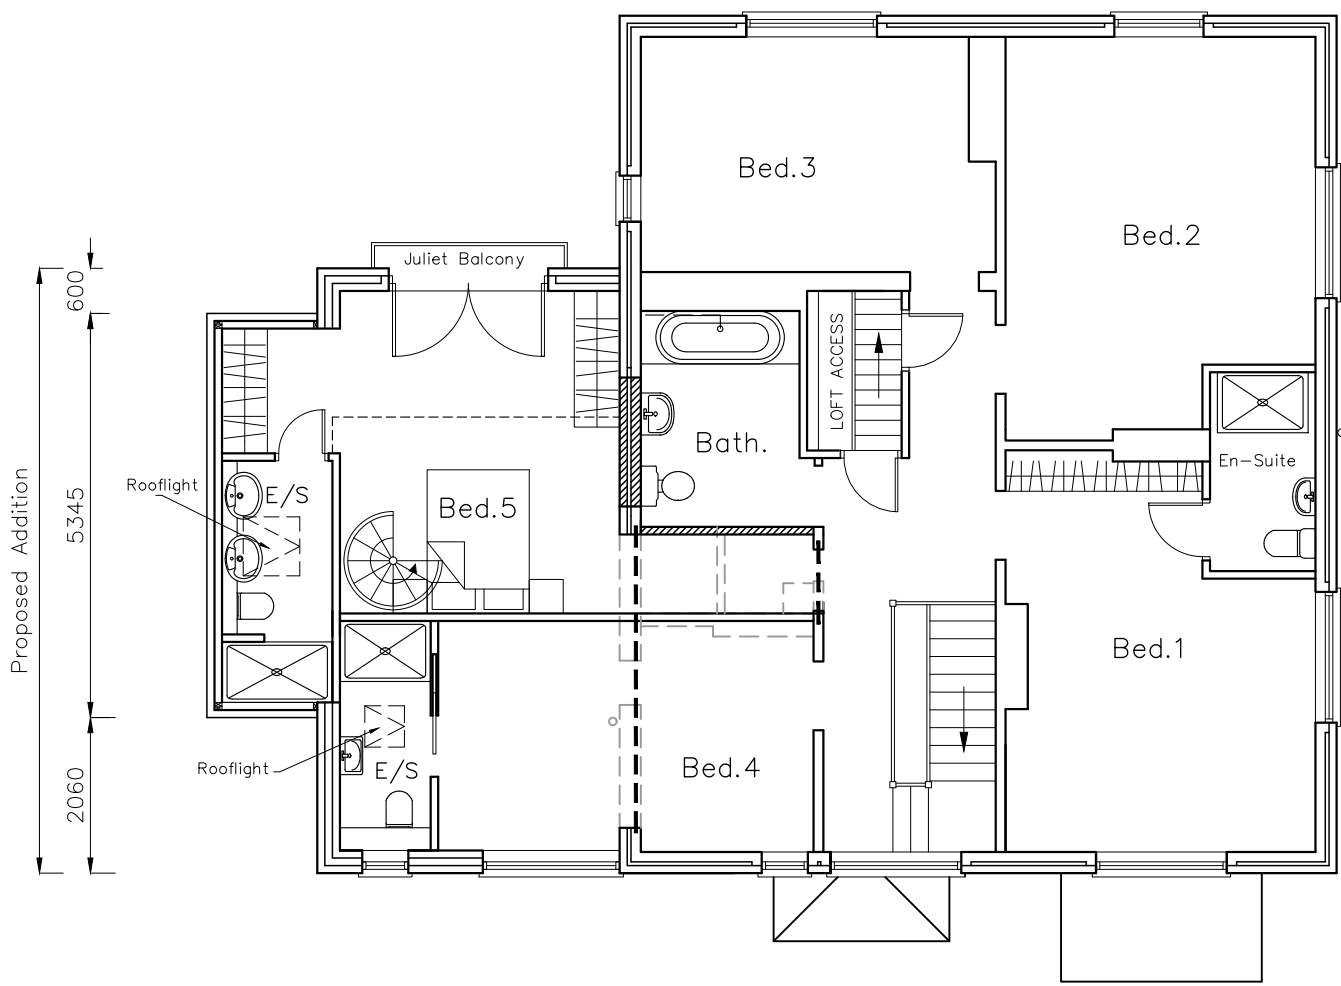

FIRST

CAD

Critchley Architecture And Design Ltd.
Contact: 02392 474 919 | info@caad.online

The Old Brewery, 15E South Street, Havant, PO9 1BU



PROPOSED FLOOR PLANS

- Revisions
- a) Dimensional revisions. 09/12/19 CAL
 - b) Client Revisions 18/12/19 CAL
 - c) Gallery shown. 06/05/20 MHC
 - d) Rooflights added. 07/05/20 MHC

11 Bound Lane
Hayling Island
PO11 9HU

Scale A1=1:50, A3=1:100
Drawn CAL
Date 18/11/19


1698-421^D

10m


20m

30m

40m

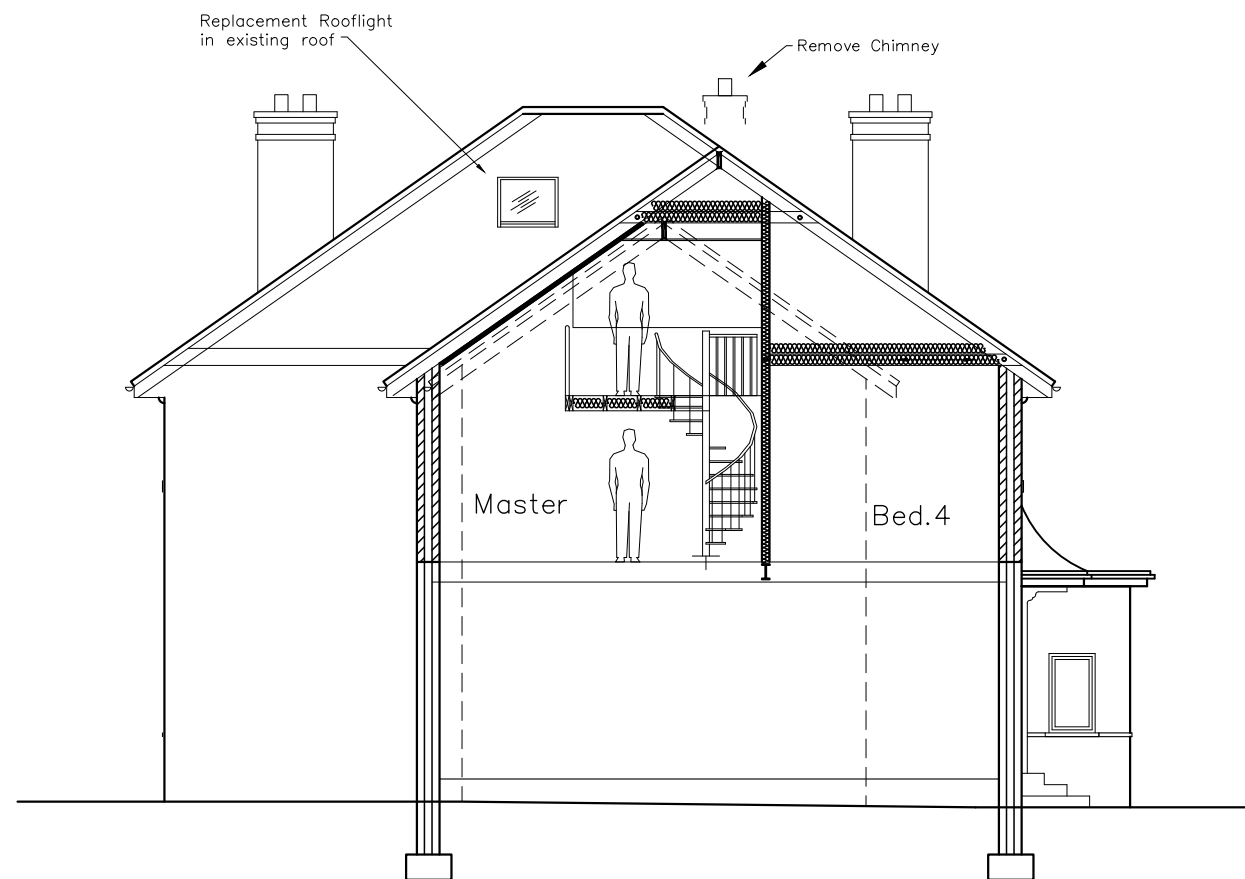

E—W SECTION

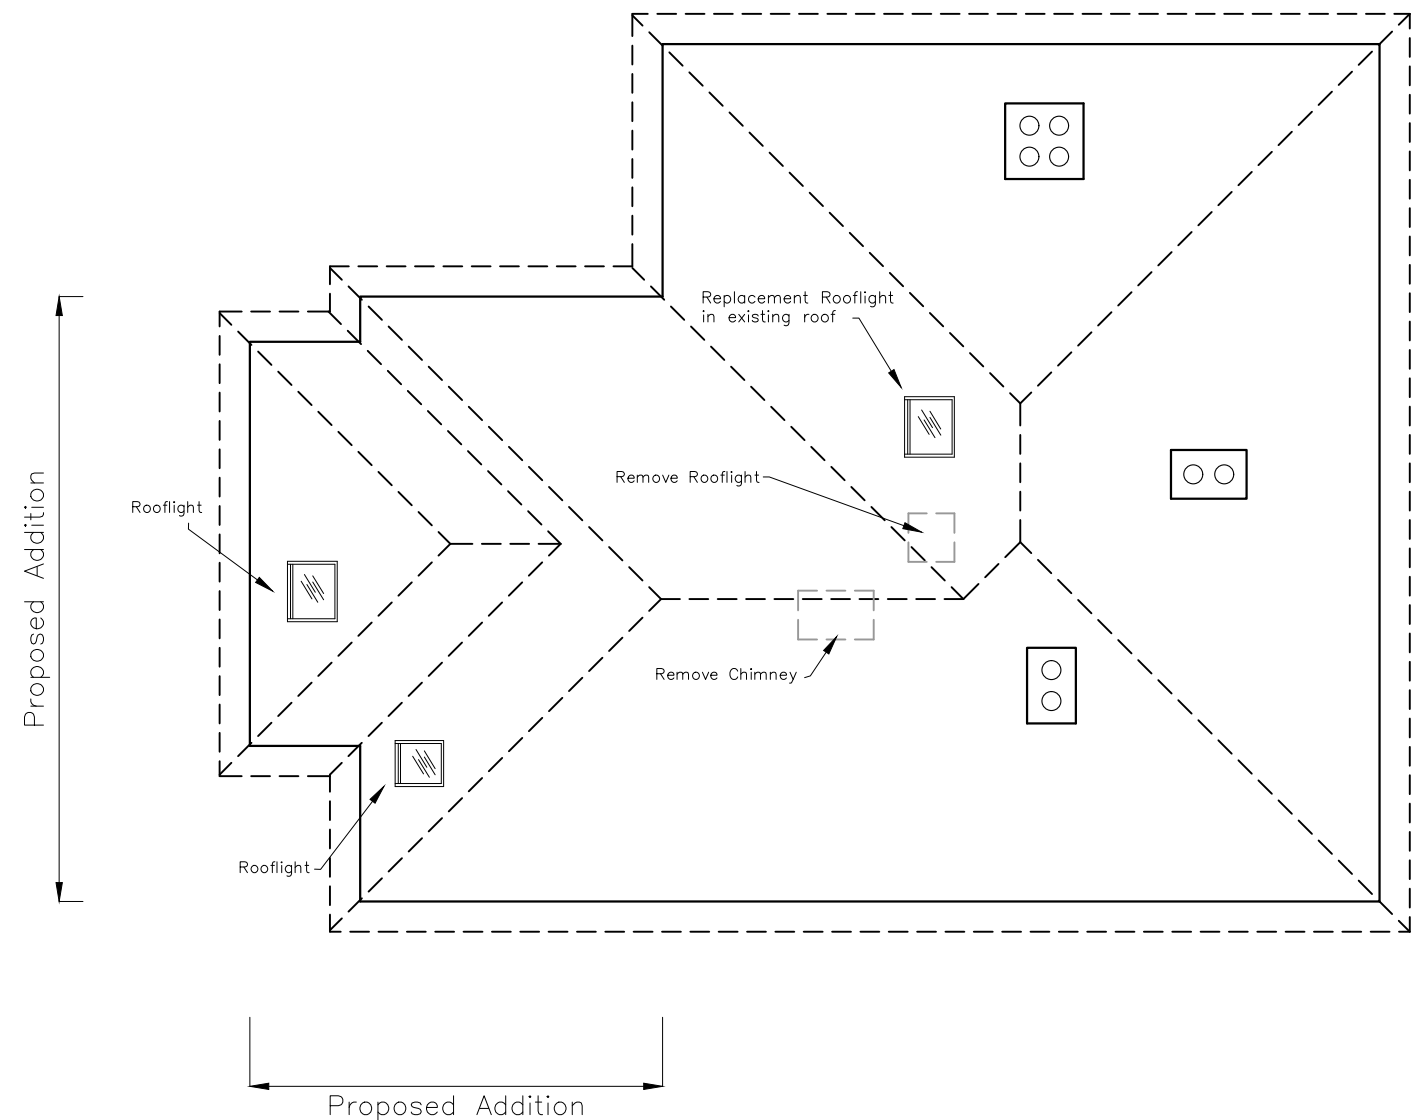

ROOF

CAAD

Critchley Architecture And Design Ltd.
Contact: 02392 474 919 | info@caad.online

The Old Brewery, 15E South Street, Havant, PO9 1BU



Proposed Roof Plan & Section

Revisions
a) Rooflight revisions. 08/05/20 MHC
b)
c)
d)

11 Bound Lane
Hayling Island
PO11 9HU

Scale A1=1:50, A3=1:100
Drawn CAL
Date 18/11/19

1698-422^A

10m

20m

30m

40m



WEST



SOUTH



EAST



NORTH

CAD

Critchley Architecture And Design Ltd.
Contact: 02392 474 919 | info@caad.online
The Old Brewery, 15E South Street, Havant, PO9 1BU

Proposed Elevations

Revisions	a) Client Rev.	CAL	18/12/19	CAL
	b) Dimensions Added.	06/05/20	MHC	
	c) Rooflight revisions.	07/05/20	MHC	
	d) Rooflight revisions.	08/05/20	MHC	

11 Bound Lane
Hayling Island
PO11 9HU

Scale A1=1:50, A3=1:100
Drawn CAL
Date 05/12/19

1698-521^D

10m

20m

30m

40m