

This drawing is the property of AKSWard Limited. The drawing is issued on the condition that it is not copied, reproduced, retained or disclosed to any unauthorised person, either wholly or in part without the written consent of AKSWard Limited.  
Do NOT scale from this drawing. AKSWard takes no responsibility for errors during photographic reproduction or printing. Any discrepancy's are to be reported to the engineer immediately.

GENERAL NOTES

- This drawing is to be read in conjunction with all Engineer's, Architect's or relevant drawings and specifications.
- All dimensions and levels are to be checked on site by the contractor prior to preparing any working drawings or commencing on site.
- The contractor must ensure and will be held responsible for the overall stability of the building/structure/excavation at all stages of the work.
- All work by the contractor must be carried out in such a way that all requirements under the 'Health and Safety at Work Act' are satisfied.
- All work is to be carried out in compliance with the requirements of the relevant statutory authorities and regulations.

This drawing is to be read in conjunction with the NBS Specification :

- Ground Works and Excavations : Section D
- Piling Works : Section D30
- Concrete : Section E
- Masonry : Section F
- Steelwork : Section G



IDENTIFIES RISKS DURING THE CONSTRUCTION PROCESS ON THE DRAWINGS:

NOTE: The list below and notes on the drawing identify risks which are deemed to be unusual, abnormal, residual or unexpected to a competent contractor carrying out the works. These notes relate to risks which we have been unable to design out.

All information shown on this drawing is for Design and Build Tender purposes only and is subject to final design and co-ordination.

T01 Issued for Design and Build Tender. MDL RJS 07.09.18

Rev. Amendment Dm Chkd Date

Drg Status **Tender** Suitability **D2**

**AKSWard**

CONSTRUCTION CONSULTANTS

116 High Street  
The French Quarter  
Southampton  
SO14 2AA

Tel: 02380 235340  
Fax: 02380 634294  
e-mail: southampton@aksward.com  
web: www.aksward.com

Client **MIPA Paints**

Project **Warehouse, Havant**

Title **Piling Layout**


Reviewed Scheme TF Date 04.03.16

Reviewed Final Date

Scales at A1 As indicated Project No. **S158024**

Project Ref. Originator Zone Level Type Role Drg No. Rev.

**WMP AKSW · XX · F1 · DR · S · 20001 · T01**

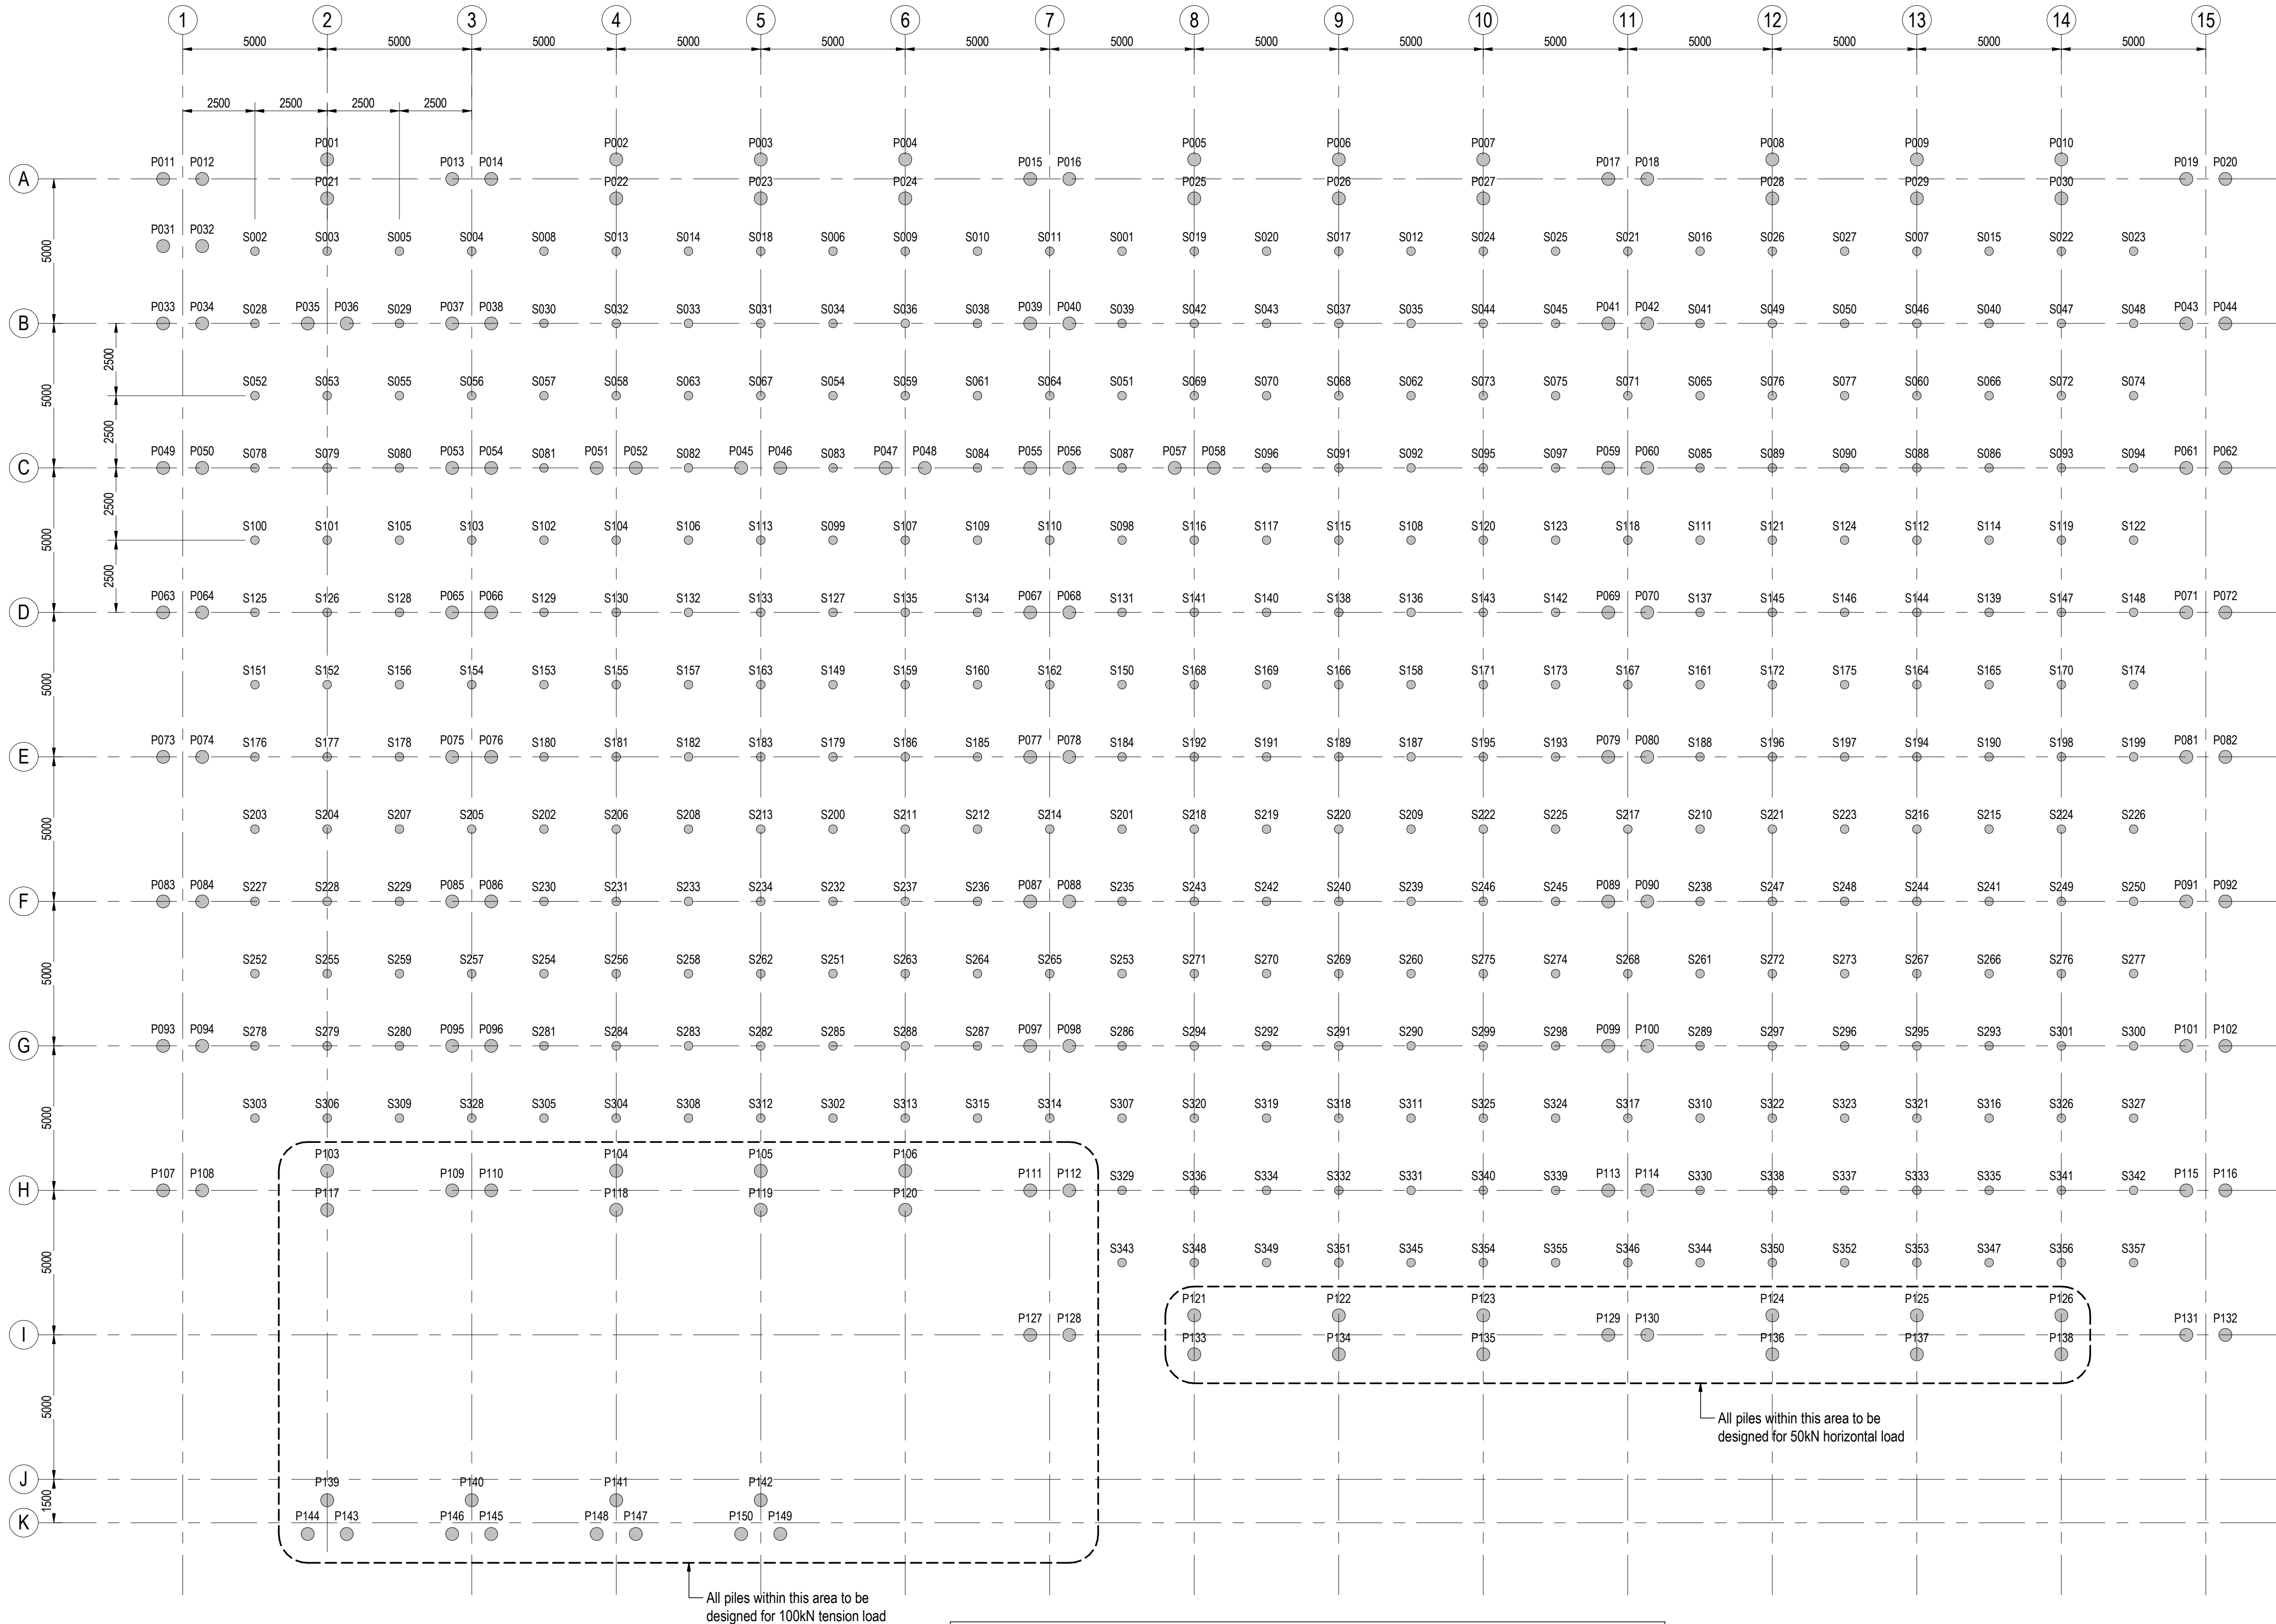

Indicative Pile loads :

Piles supporting the ground floor slab (Ref. S Piles 357No. Total) should accommodate a pile load of 300KN.  
Piles to the pile caps supporting the super-structure (Ref. P Piles 150No. Total) should accommodate a pile load of 475KN. Refer to plan for additional loading requirements.