


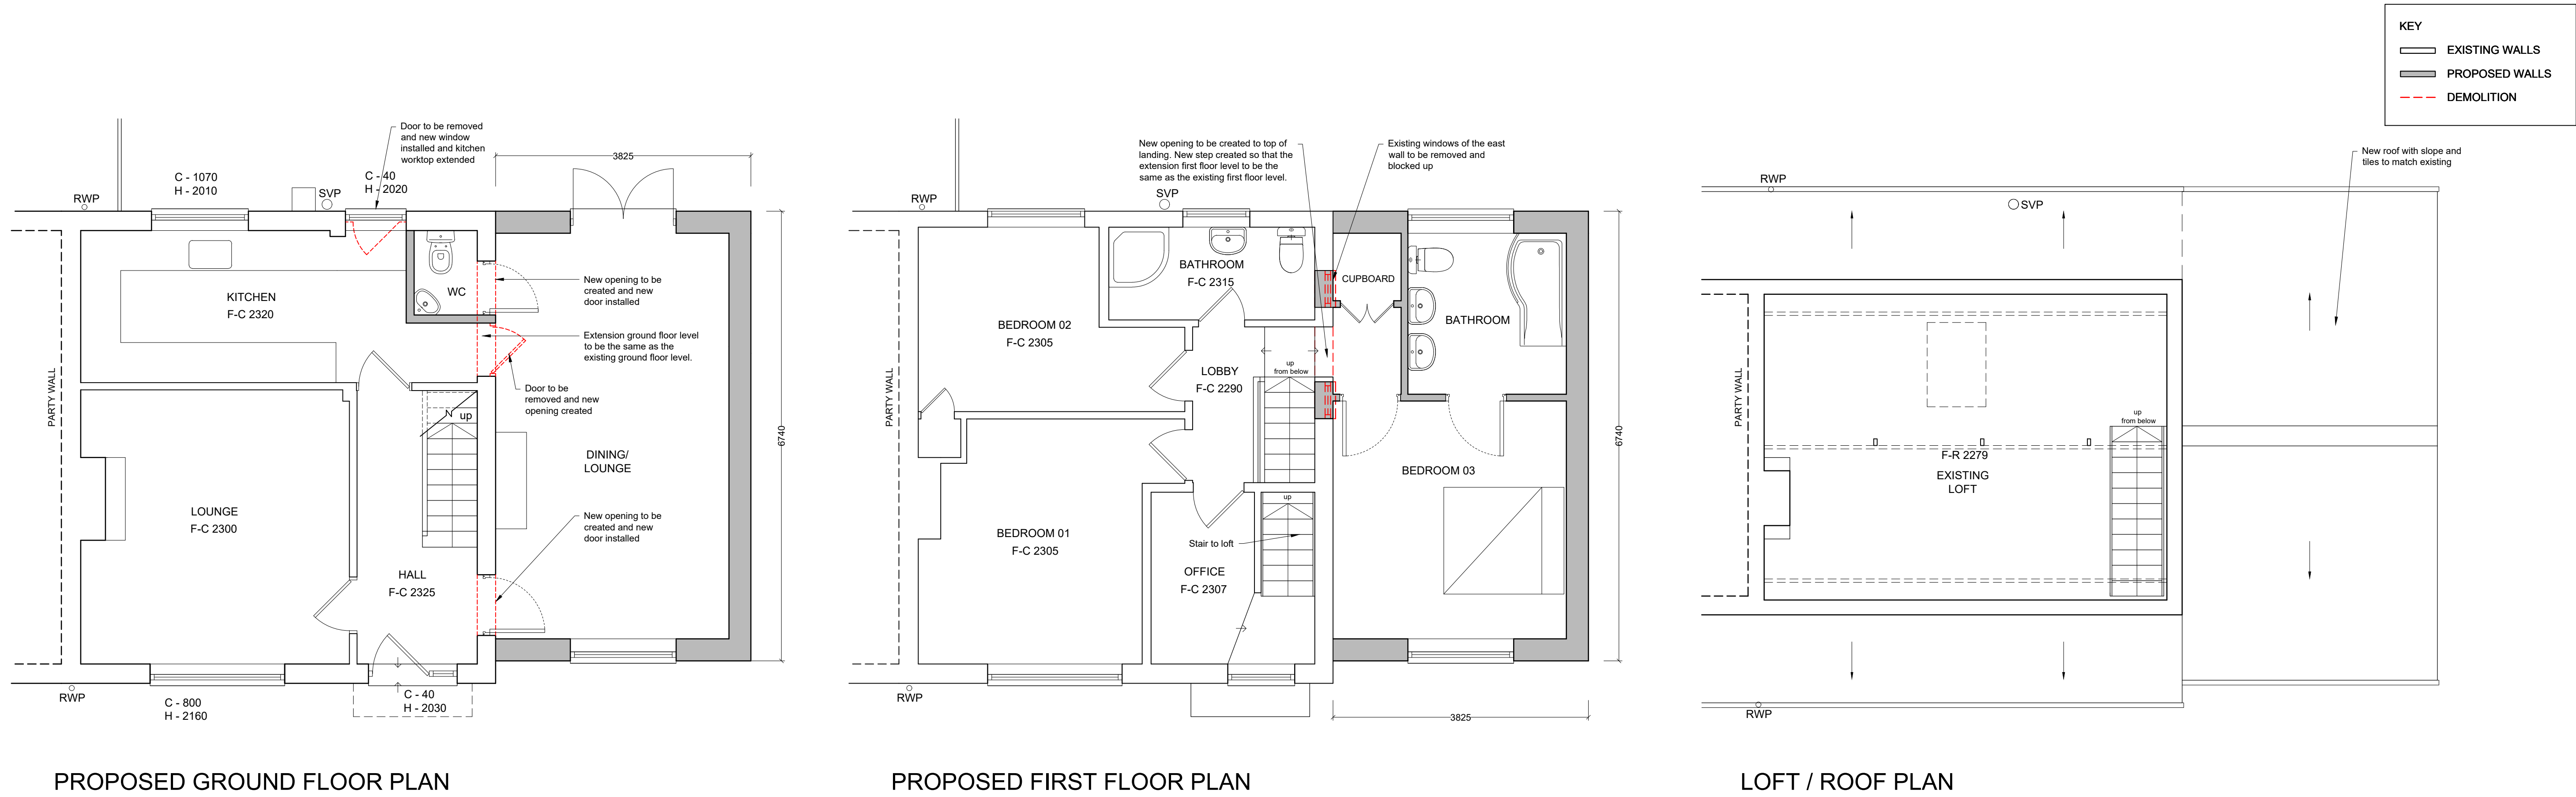

notes:



NOTE: The contractor is responsible for checking all site dimensions and levels. These should be checked prior to the ordering of any components and before the commencement of the works. All discrepancies should be brought to the attention of the Contract Administrator.

revisions: A | 16.09.2019 | AT | Layout and elevation amended
B | 24.09.2019 | AT | Issued for planning

revisions:

P. Windebank Esq.
House Extension
7 Winchfield Crescent, Havant

drawing information title : **Proposed Plans & Elevations**

status : Planning
date : August 19
scale : 1:100 @ A3 / 1:50 @ A1
drawn : AT
checked : JS



PWP Architects Ltd 61 South Street, Havant, Hampshire PO9 1BZ
t: 02392 462404 f: 02392 481152
e: design@pwp-architects.com
w: www.pwp-architects.com

job: **5639** dwg: **1201** rev: **B**