




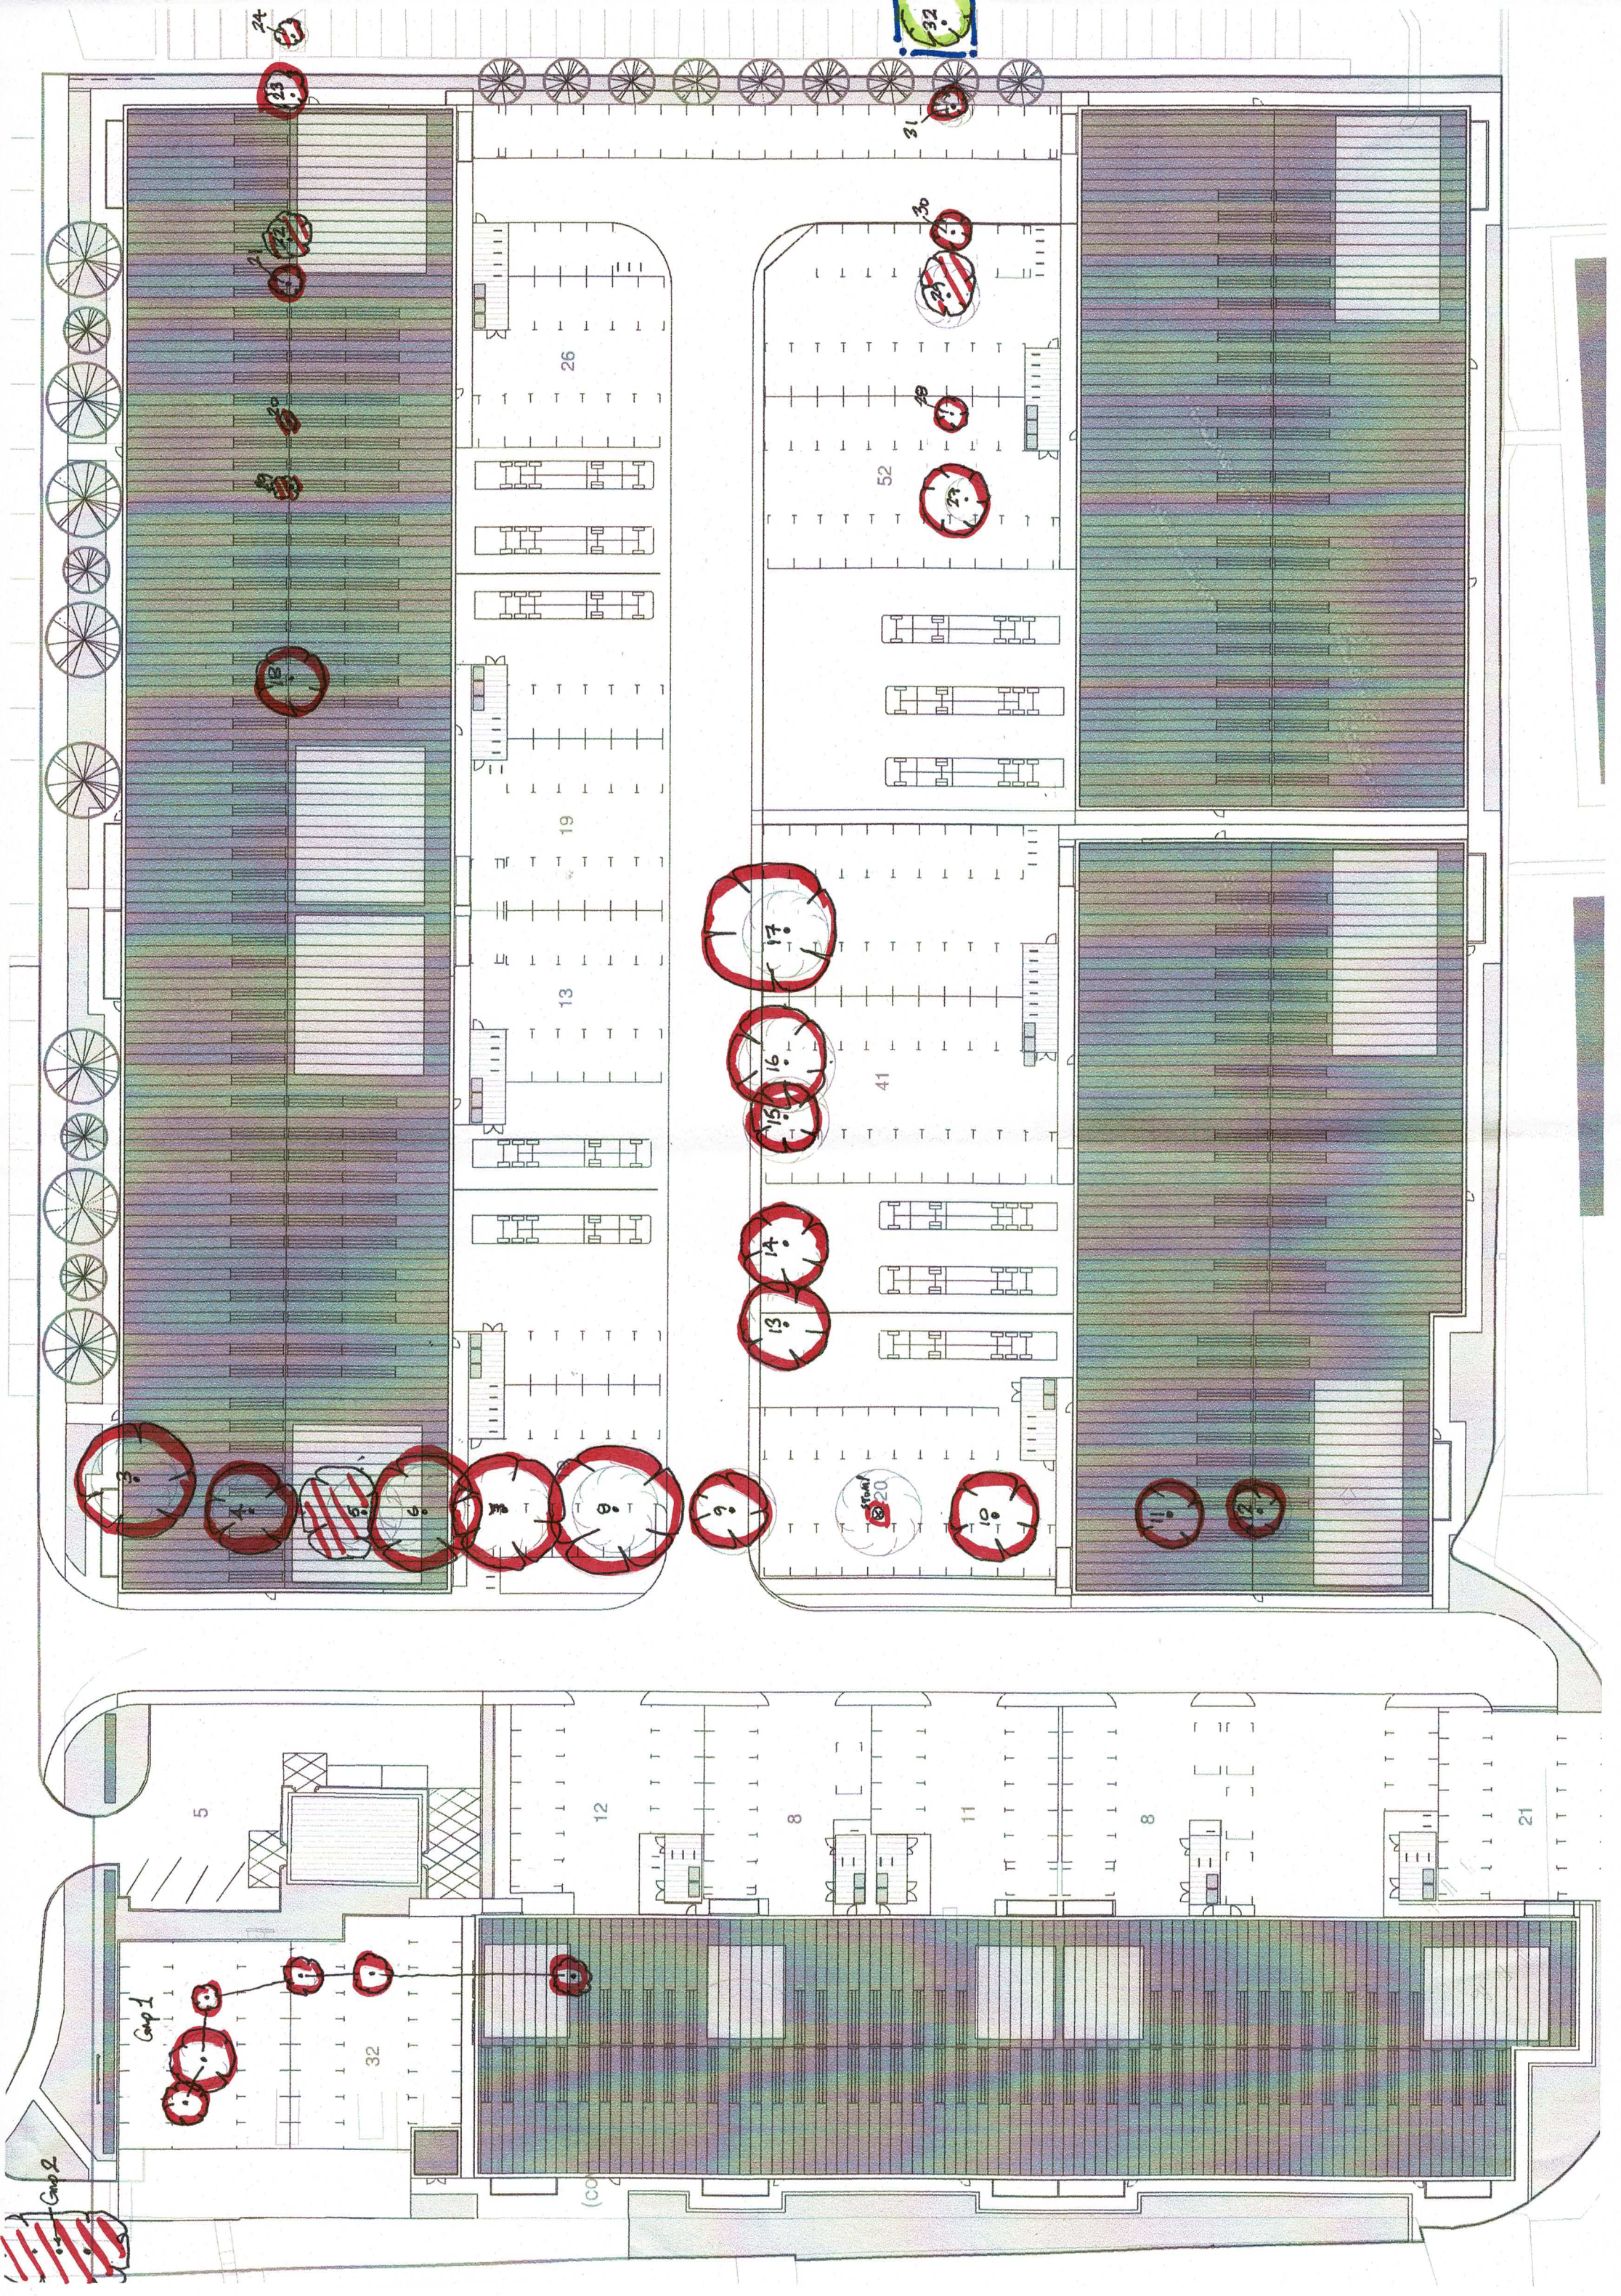


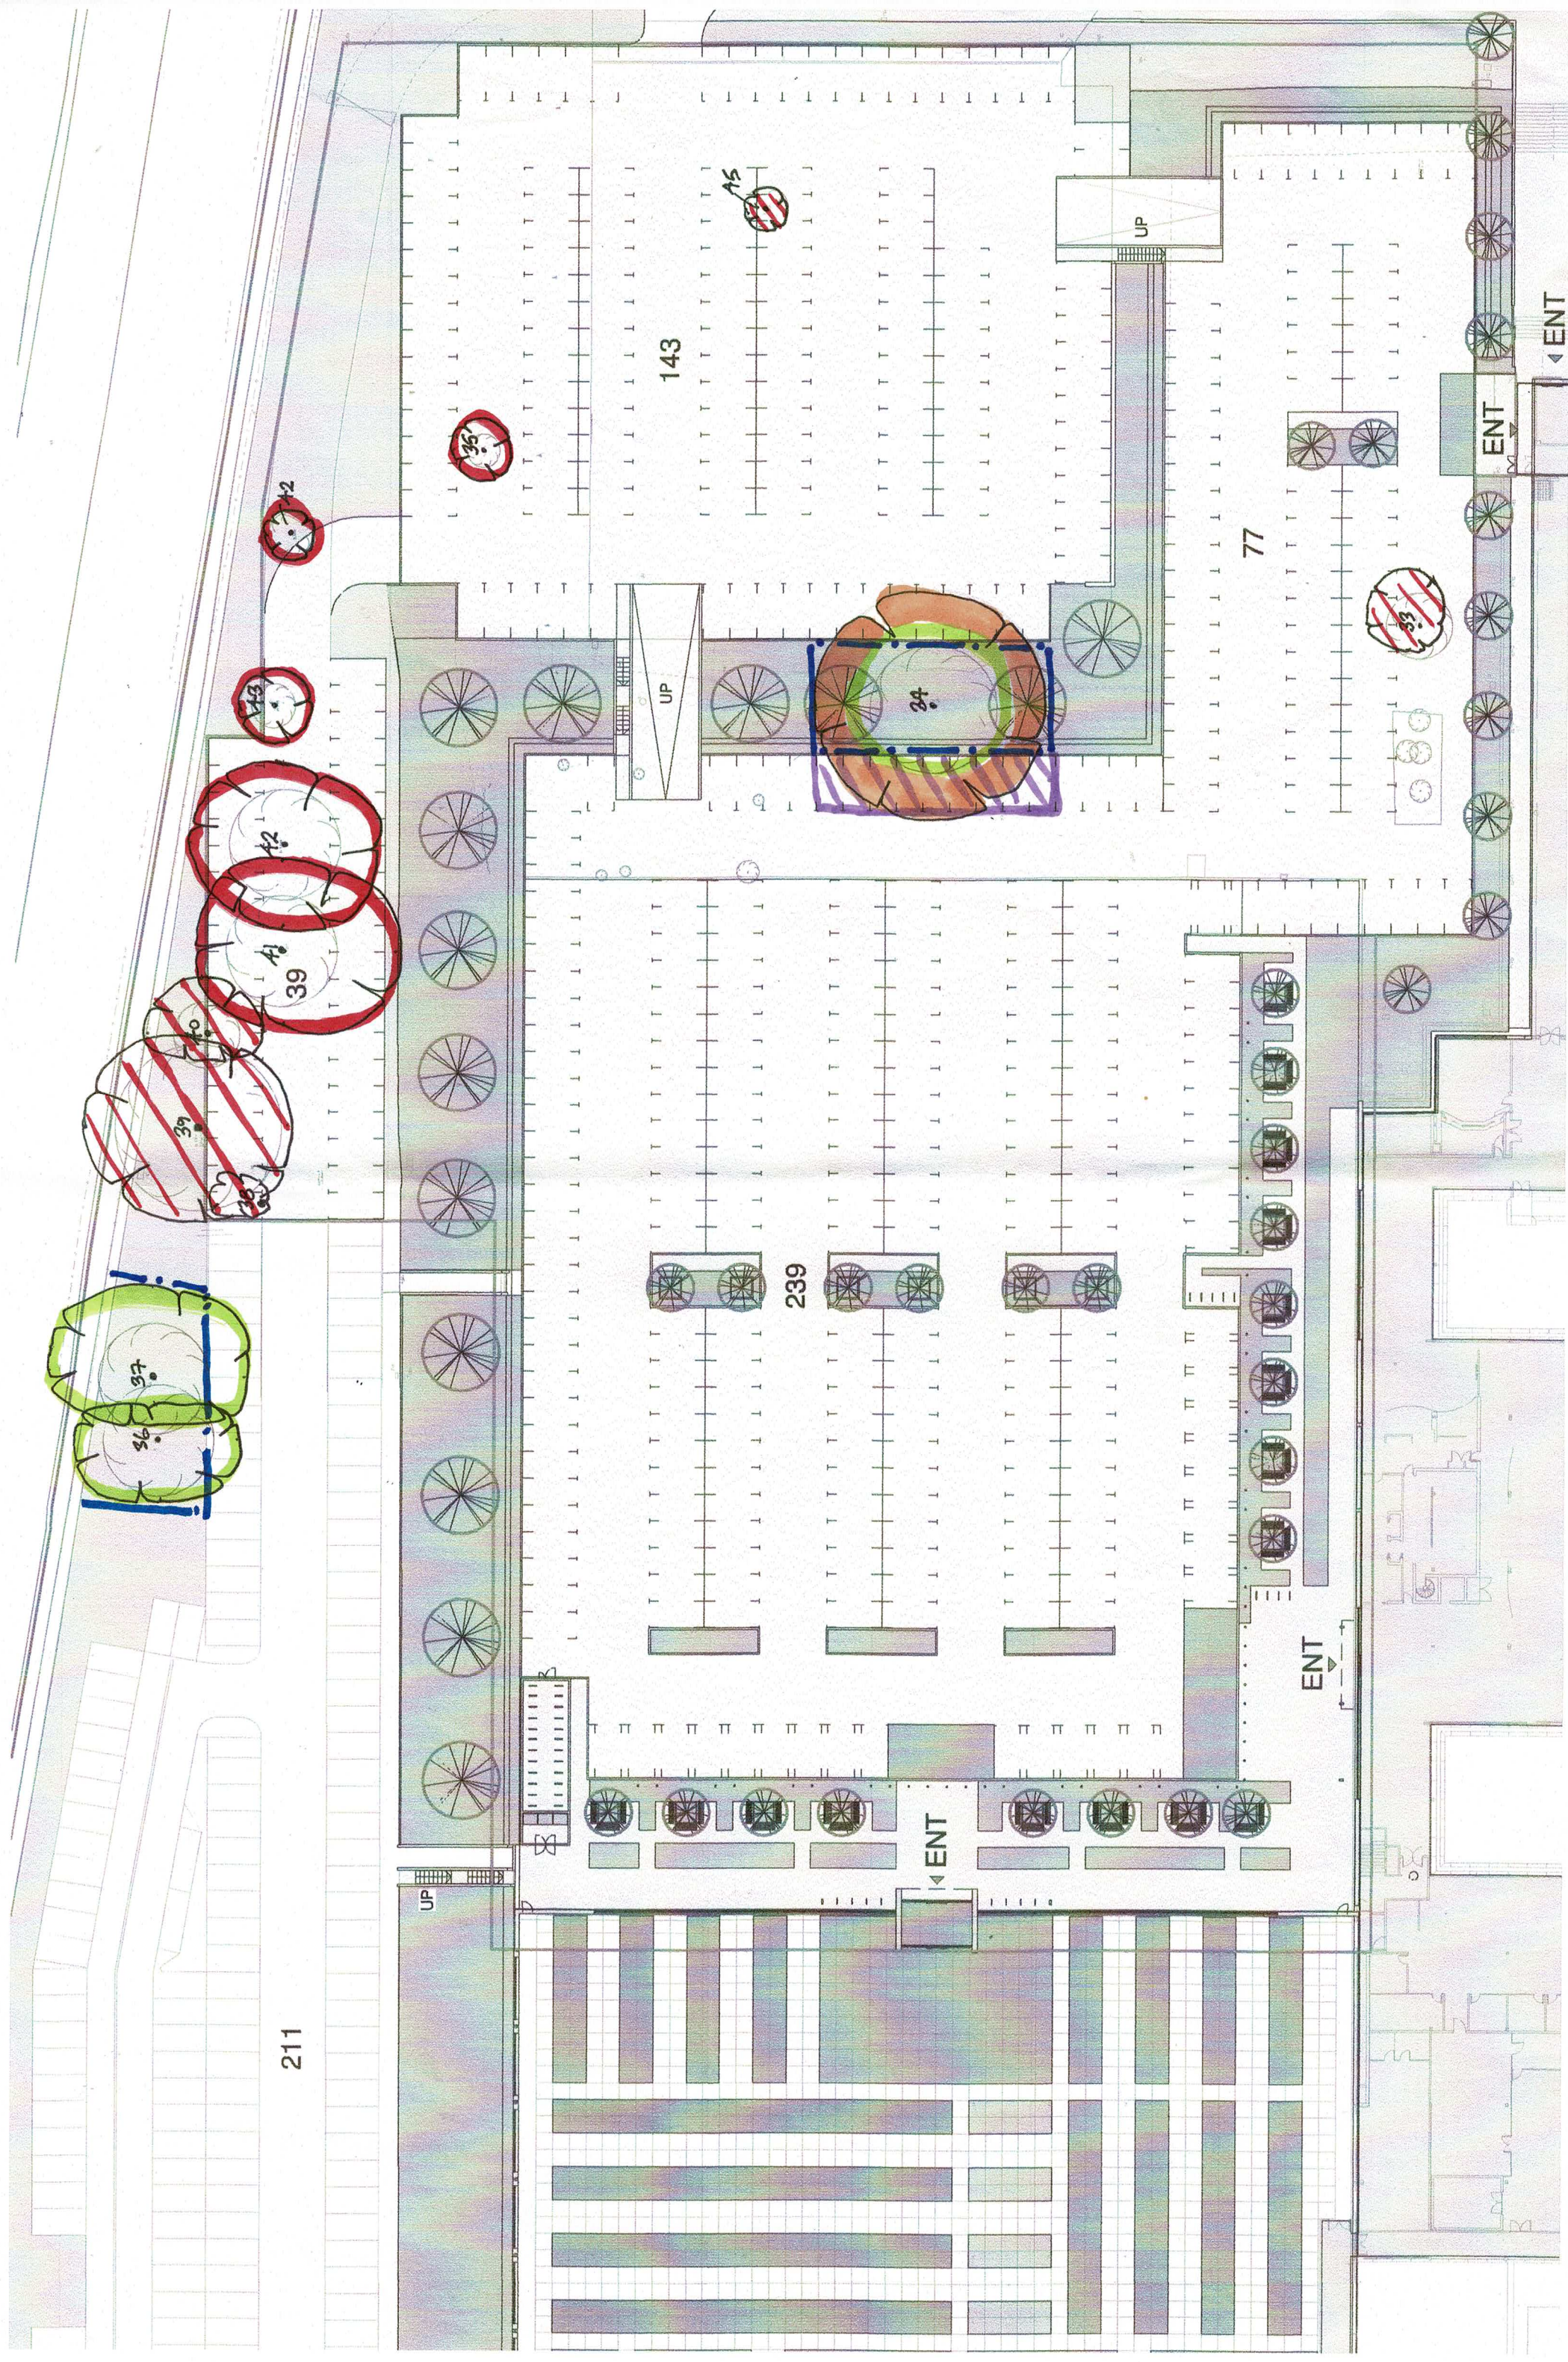


-  EXISTING TREE RETAINED
-  EXISTING TREE REMOVED
-  PROPOSED TREE

178

46

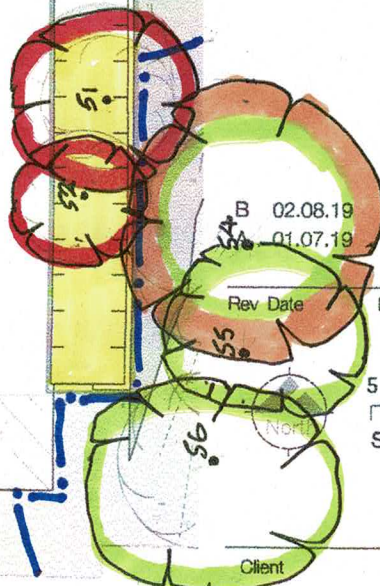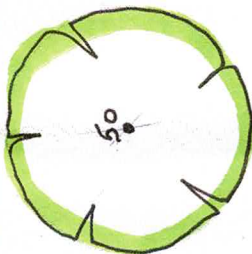

B	02.08.19	CJ	Tree legend added.	
A	01.07.19	CJ	Parking number updated from 241 to 239.	
Rev	Date	Init	Notes	Chkd

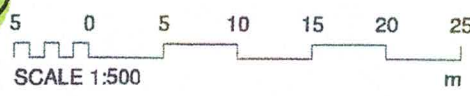

Drawing Originator