


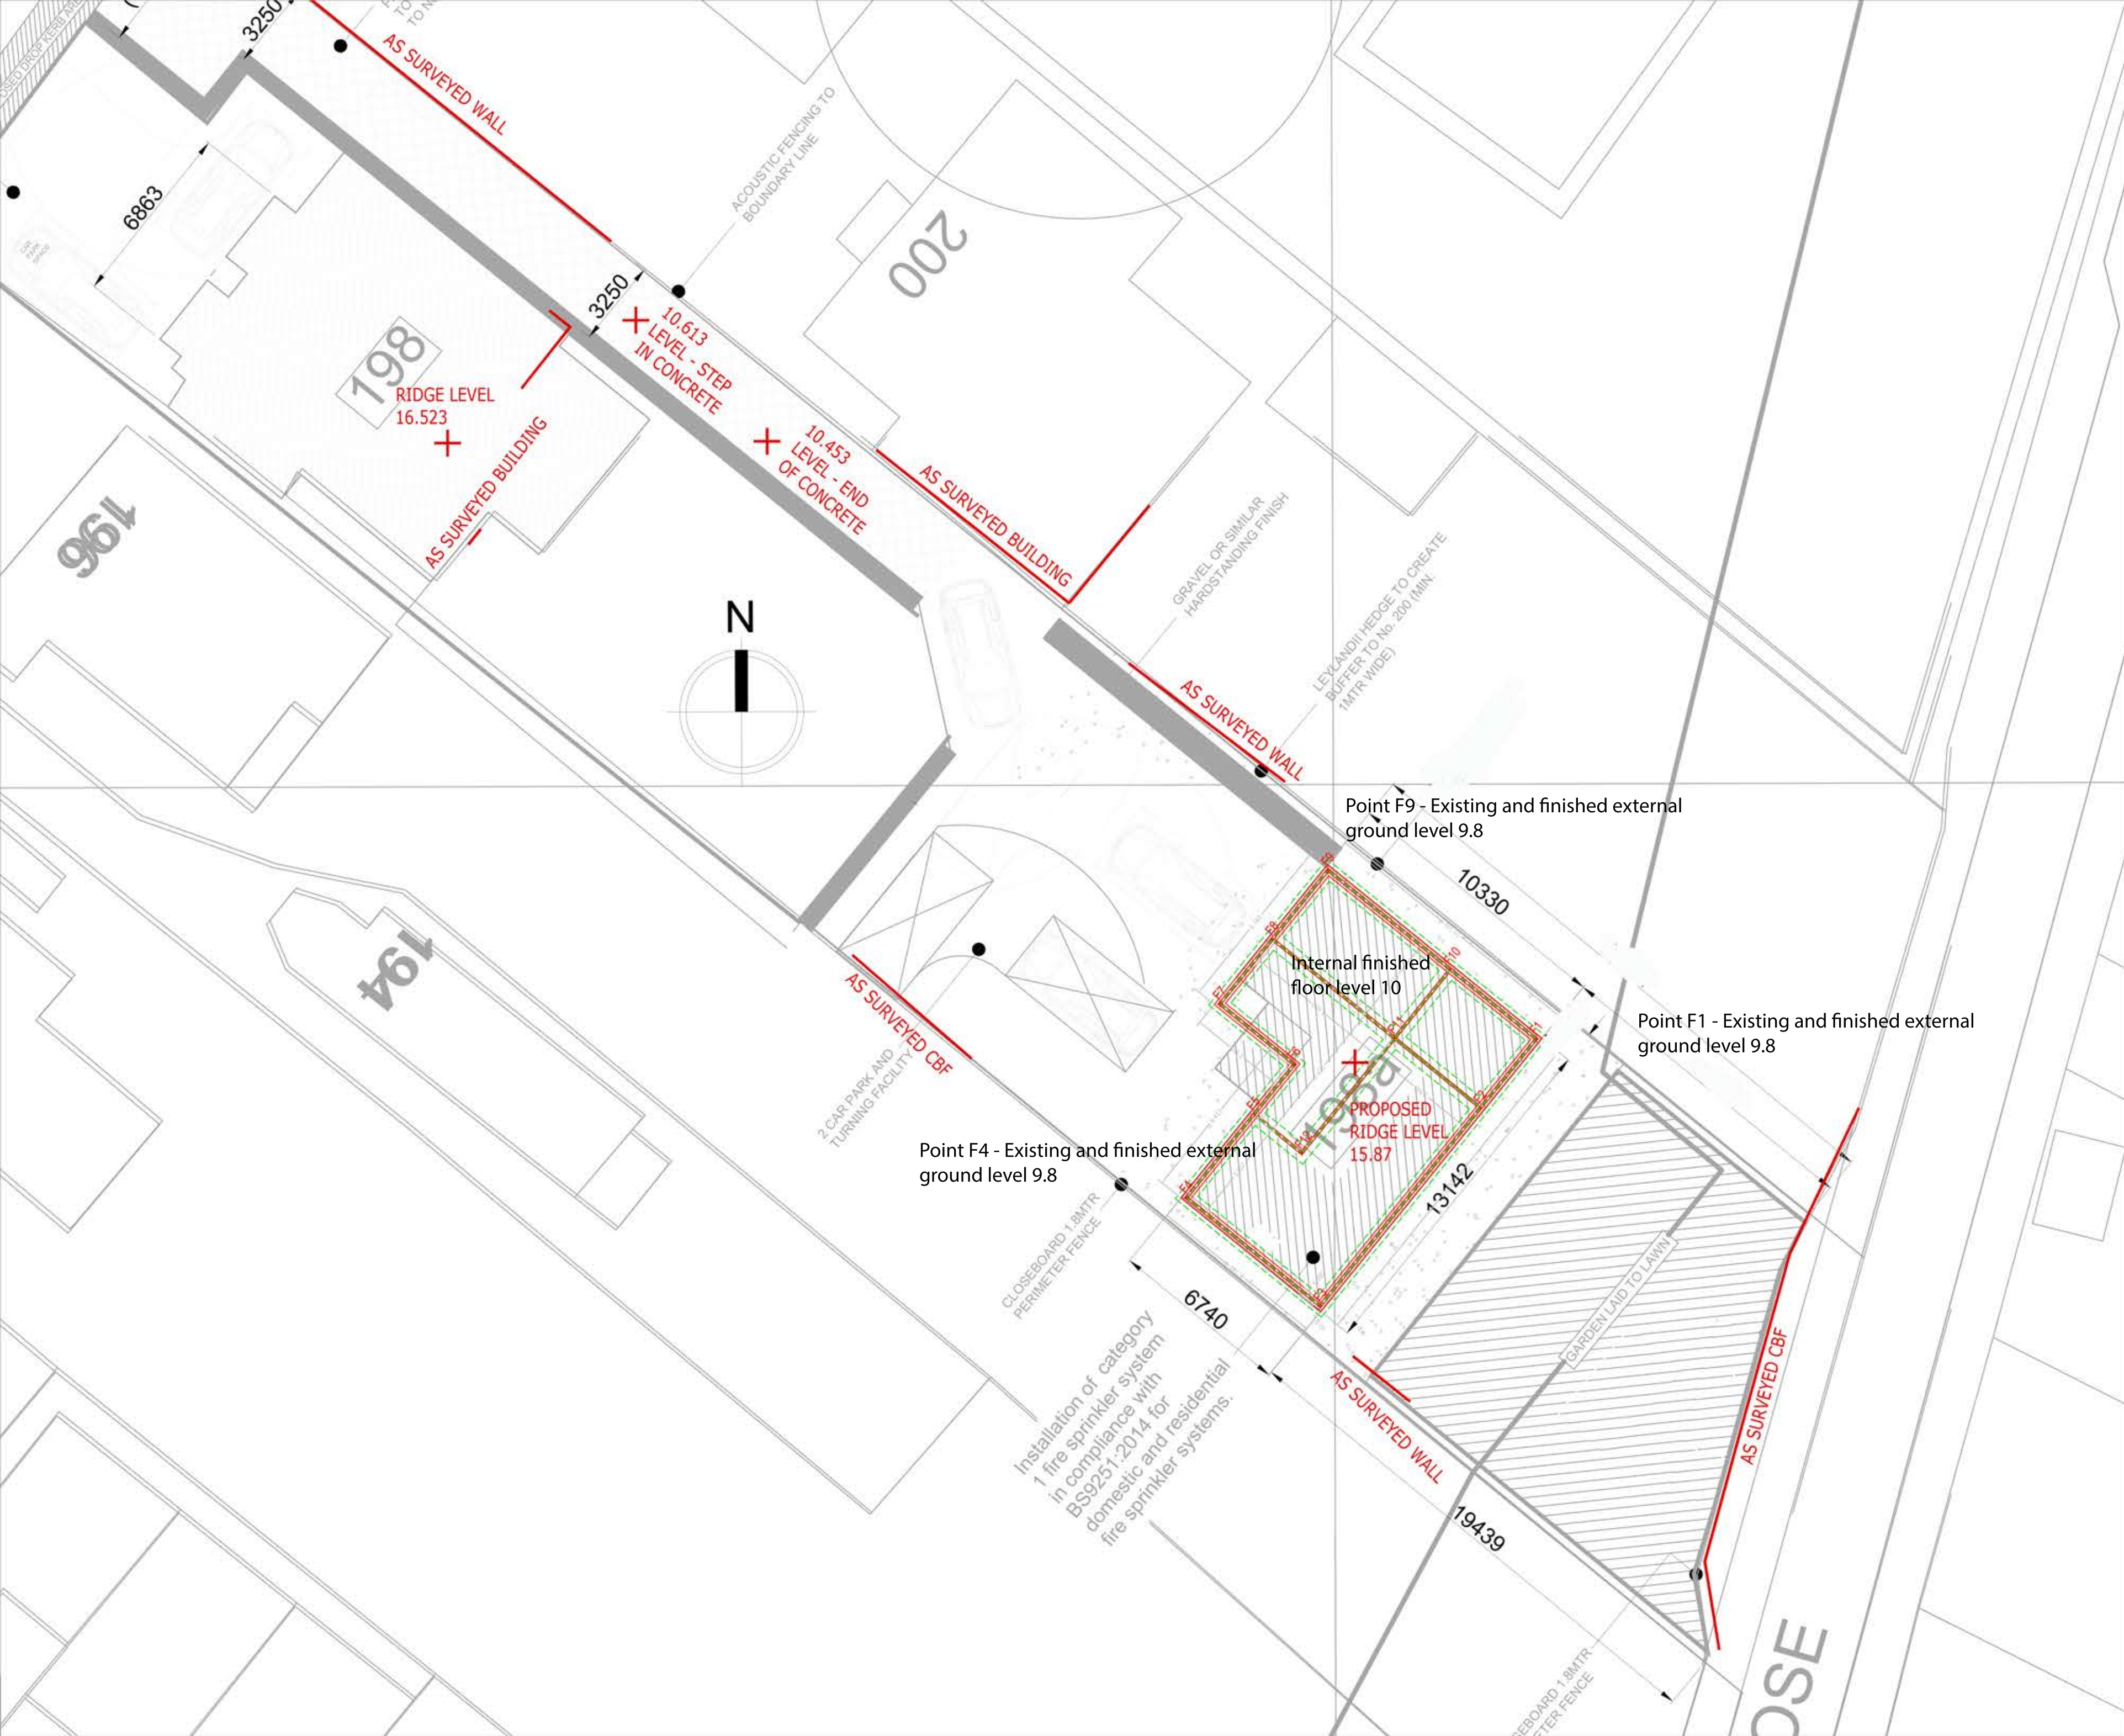

Note:
Proposed ridge level is as per Section
"A-A" on Architect Drawing Duff01A Rev.B

All levels are relative to a proposed
Finished Floor Level for 198a of 10.00m

Reference Drawings:
Architect Drawing Duff01A 1of2 Rev.F

Revisions



Baypoint
surveys

Land Surveys
Site Setting Out
3D Laser Scanning
Measured Building Surveys

Baypoint Surveys Ltd, 82 Castle Lane West, Bournemouth, BH9 3JW
T 01202 511503 M 07770 386996
E info@baypoint.co.uk W www.baypoint.co.uk



project
198a London Road
Waterlooville
PO7 7AN

client
Construction Southern

drawing title
Ridge Levels

Copyright 2016

scale	NTS		paper size	A2	
drawn by	JJF	checked by	SPB	date	15.05.19
grid					Arbitrary
datum					Arbitrary
drawing number	2857-QA-1			revision	