



GENERAL NOTES:
1. THIS DRAWING IS TO BE READ IN CONJUNCTION WITH THE OTHER RELEVANT DOCUMENTS.
2. ALL FINISHES ARE TO CONFORM TO THE CURRENT BUILDING REGULATIONS.
3. REFER TO A SEPARATE DOCUMENT FOR THE DESIGNER'S RISK ASSESSMENT.
4. THE DESIGNER HAS CONSIDERED THE LATEST RELEVANT BRITISH STANDARDS AND CARRIED OUT IN ACCORDANCE WITH THE BRITISH STANDARDS CODES OF PRACTICE OR RECOGNISED INSTITUTE OR TRADE ASSOCIATION RECOMMENDATIONS AND PUBLICATIONS.

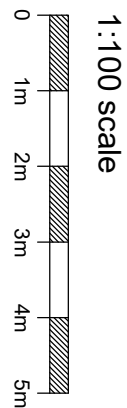

PLANNING CONDITIONS ISSUE

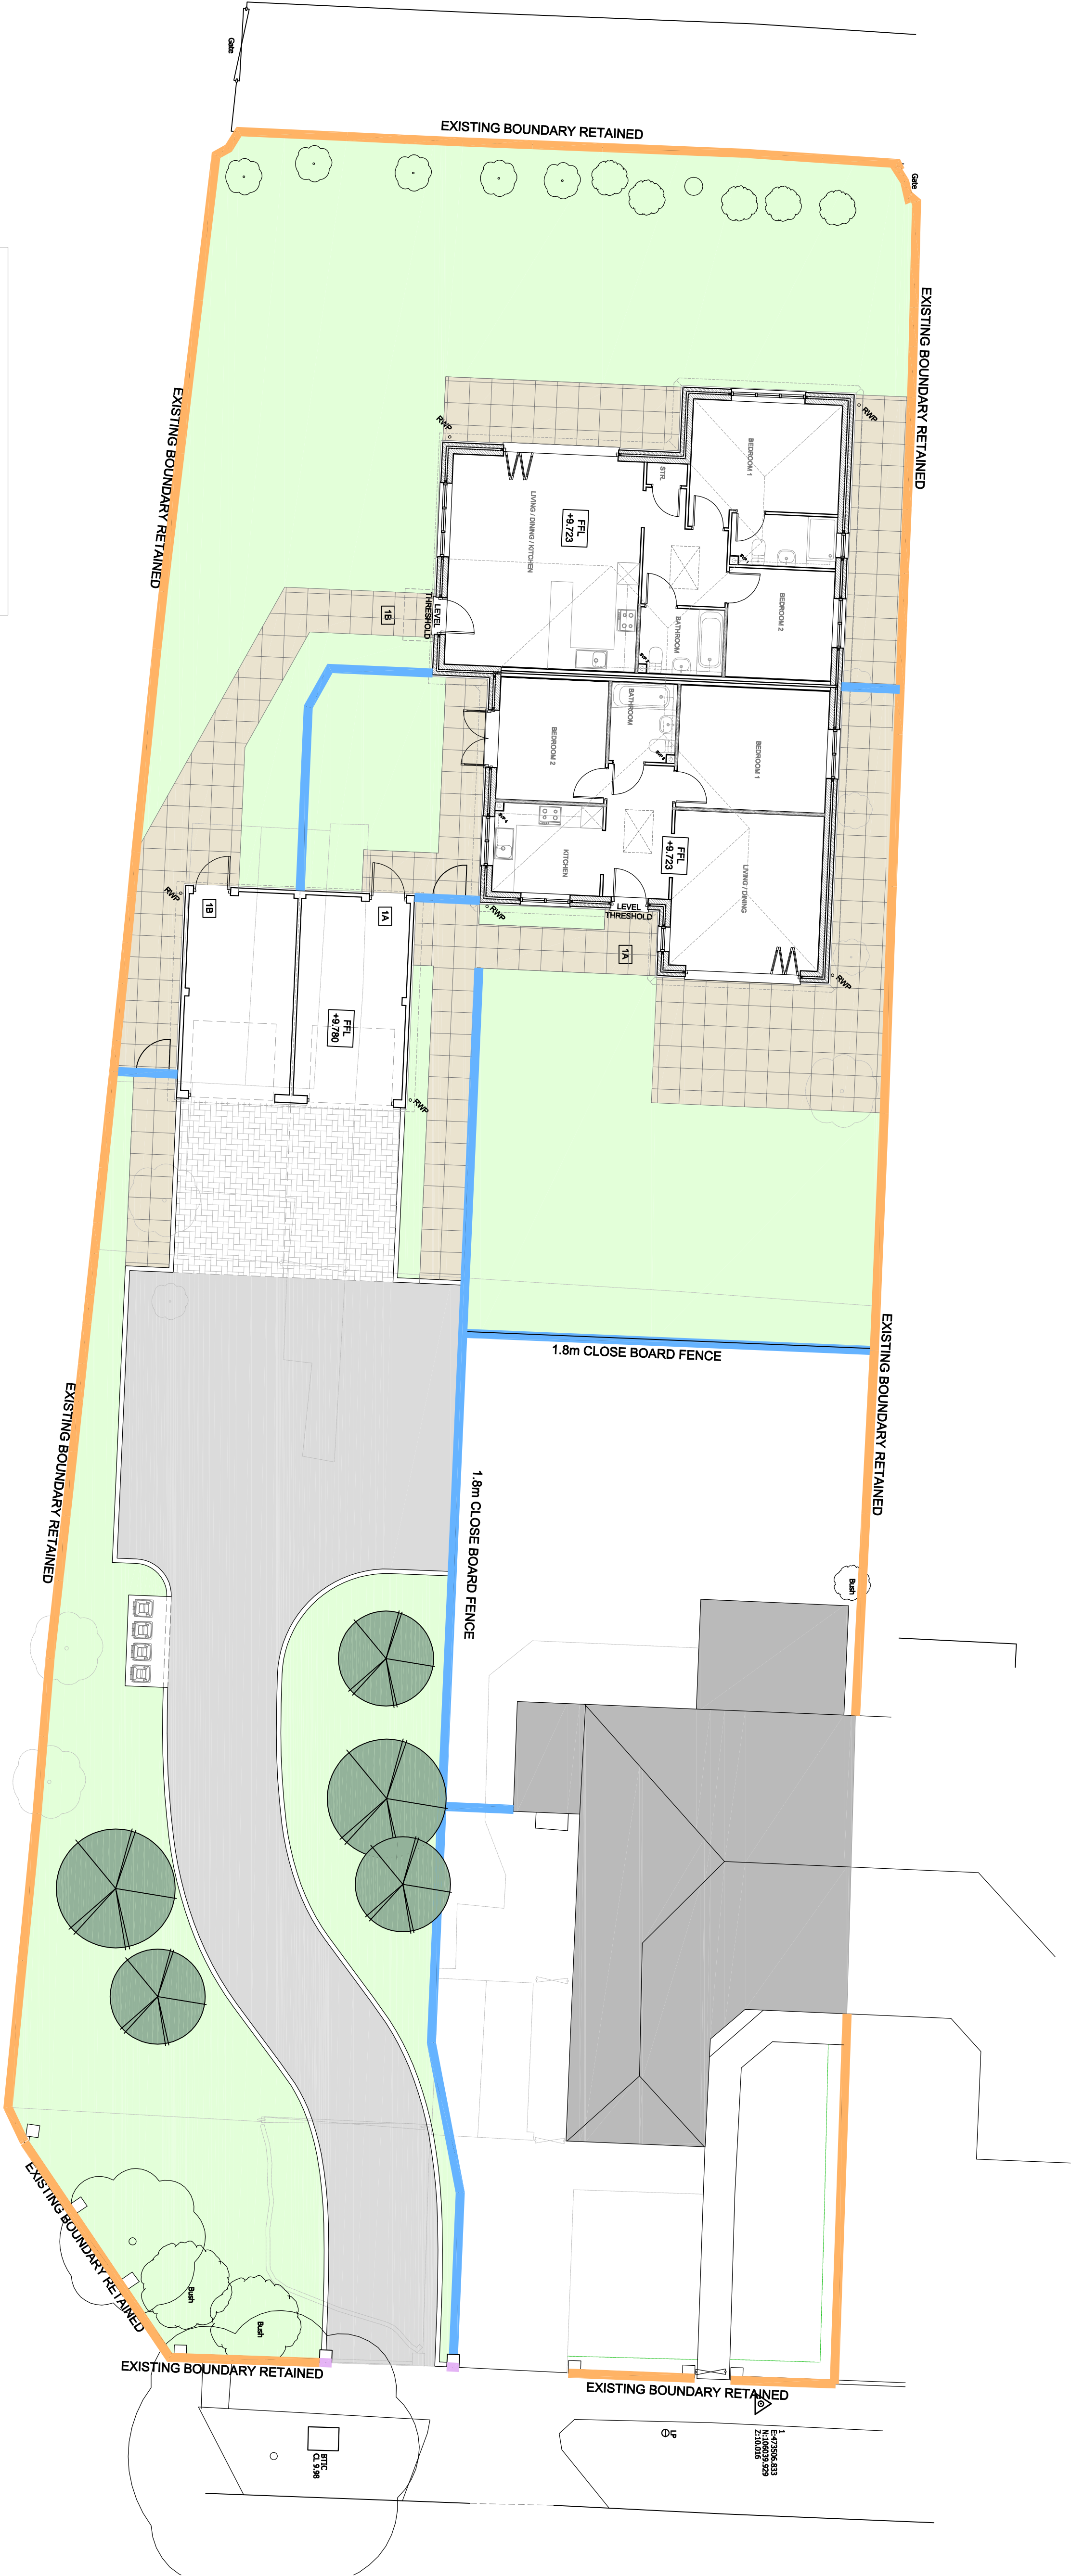

P1 Dis
Revision
Date
Description
KW
Dwn
Chd

PLC Architects
Lansdowne House
25-26 Hampshire Terrace
Portsmouth PO1 2QF
Hampshire England
Tel: (023) 92 755 333
E-Mail: admin@plcarchitects.com
Web: www.plcarchitects.com

Client:
Douglas Construction

Project:
**2No. Residential Dwellings,
Land to the rear of 1 Selangor Avenue,
Emsworth**

Drawing Title:
**PLANNING CONDITIONS DISCHARGE
Surfacing, Floor Levels & Boundaries**

Drawing No.	Date	Checked By	Date	Approved By	Date
KW	DEC 19				
19.3173.100		P1			

PLC ARCHITECTS © COPYRIGHT RESERVED 2019
NOT TO BE SCALED. DIMENSIONS TO BE CHECKED ON SITE
SCALING ONLY FOR LOCAL AUTHORITY PURPOSES