




notes:			
1. this drawing is the copyright of PH Design and is not to be reproduced without consent.			
2. The contractor is to check all dimensions and levels before site works commence and/or preparation of working drawings.			
revision	date	amendment	
A	1.11.19	MINOR DESIGN REVISIONS	
B	5.12.19	WINDOWS 21,22,23 REMOVED FROM WORKS	

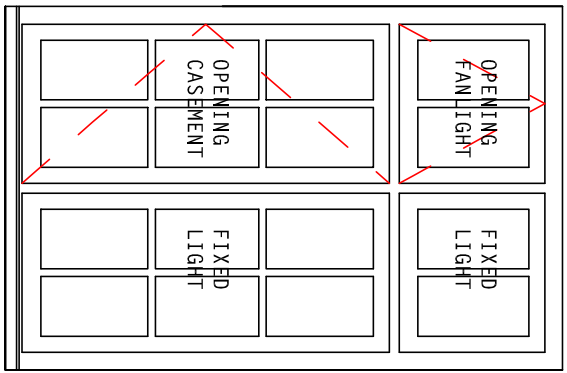


WINDOW 1
WINDOWS WITH TIMBER GLAZING BARS
12 DOUBLE GLAZED UNITS

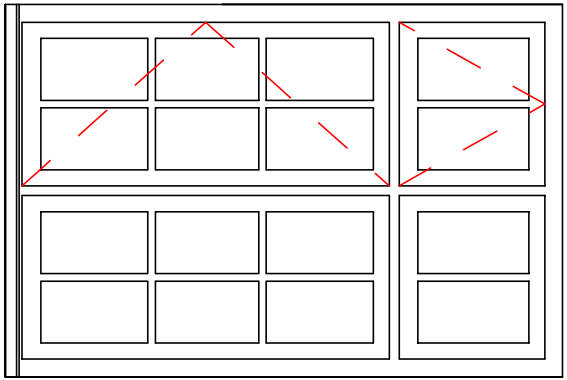


WINDOW 2

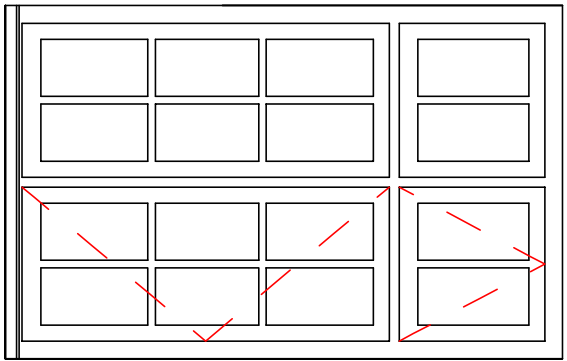


WINDOW 3

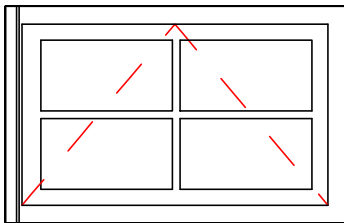


WINDOW 4

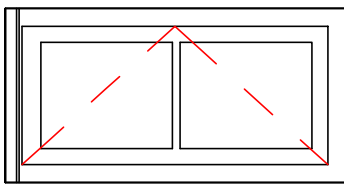


WINDOW 5

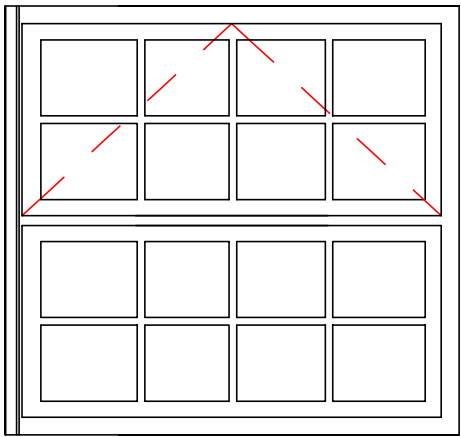


WINDOW 6

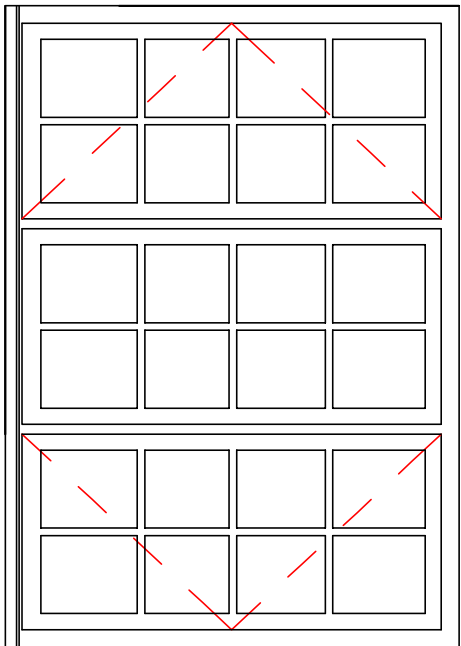

WINDOW 7


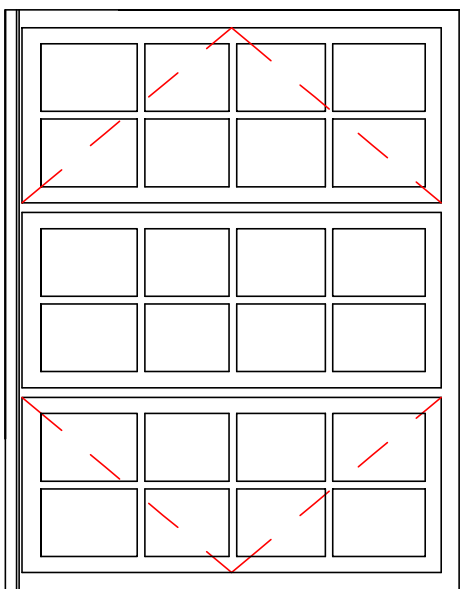


WINDOW 8

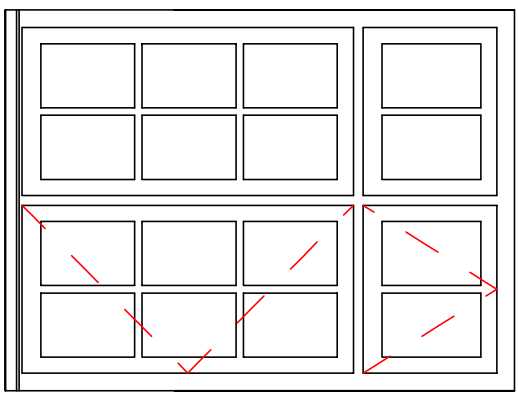


WINDOW 9


WINDOW 10

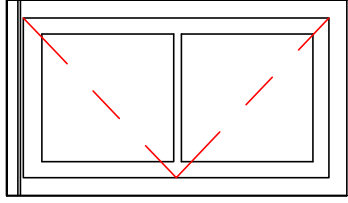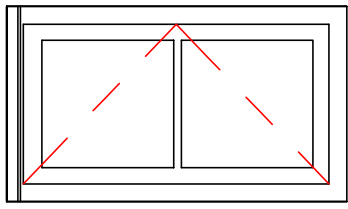


WINDOW 11

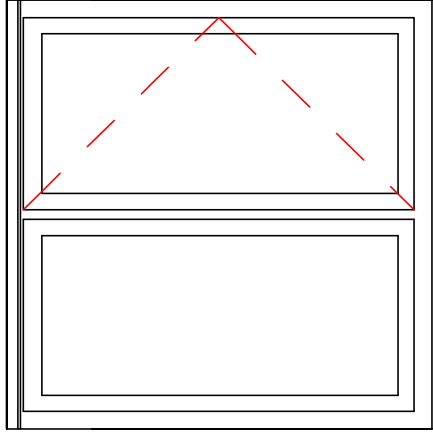


WINDOW 12
WINDOWS WITHOUT GLAZING BARS
18 DOUBLE GLAZED UNITS

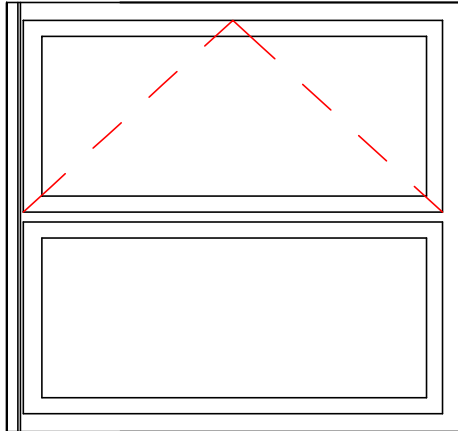


WINDOW 13

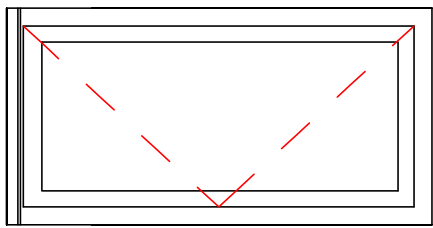


WINDOW 14

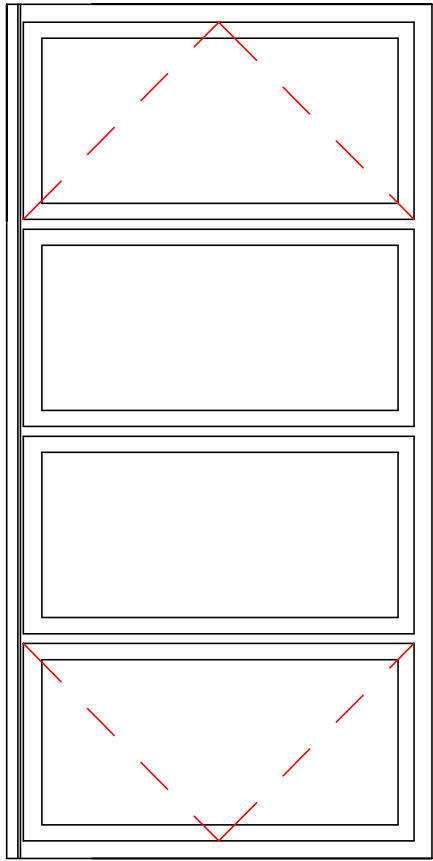


WINDOW 15

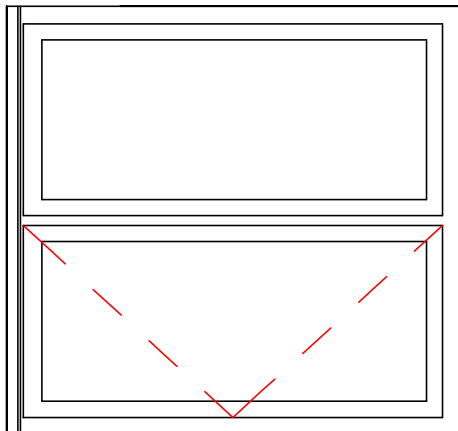


WINDOW 16

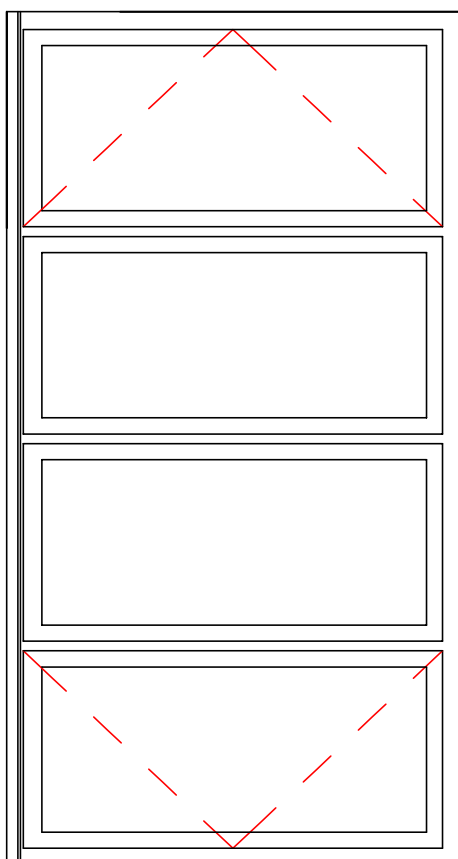

WINDOW 17

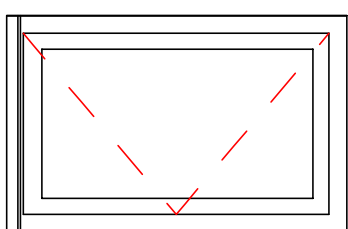


WINDOW 18

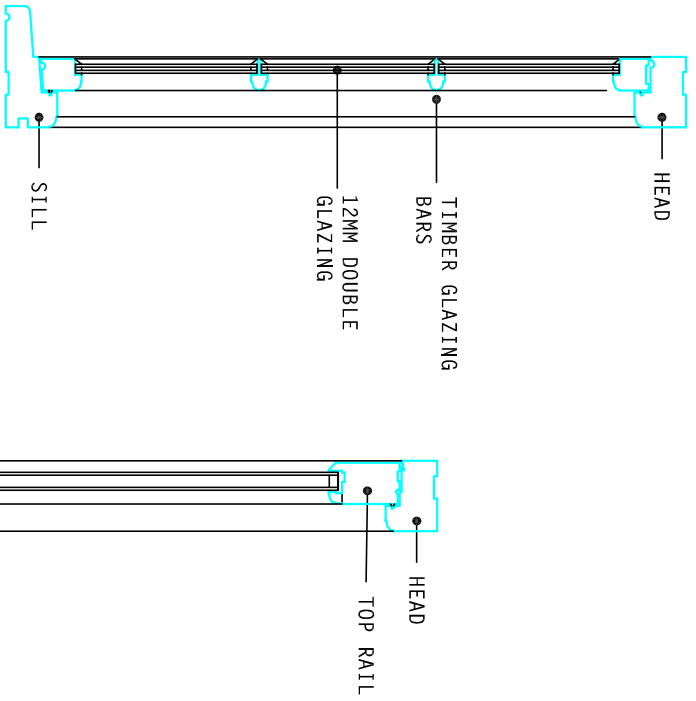


typical window
vert section

SCALE 1:10
PAINTED TIMBER JOINERY

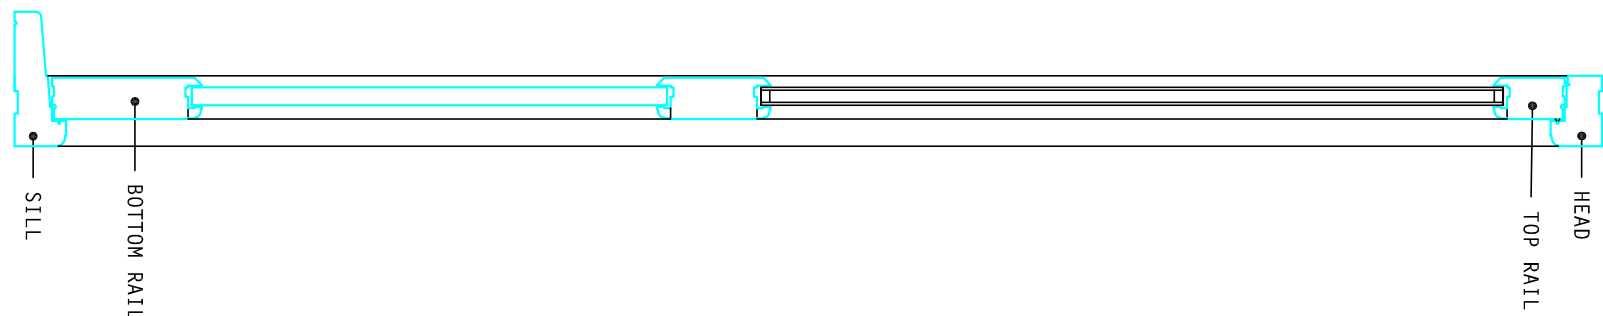


typical door
vert section


SCALE 1:10
PAINTED TIMBER JOINERY

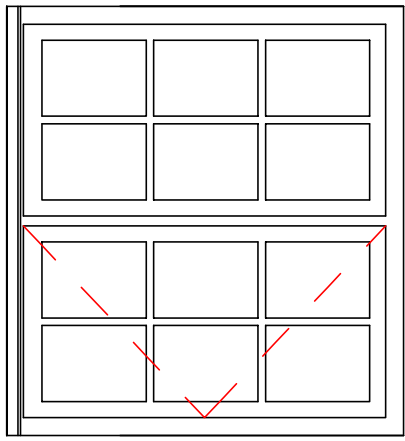


WINDOW 19

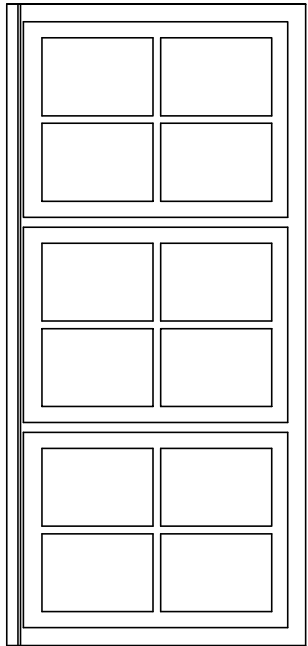


WINDOW 20

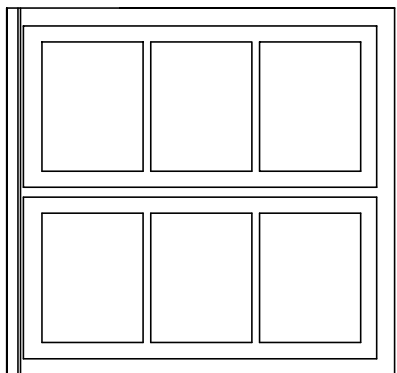


WINDOW 21
TO REMAIN AS EXISTING

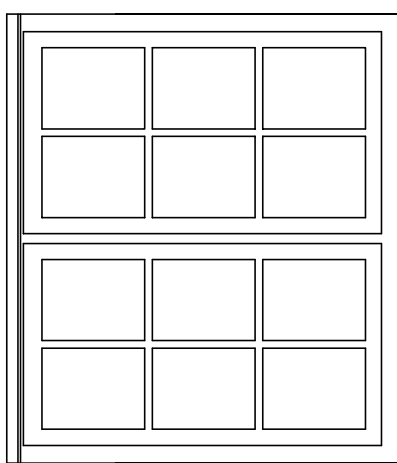


WINDOW 22
TO REMAIN AS EXISTING

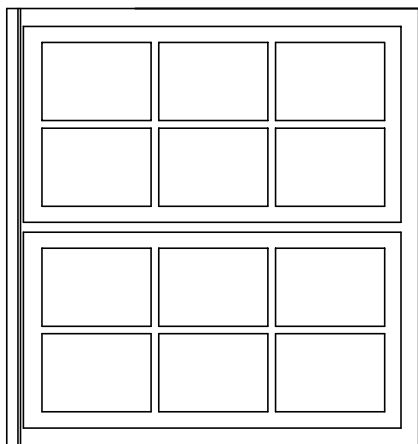


WINDOW 23
TO REMAIN AS EXISTING

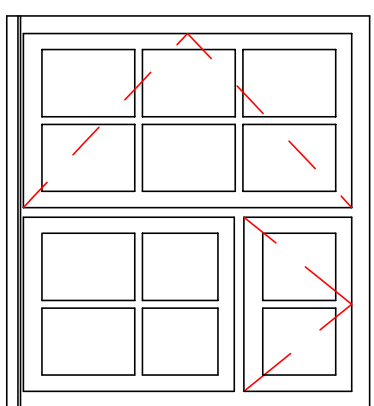


WINDOW 24

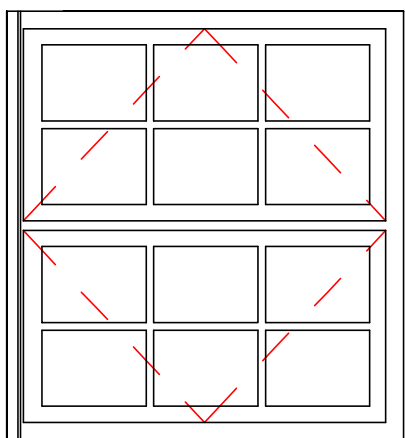

WINDOW 25

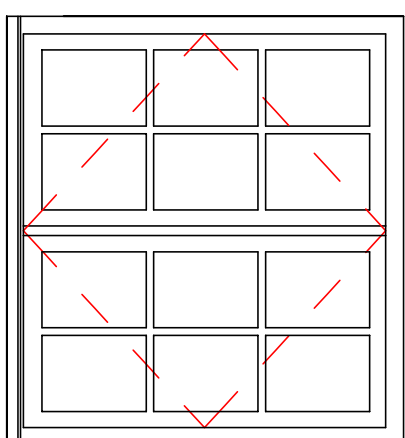

WINDOW 26
MEANS OF ESCAPE WINDOW
NO MULLION

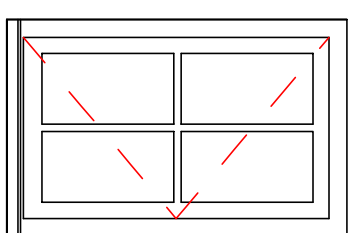


WINDOW 27

joinery details

TOPOGRAPHIC & BUILDING SURVEY
J.BROTHERTON & PARTNERS

scale in metres

1:50


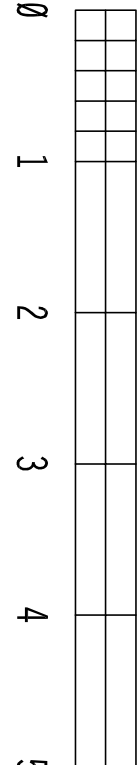


client: Mr & Mrs Monk

project: proposed alterations & additions, The Green Cottage,
23 Langstone High Street P09 1RY


PH DESIGN
architectural consultants
3 chapel street chichester
w.sussex PO19 1BU
tel: (01243) 781760

project: 18/C04
drawing no: 17b
date: Oct 2019

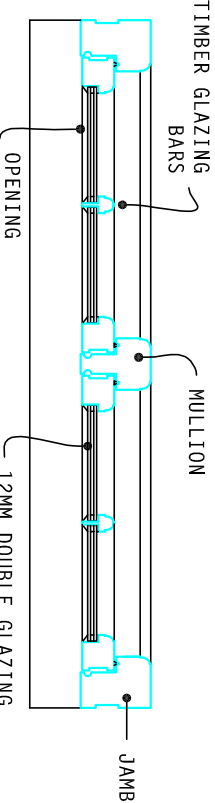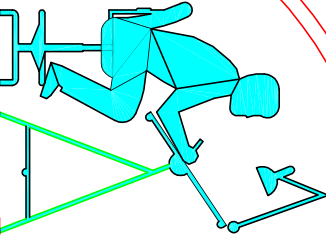


typical window horizontal section

SCALE 1:10
PAINTED TIMBER JOINERY

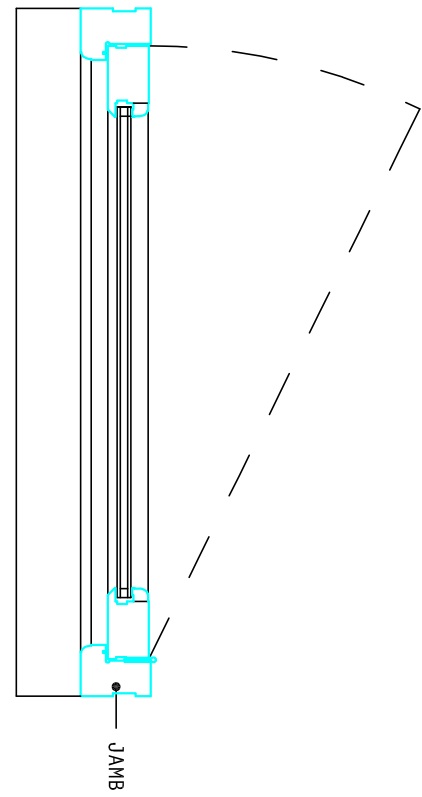


typical door horizontal section


SCALE 1:10
PAINTED TIMBER JOINERY

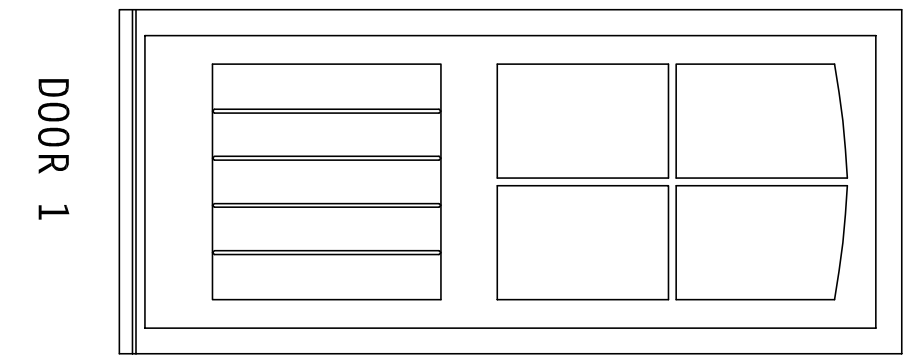

DOOR 1

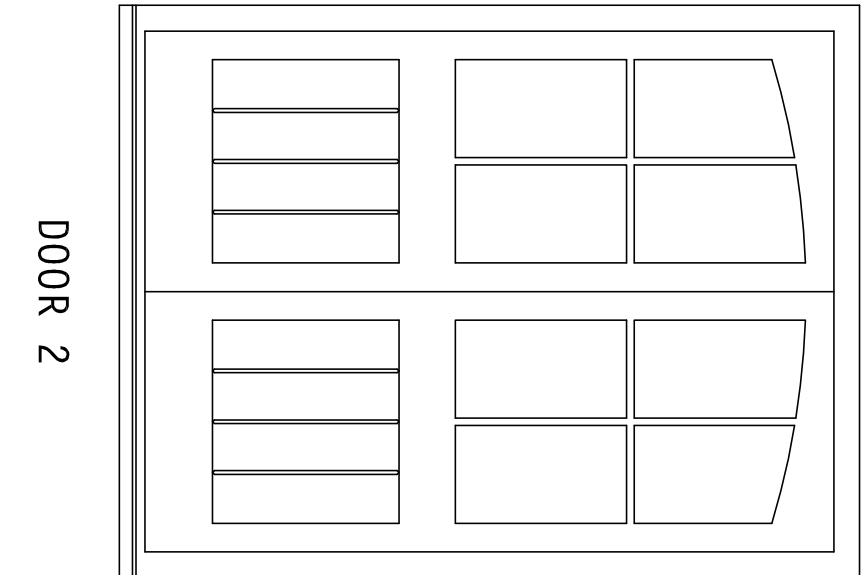

DOOR 2

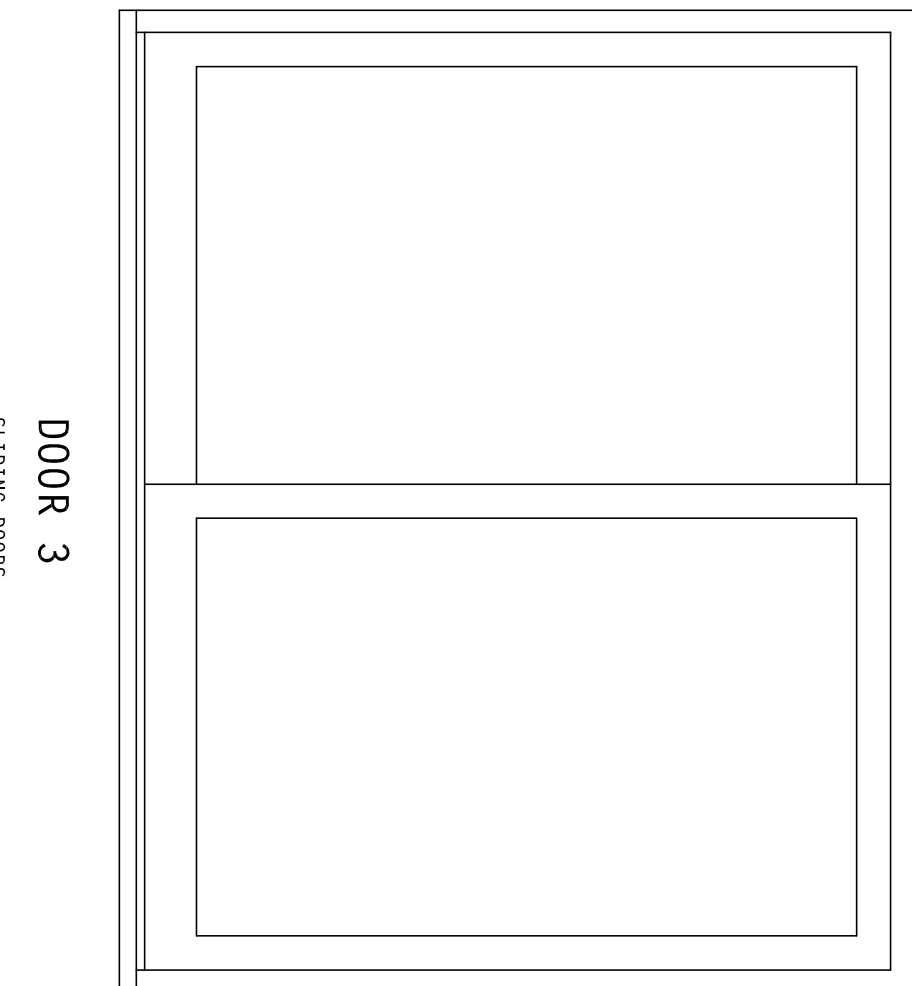

DOOR 3
SLIDING DOORS