


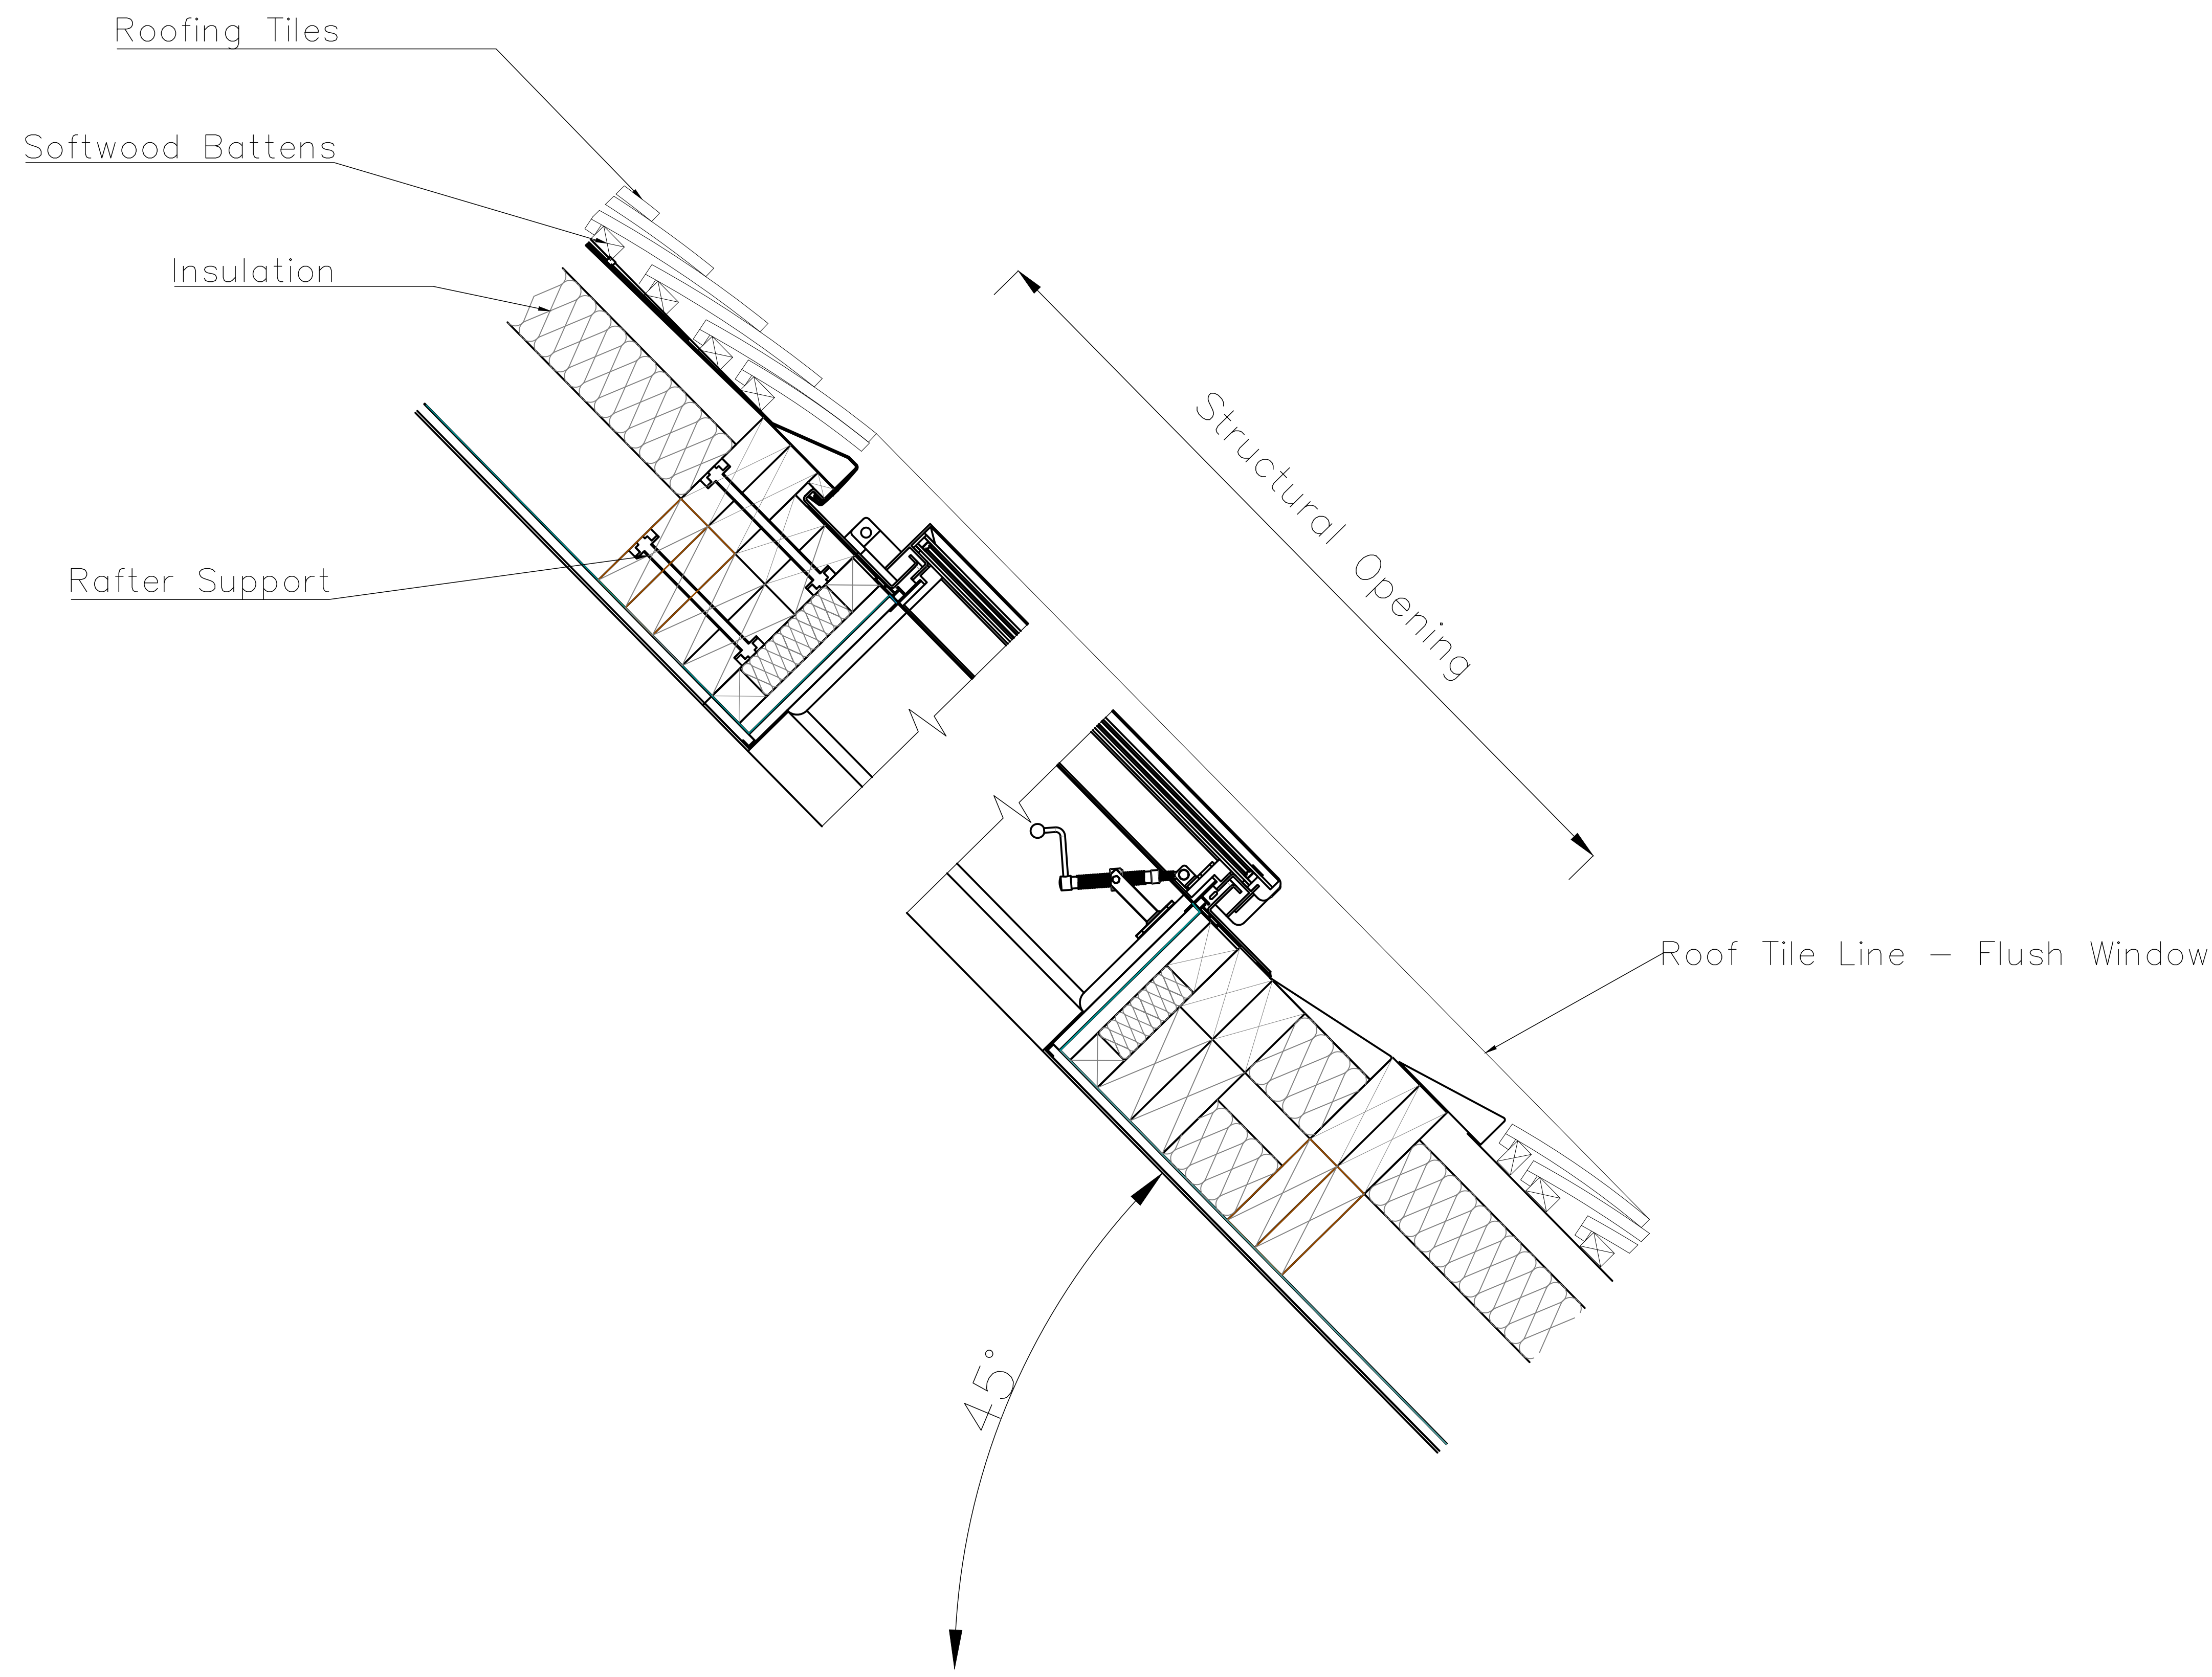

59&61 Langstone Rd,
Havant,
Hampshire,
PO9 1RB

Conservation Roof Window

Revisions a)
 b)
 c)
 d)

CAD

Critchley Architecture And Design Ltd.
Contact: 02392 474 919 | info@caad.online
The Old Brewery, 15E South Street, Havant, PO9 1BU

Scale A3 = 1:10
Drawn SAR
Date 18/10/19

19008-627⁰

2m

4m