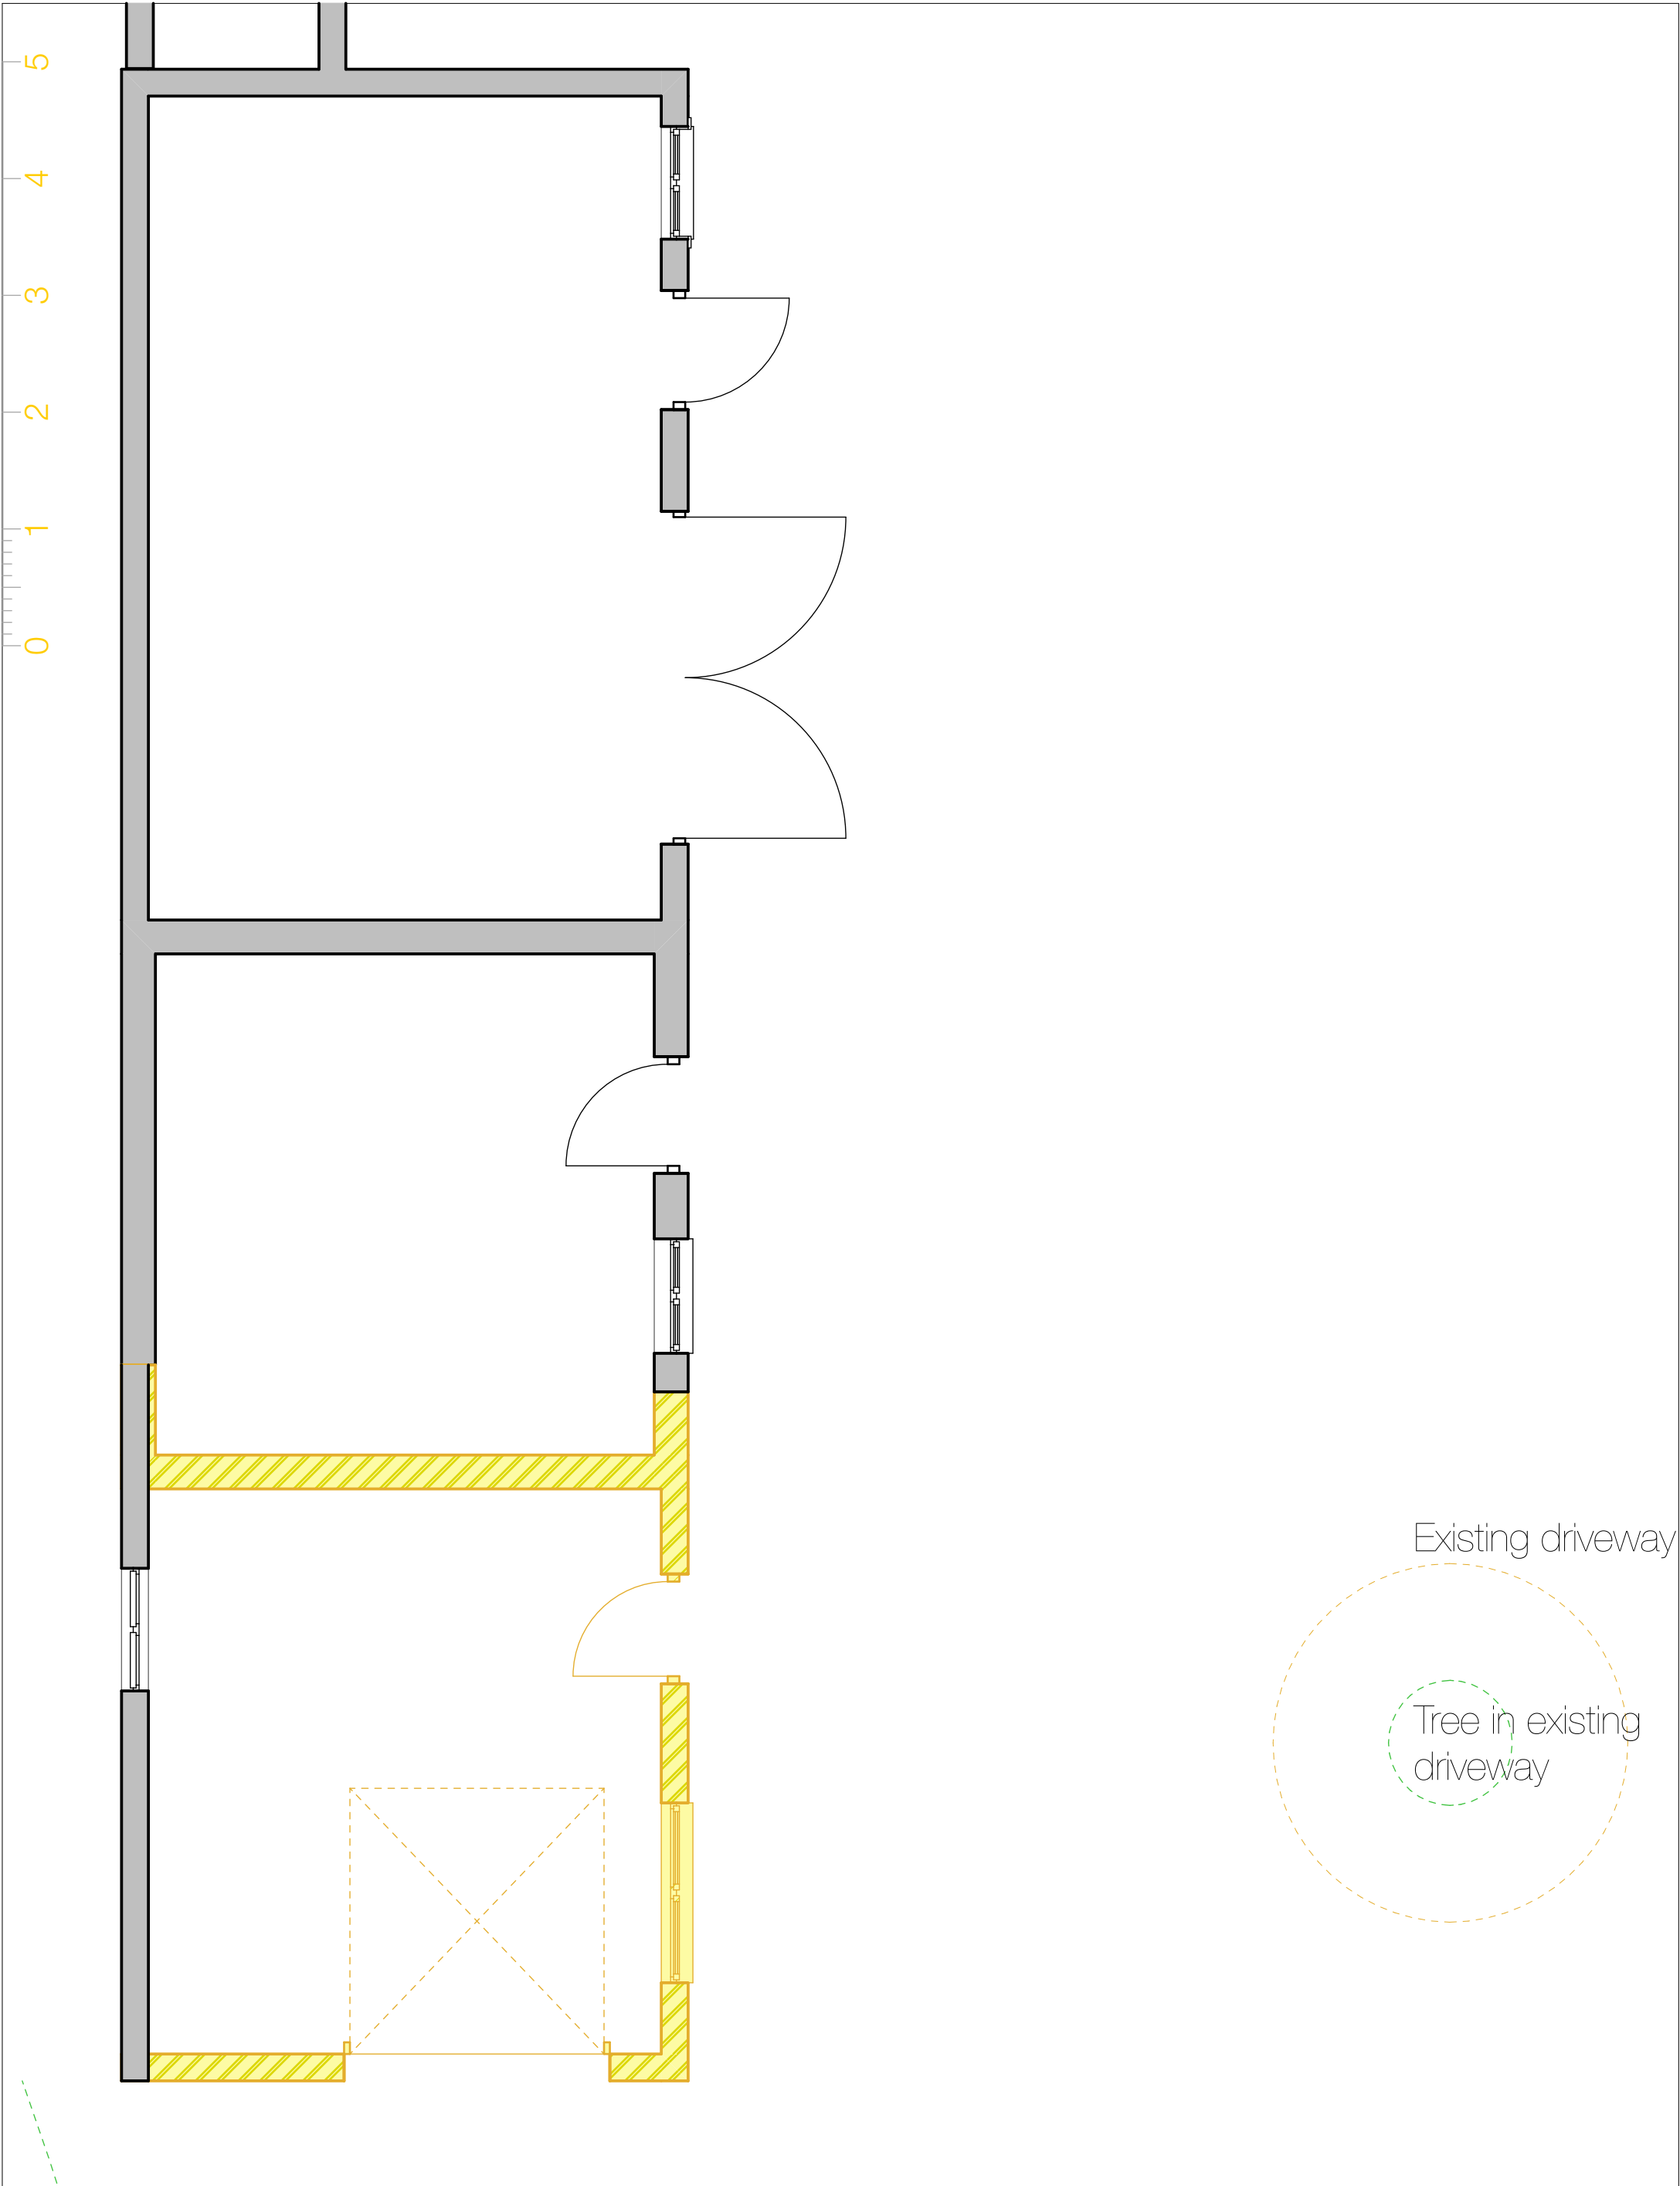


**Downland
Design Ltd.**

Issue date:	Proposed Garage Alterations		Survey Drawings	Drawing Number		
				project	number	rev
				1928 - 01.1		
Date printed	Salterns House Hayling PO11 9PL		Existing Ground Floor A3			
15/05/2020	For Mr Chris Molloy		Scale @ A3	1:50		