


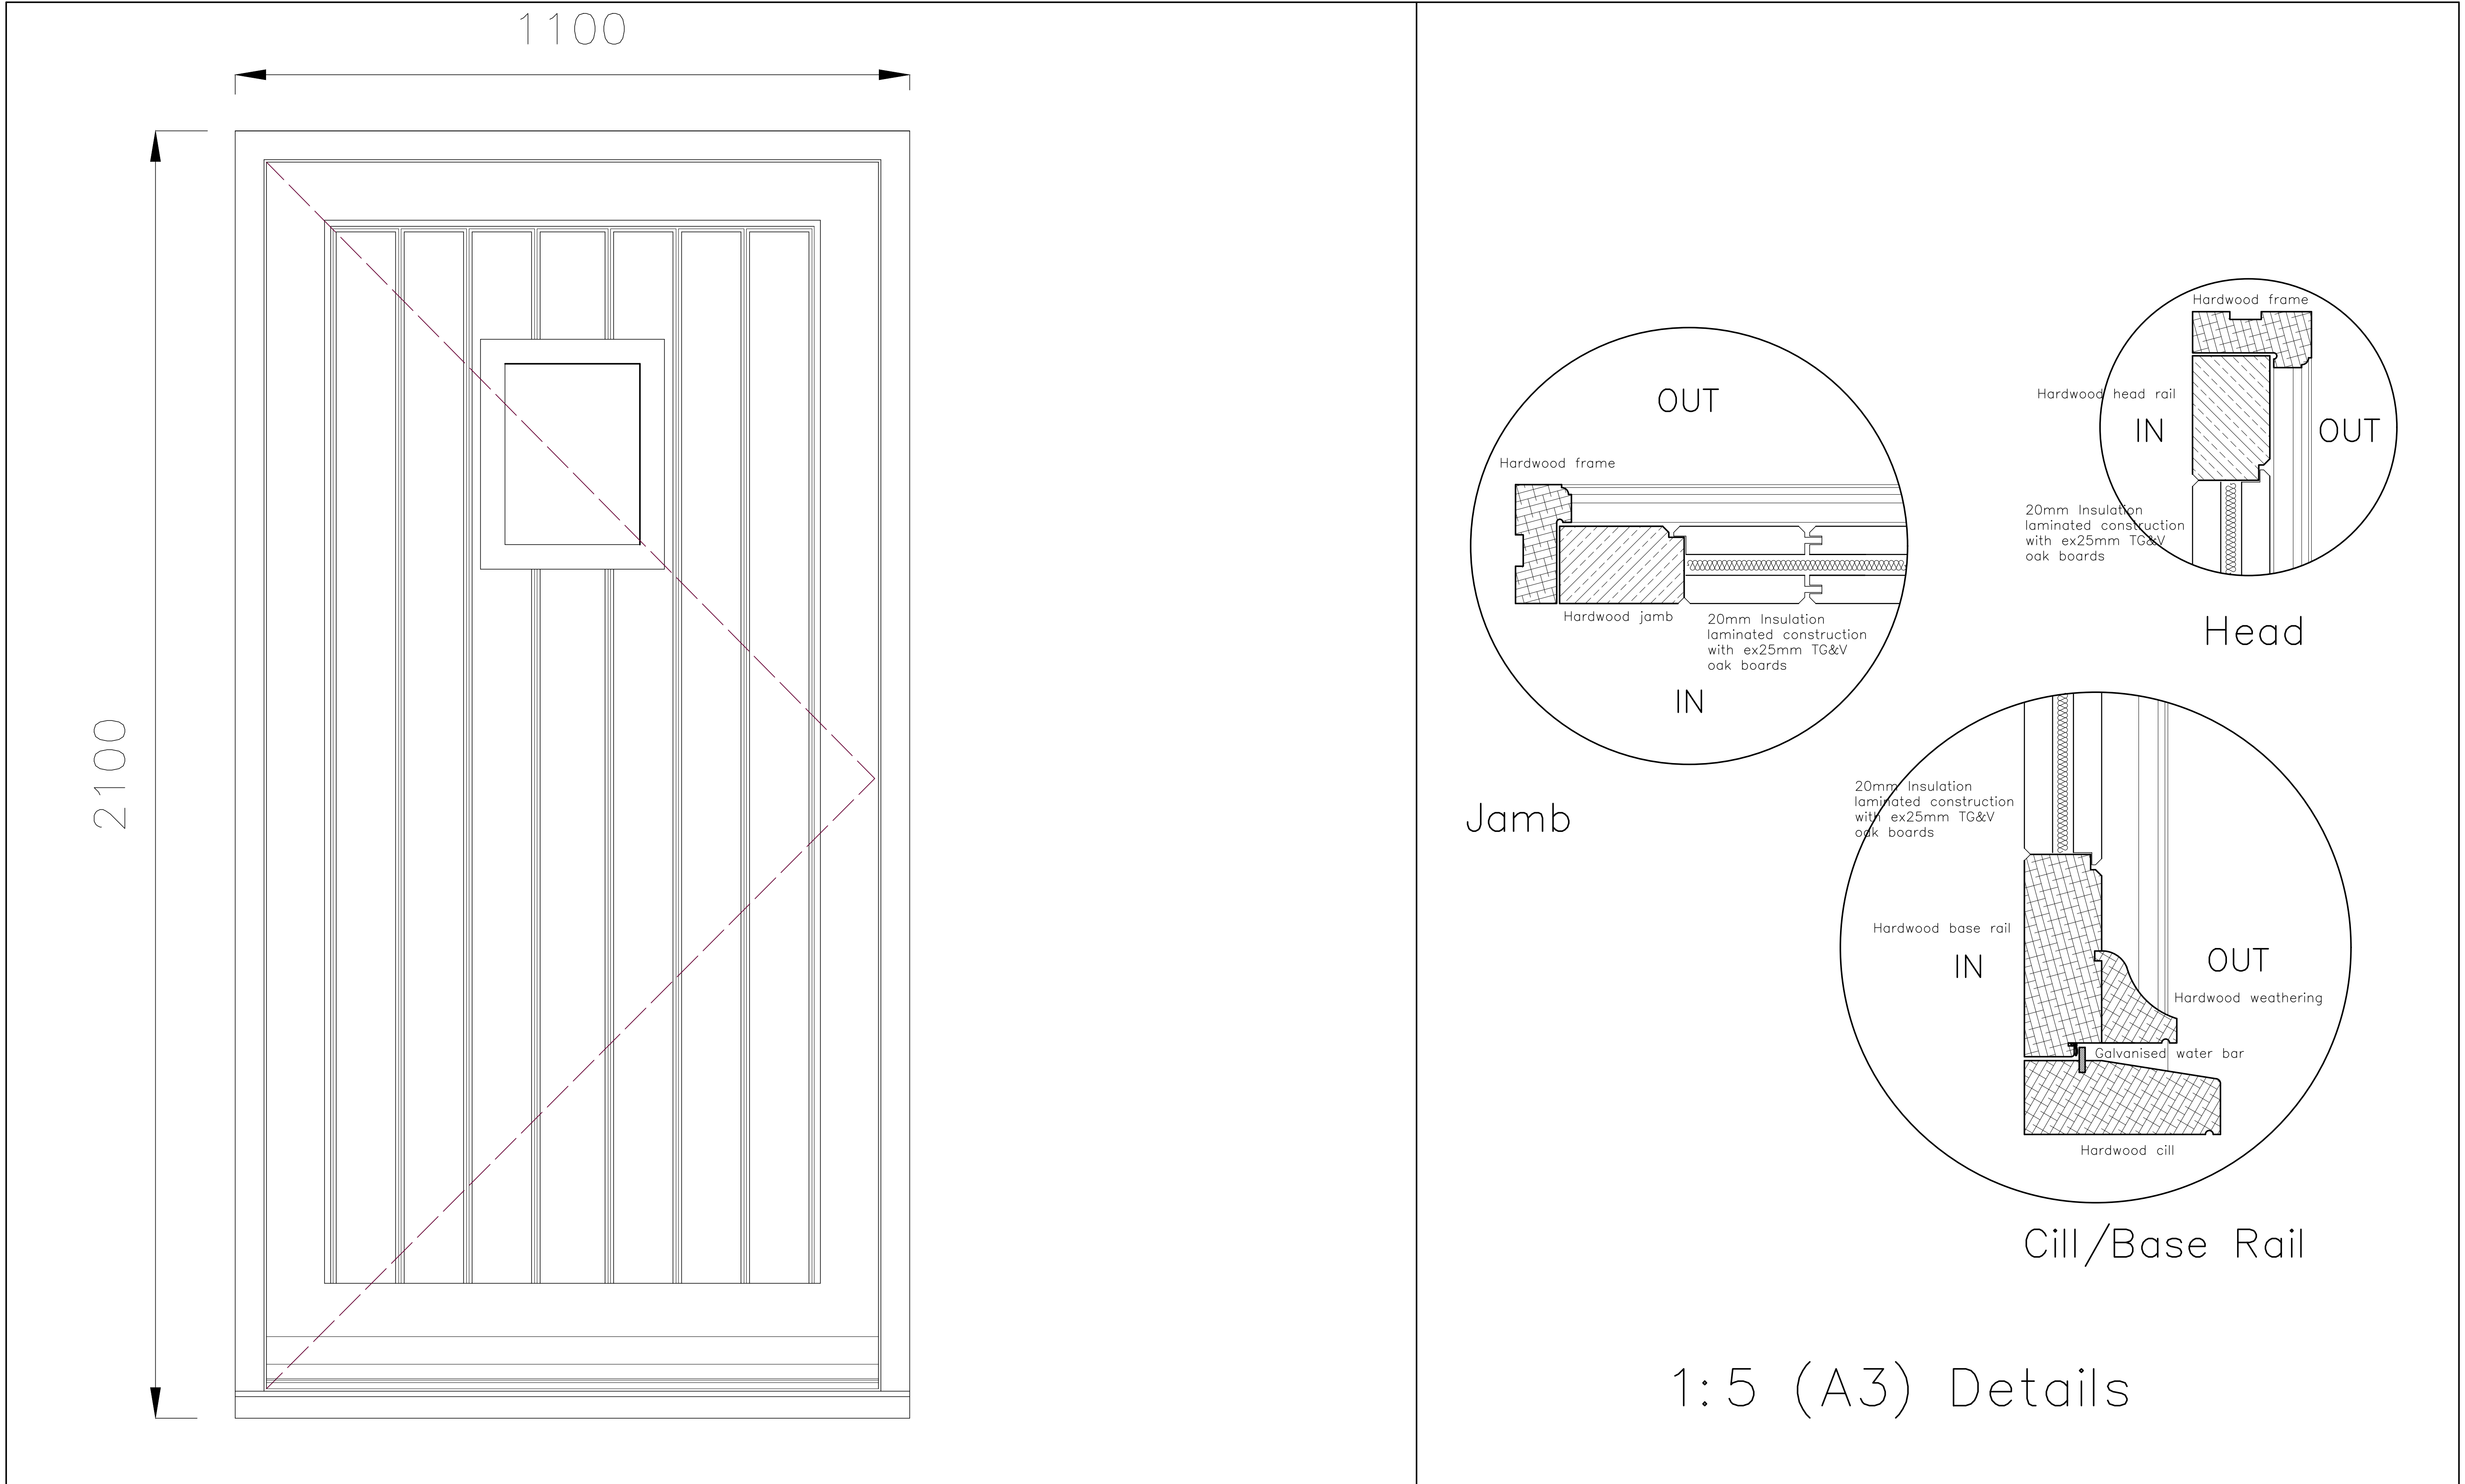

59&61 Langstone Rd, Havant, Hampshire, PO9 1RB	Boarded Entrance Doors		CAD Critchley Architecture And Design Ltd. Contact: 02392 474 919 info@caad.online The Old Brewery,15E South Street, Havant, PO9 1BU	Scale A3 = 1:10 / 1:5 Drawn SAR/MHC Date 08/11/19	19008-621 ⁰
	Revisions	a) b) c) d)			
		2m	4m		