


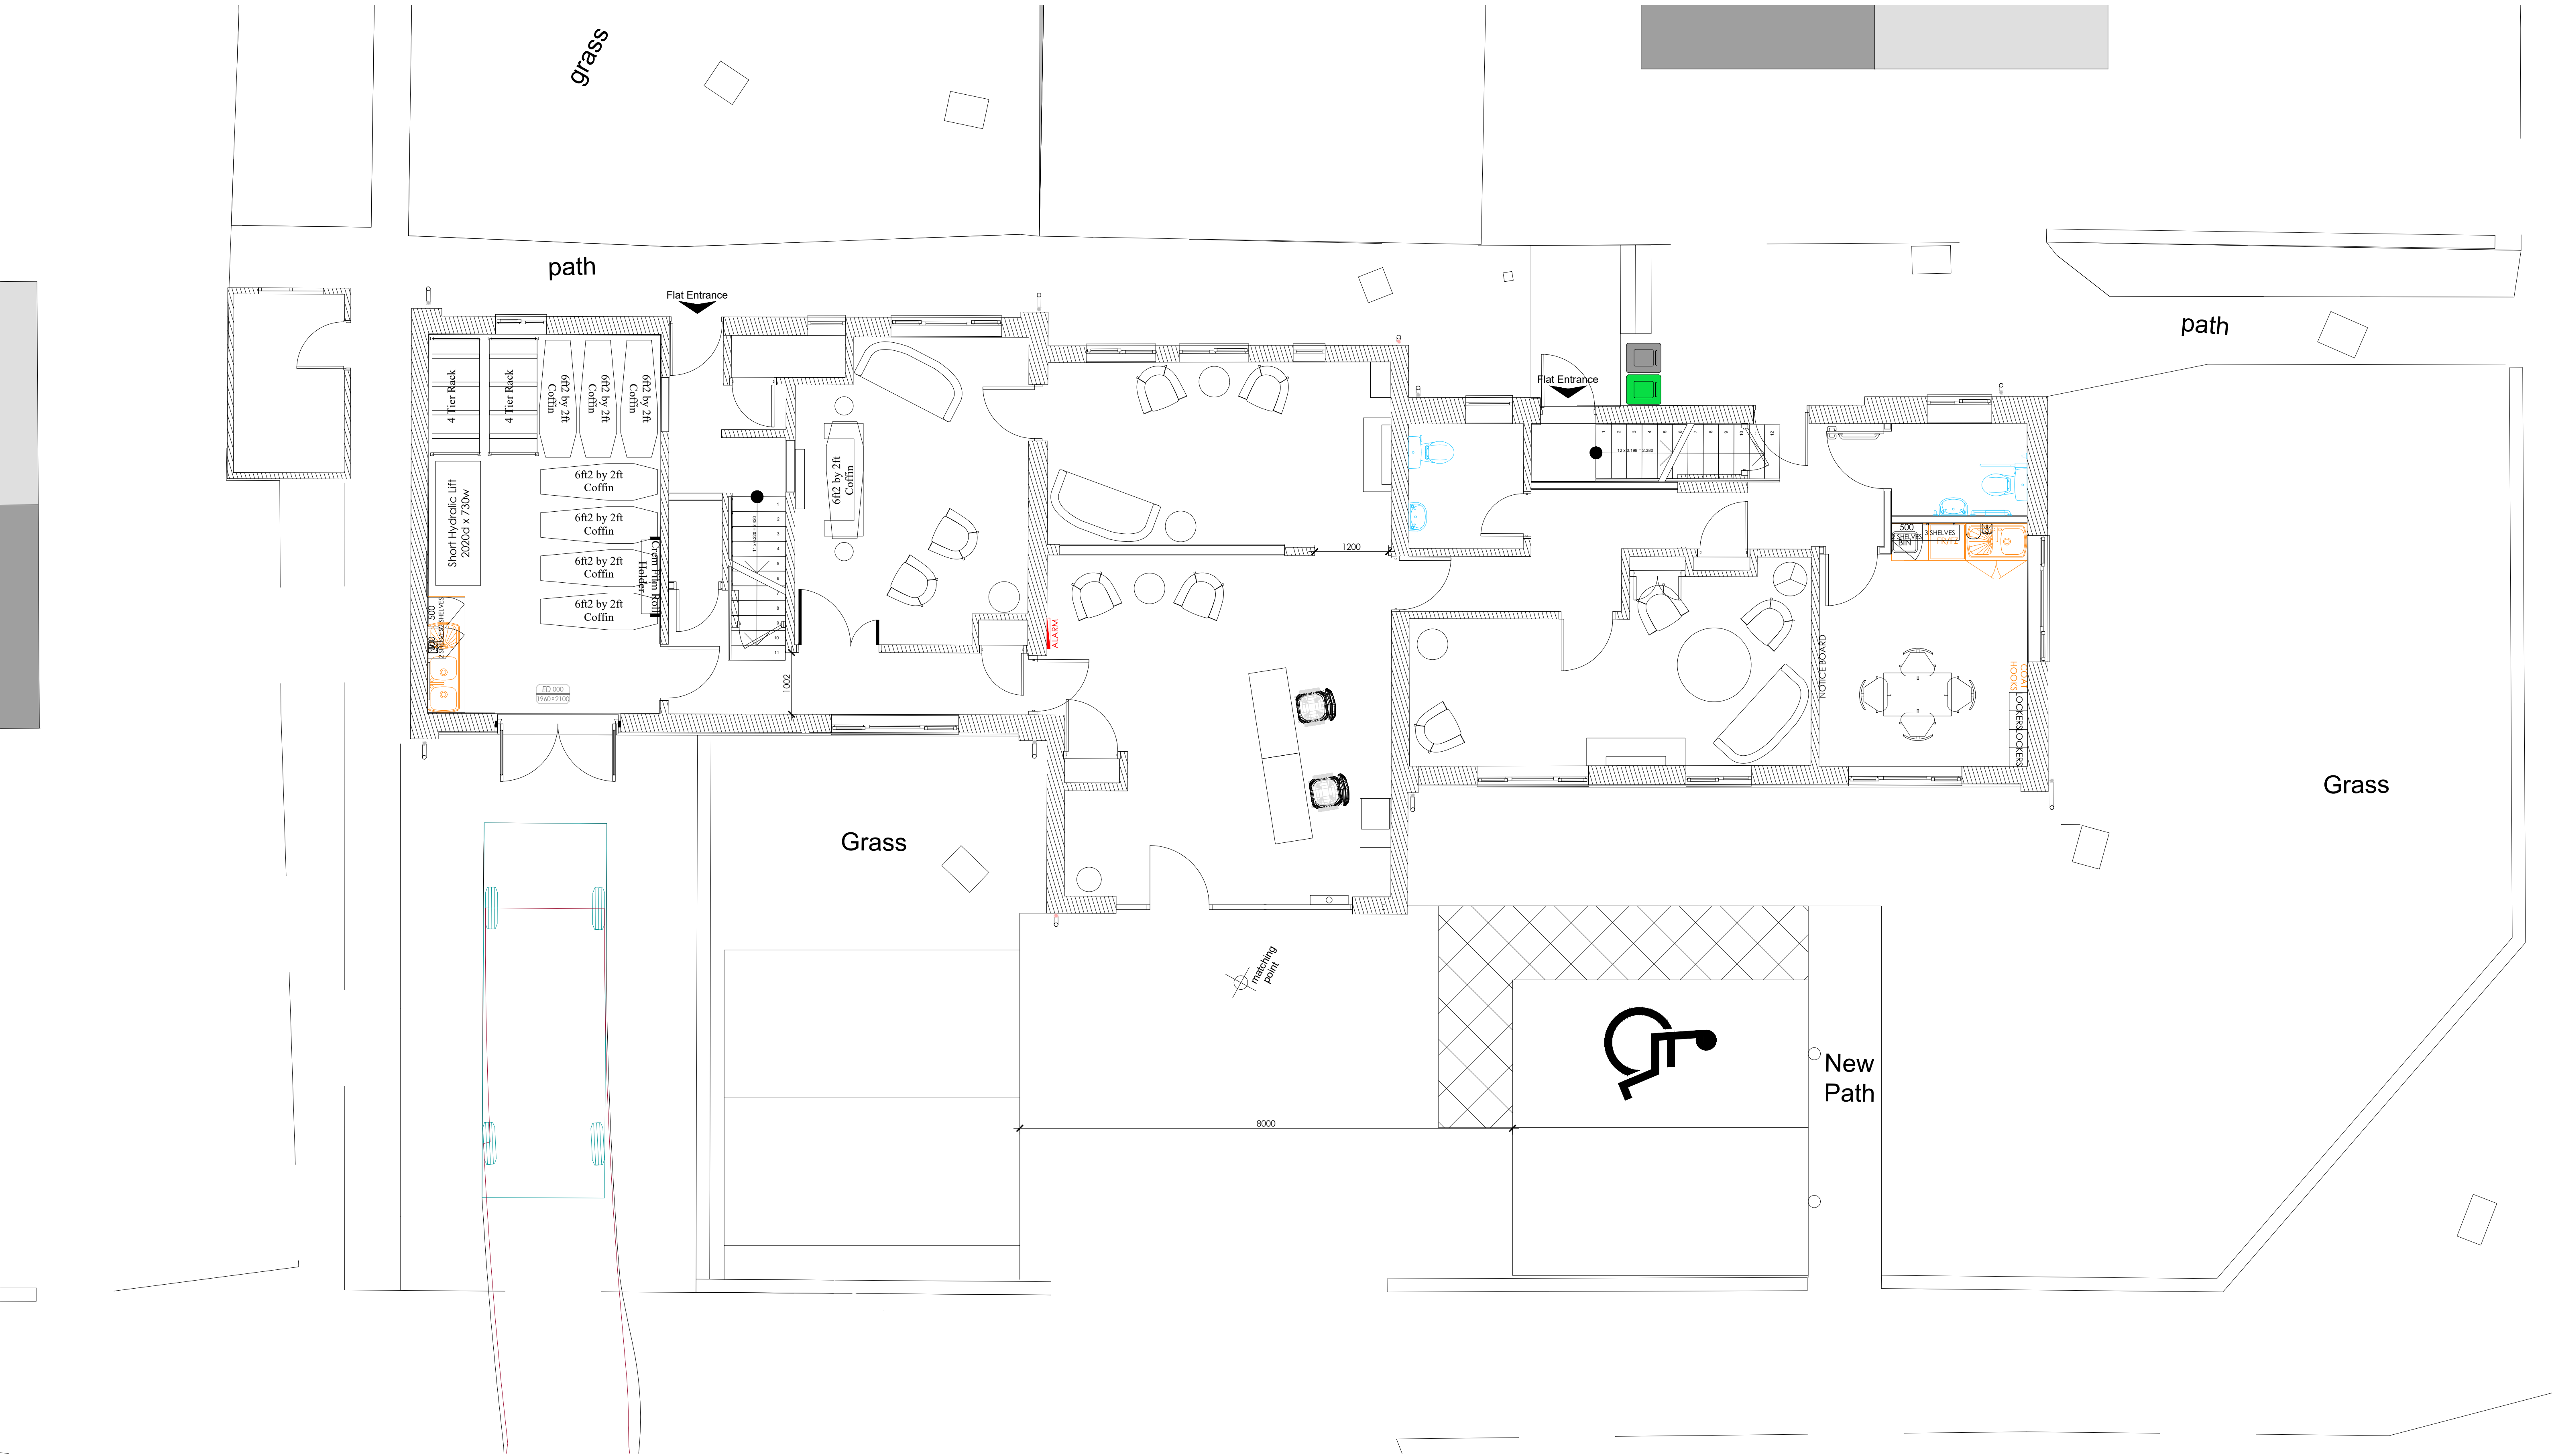

LEGENDS & INFORMATION

Scale Bar - 100mm @ A1

0

50

100

THIS DRAWING IS THE COPYRIGHT OF THE SOUTHERN CO-OPERATIVE AND MAY NOT BE COPIED, ALTERED OR REPRODUCED IN ANY FORM, OR PASSED TO A THIRD PARTY WITHOUT THE WRITTEN CONSENT OF THE SOUTHERN CO-OPERATIVE.

DO NOT SCALE FROM THIS DRAWING. EXCEPT FOR PLANNING PURPOSES. USE FIGURED DIMENSIONS ONLY.

DIMENSIONS SHOULD BE CHECKED AND VERIFIED ON SITE AND ANY DISCREPANCIES SHOULD BE REPORTED TO THE DESIGNER.

IF IN DOUBT ASK FOR CONFIRMATION.

AREA SIZE	SPACE m²	SPACE ft²
SALES		
BOH		
GROSS		
FIRST FLOOR		
SUB LET SPACE		
MOTHBALLED		

REVISIONS

REV.	DESCRIPTION	DRAWN	CHKD	DATE
A	NEW FEASIBILITY DRAWING - GT	SL	**	25/03/2019
B	RECEPTION, COLLEAGUE ROOM AND TOILETS AMENDED, CUPBOARD ADDED - GT	SL	**	02/04/2019
C	LANDSCAPING AMENDED, BOLLARD QTY REDUCED, COLLEAGUE ROOM AND ARRANGEMENT ROOM SWAPPED - GT	SL	**	29/05/2019
D	DROP KERB ADDED, OFFICE REMOVED, ARR RM 2 REMOVED AND DESIGN CENTRE CREATED, MORTUARY EQUIPMENT AMENDED AND DOOR HANG SWAPPED - SP/DW	SL	**	23/10/2019
E	FURNITURE AMENDED TO NEW SPEC, MORTUARY RACKING AMENDED - SP	SL	**	31/10/2019

southern coop

Property Department

1000 Lakeside, Western Road, Portsmouth. PO6 3FE

T: 023 9222 2500 | F: 023 9222 2650

ISSUED FOR

FEASIBILITY

ADDRESS

194-196 DUNSBURY WAY

LEIGH PARK

HAMPSHIRE

DRAWING TITLE

GA PLAN

GROUND FLOOR

DRAWING SCALE

1:50

SHEET SIZE

A1

SHEET No.

1 of 1

DRAWN

SL

CHKD

DATE

25-03-2019

DRAWING NUMBER

SC-XXX-V1-GF-DR-K-0001

REVISION

E