


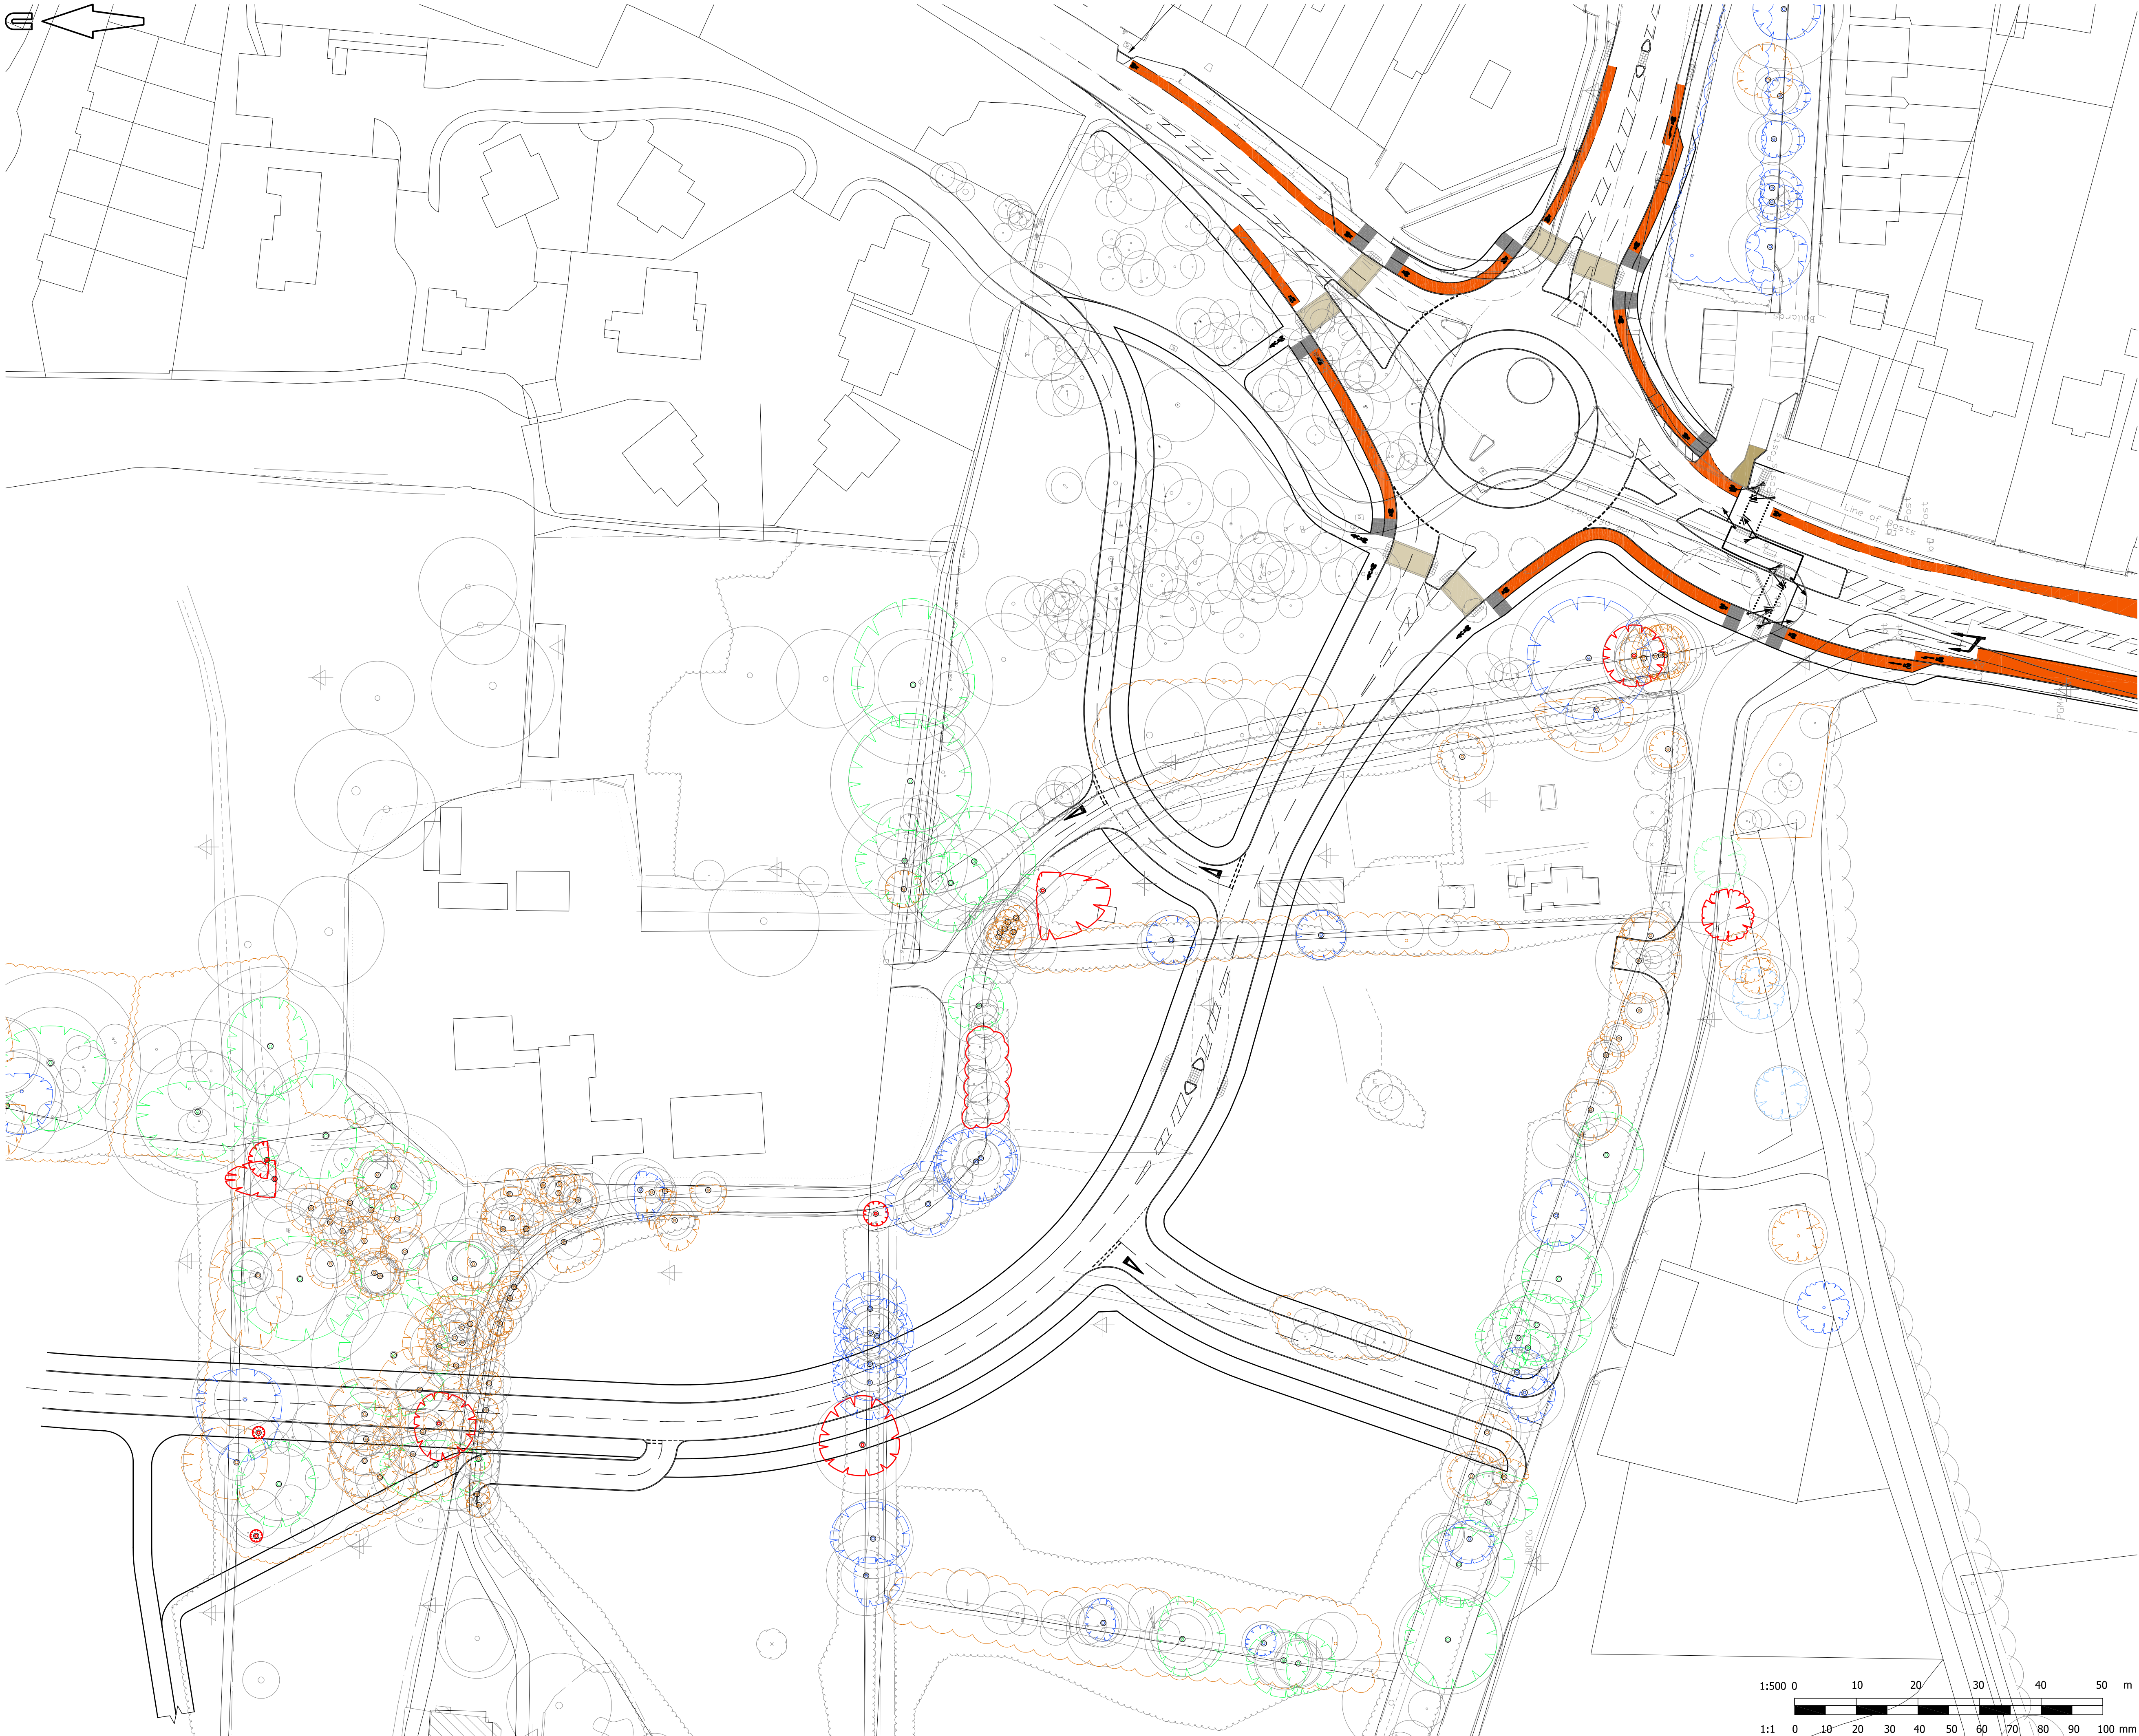

© Mayer Brown Limited Copyright. The drawings, information and data recorded in this document ("the information") is the property of Mayer Brown. This document and the information are solely for the use of the authorised recipient and this document may not be used, copied or reproduced in whole or part for any purposes other than which it was supplied by Mayer Brown. Mayer Brown makes no representation, undertakes no duty and accepts no responsibilities to any third party who may use or rely upon this document or the information.


A1 ORIGINAL

DO NOT SCALE FROM THIS DRAWING - USE FIGURED DIMENSIONS ONLY
VERIFY ALL DIMENSIONS ON SITE EXCEPT FOR PLANNING PURPOSES


© Crown copyright, all rights reserved. 2009. Licence number 0100031673

KEY


GREEN - CAT A HIGH CATEGORY
TREES WHOSE RETENTION IS MOST DESIRABLE.
TREES EITHER; SHOWING VIGOROUS HEALTH, YOUNG TREES OFFERING SCREENING OR SOFTENING, TREES OF PARTICULAR HISTORIC/COMMEMORATIVE VALUE

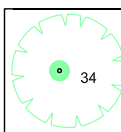


CAT A/B HIGH - MODERATE CATEGORY

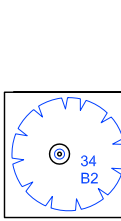


BLUE - CAT B MODERATE CATEGORY
TREES WHOSE RETENTION IS DESIRABLE.
TREES EITHER; IMMATURE BUT WITH POTENTIAL, MATURE TREES THAT OFFER SCREENING OR SOFTENING, TREES THAT MIGHT BE INCLUDED IN HIGH CATEGORY BUT BECAUSE OF THEIR NUMBERS OR IMPAIRED CONDITION ARE DOWNGRADED IN FAVOUR OF BEST INDIVIDUALS.

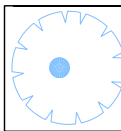

CAT B/C MODERATE - LOW CATEGORY

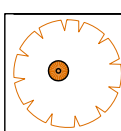

BROWN - CAT B LOW CATEGORY
TREES IN ADEQUATE CONDITION AND CAN BE RETAINED WITH MINIMAL SURGERY, BUT ARE NOT OF PARTICULAR WORTH; OR IMMATURE TREES OF NO PARTICULAR MERIT.

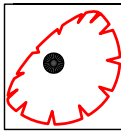


RED - CAT R REMOVE CATEGORY
TREES EITHER; DEAD OR STRUCTURALLY UNSAFE, TREES WITH INSECURE ROOTHOLD, TREES WITH SIGNIFICANT FUNGAL DECAY AT BASE OR ON MAIN BOLE.

Notes

- Southern Access alignment is identical to the consented scheme.
- Some trees shown have been removed under the previous consent. Refer to Grant Associates drawing 225WV-TP-1-1-012.

PR01	Preliminary Issue. (PW)	PAS	21/02/11
rev.	amendment	checked	date

PRELIMINARY
NOT FOR CONSTRUCTION

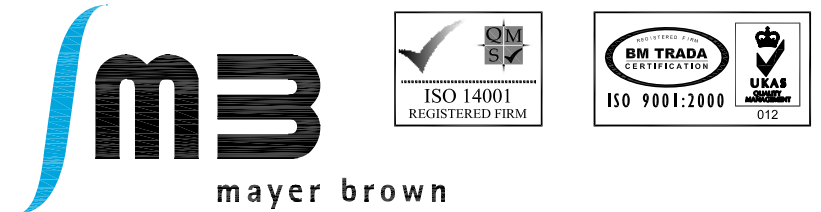

Mayer Brown Limited Lion House
Oriental Road, Woking, Surrey, GU22 8AR
Telephone 01483 750 508 Fax 01483 750 437
wokingoffice@mayerbrown.co.uk www.mayerbrown.co.uk

client
grainger plc

project
NEWLANDS

WATERLOOVILLE

scale 1:500 drawn by PW checked by PAS

date FEBRUARY 2011 cad file GTWVile2_SK0037_PR01

title
TREES IN RELATION TO SOUTHERN ACCESS

drawing number
GTWVILE2/SK/0037

rev.
PR01

