


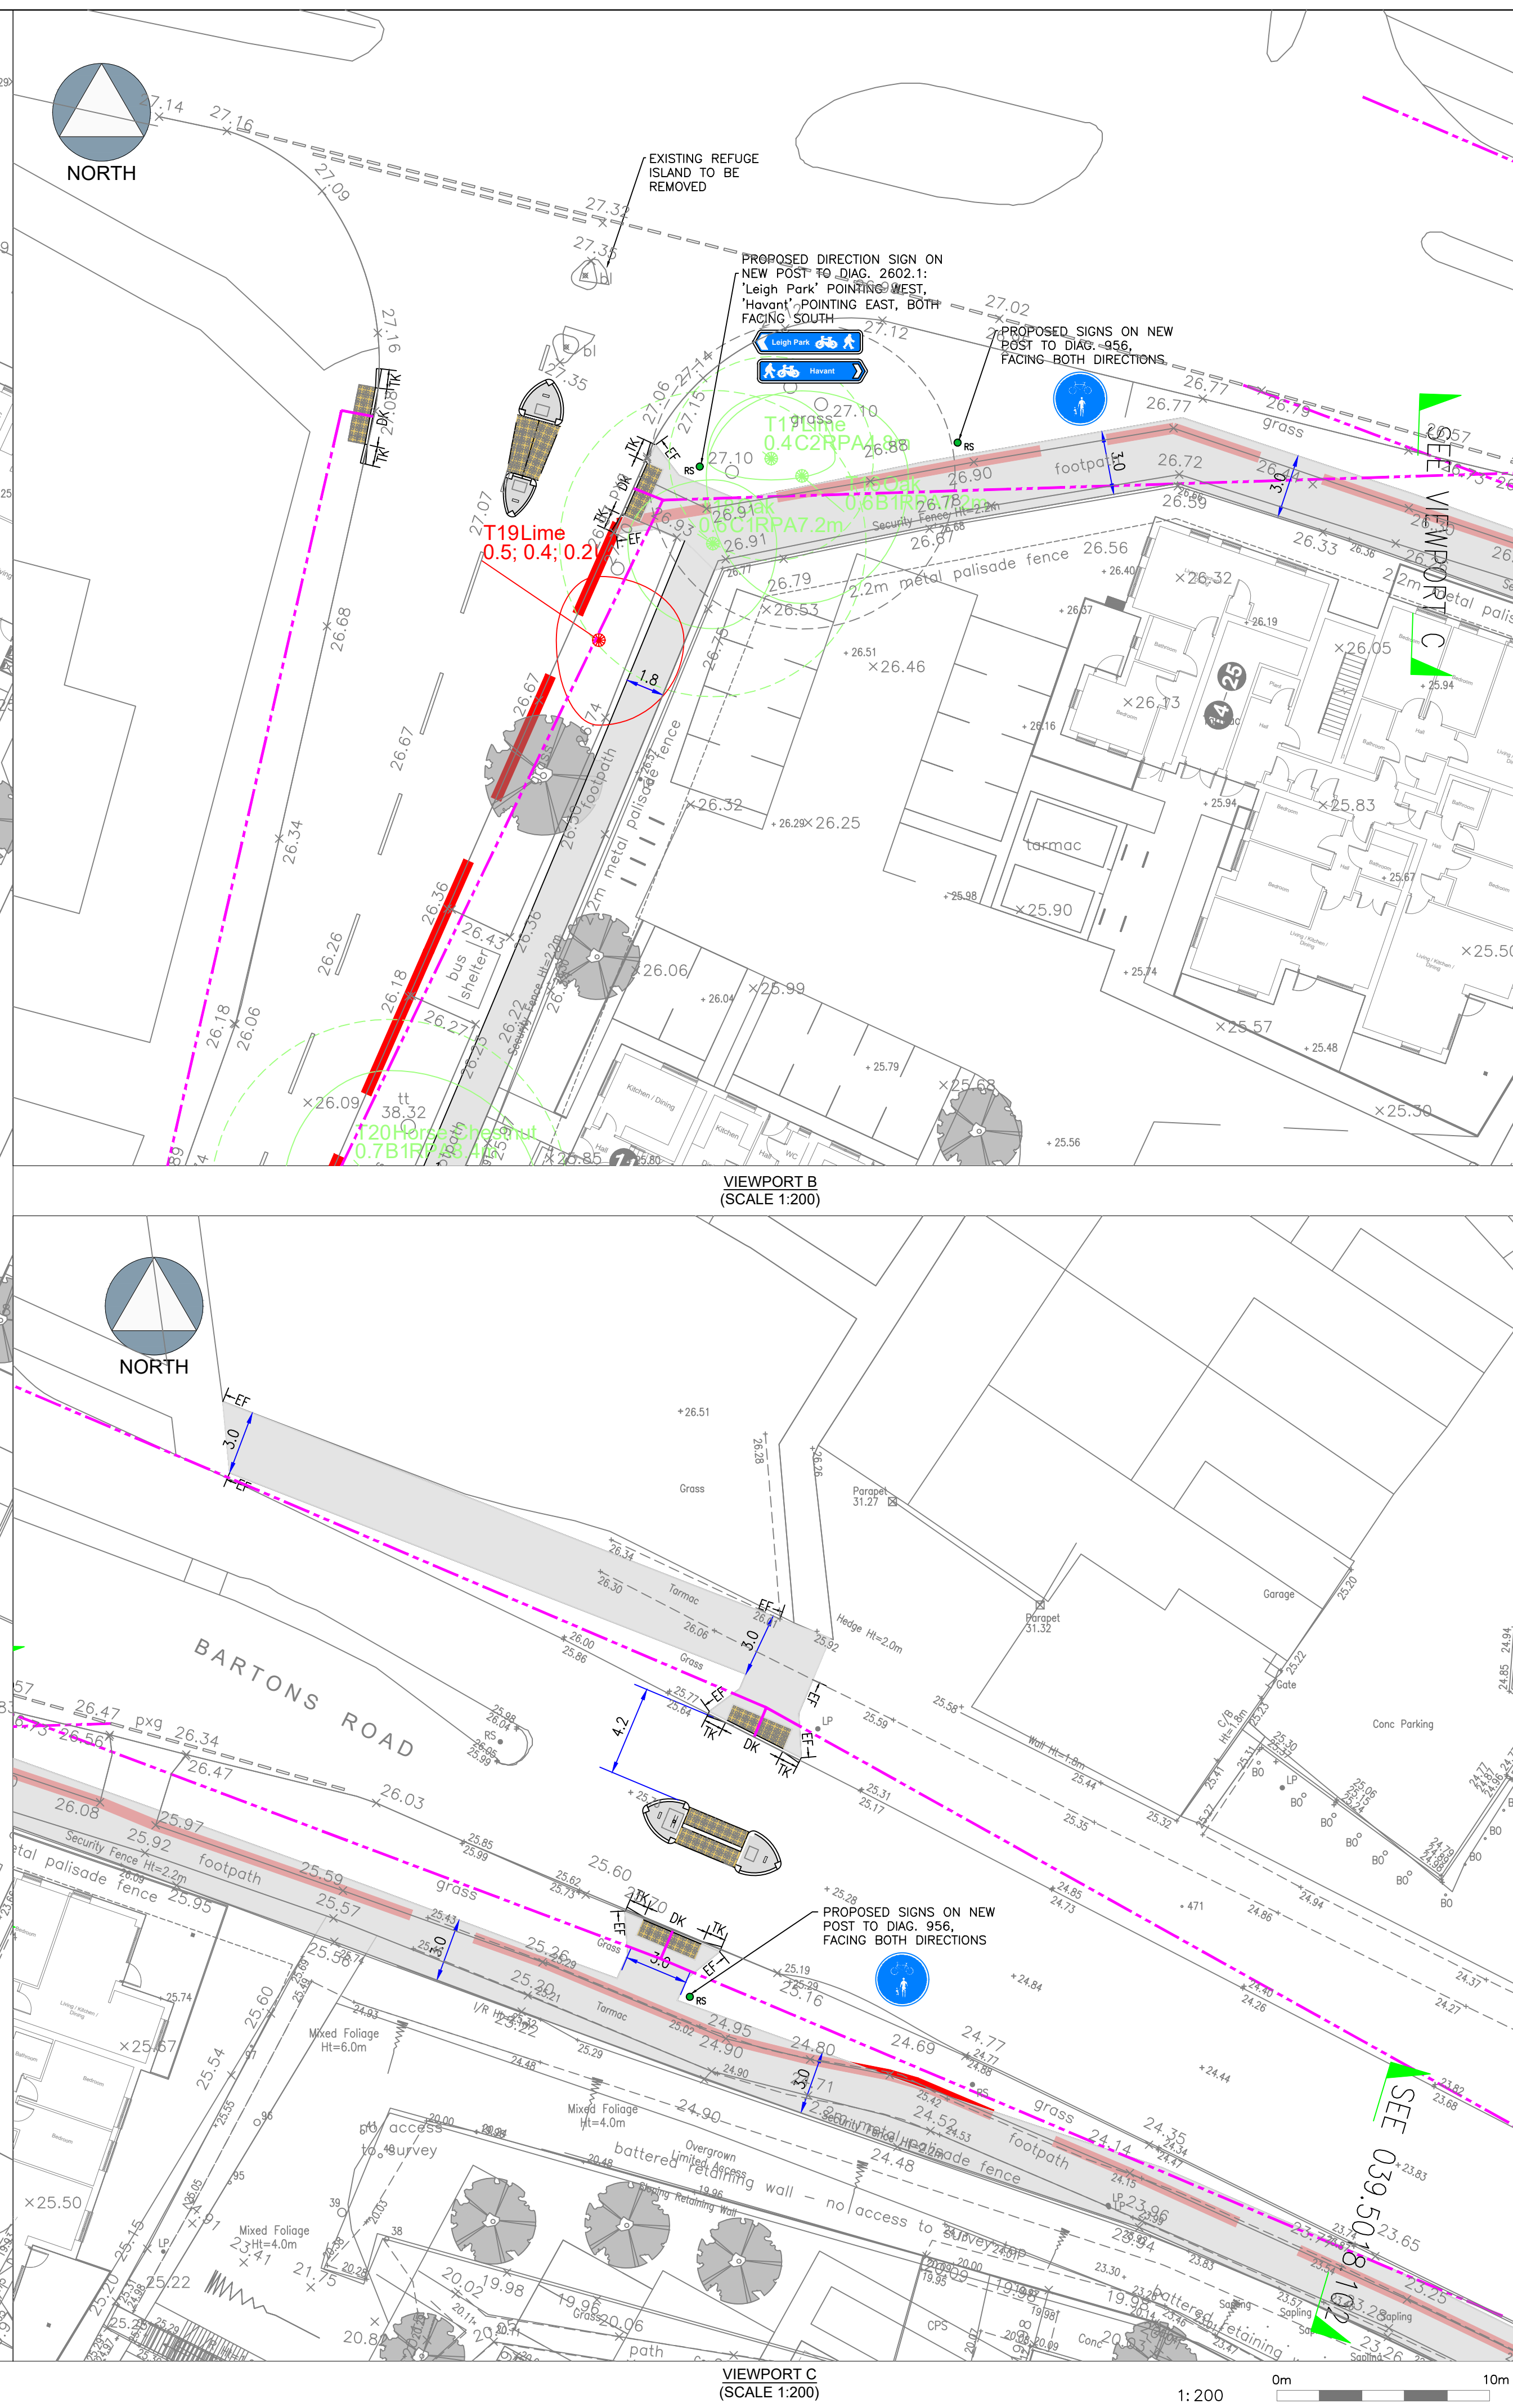

Project Phase			
PRELIMINARY			
Checked By	Checked Date	Drawn By	Drawn Date
AJS	12.11.19	COH	11.11.19
Client Drawing No.		Scale	(AT A1 SIZE)
-		1:200	
PBA Drawing No.			Revision
039.5018.101			A