



PEARCE SIGNS

BRINGING THE WORLD'S BRANDS TO LIFE

PROJECT:

Barratt Homes - Saxon Corner

SITE SETUP

DESIGN STATUS:

For Manufacture

DWG No:

004813

REV:

R15



PROJECT MANAGER:

A.Kimberley

JOB No:

16029

SIGN LOCATION:

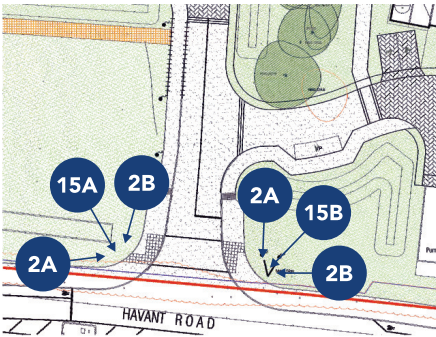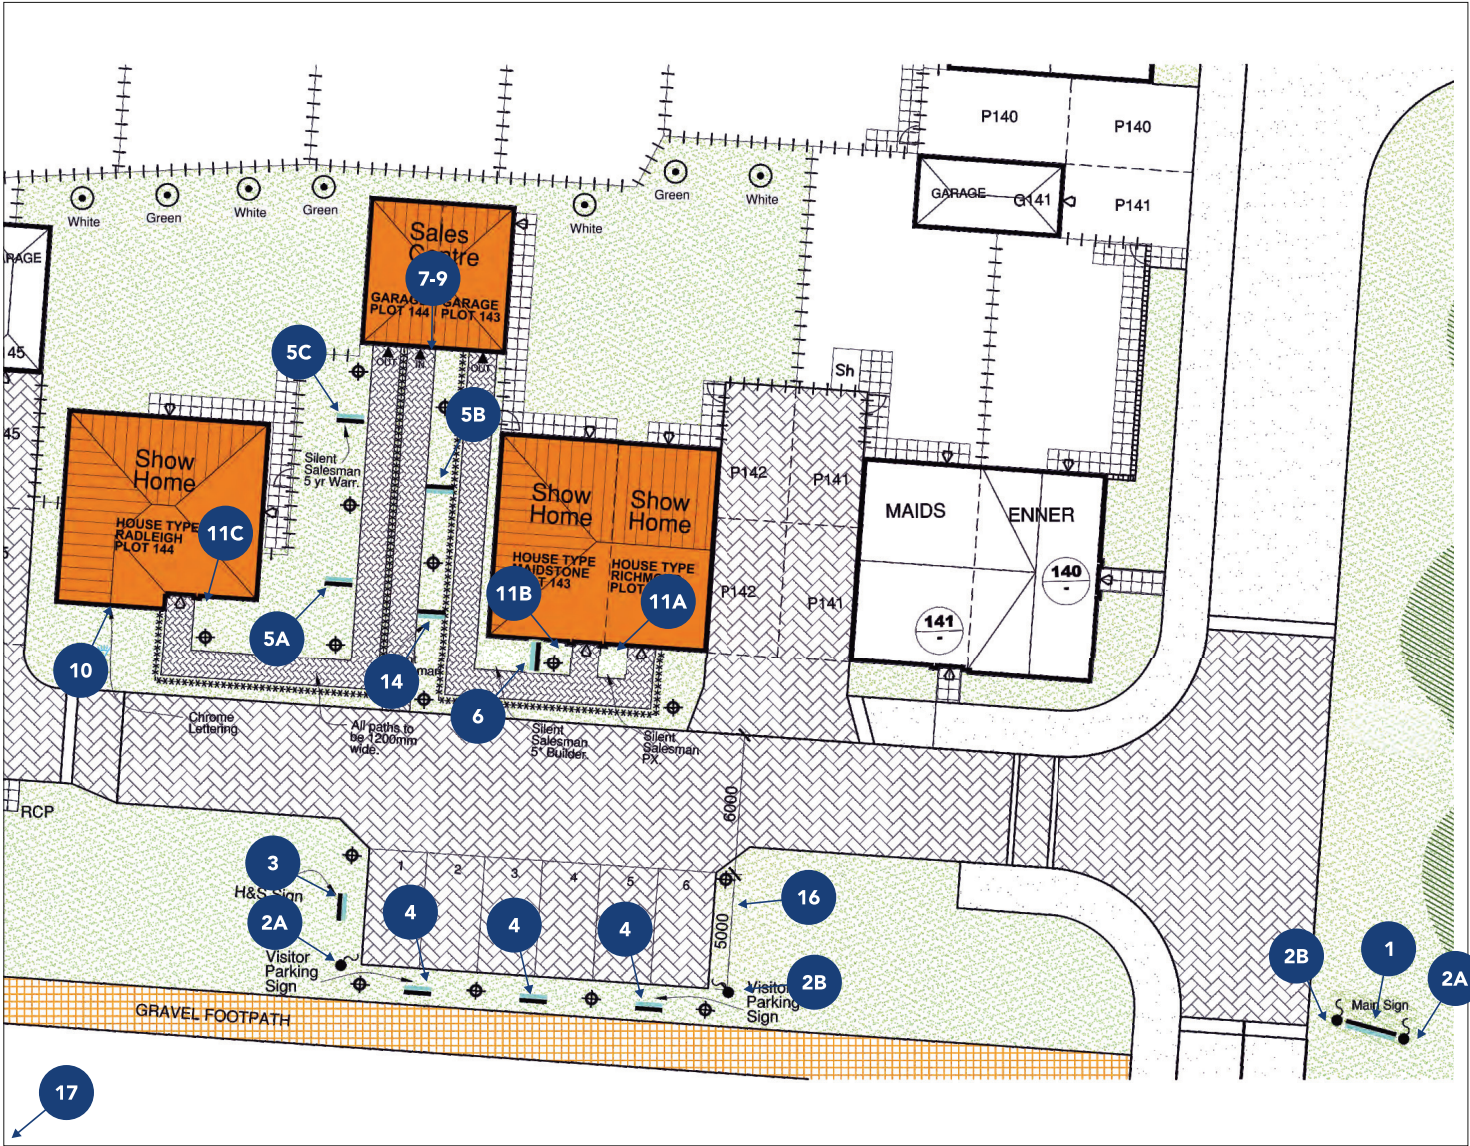

ITEMS

- 1 MSM & MSM Overlay
- 2 Flag
- 3 SSM
- 4 SSS
- 5 SSS (d/sided)
- 6 SSS (d/sided)
- 7 Fascia
- 8 Window Manifestation
- 9 Post Box & Brochure Holder
- 10 Gable End Letters
- 11 House Plaque
- 14 SSM
- 15 MSM Overlay
- 16 NHBC sign

DESIGN STATUS:	ITEM:	DWG No:	REV:	BY:	DATE:	DETAILS:
Proposal	00.2	004813	R15	A.A	31.10.19	-
SCALE: @ A3			R14	A.A	29.10.19	Updated
NOT TO SCALE			R13	A.A	09.08.19	-
			R12	A.A	06.08.19	-
			R11	A.A	01.08.19	Updated
			R10	A.A	17.07.19	-

ITEM 7

1no. Fascia



SPECIFICATION:

2.5mm folded aluminium internally illuminated fascia sign.
100mm deep with full backtrays as shown. The face panels are to be wrapped with digitally printed graphic. Bottom return to each sign to have Ø26mm holes routed out & have down lights installed.


Illumination to bottom returns.

DRAWING NOTES:

-

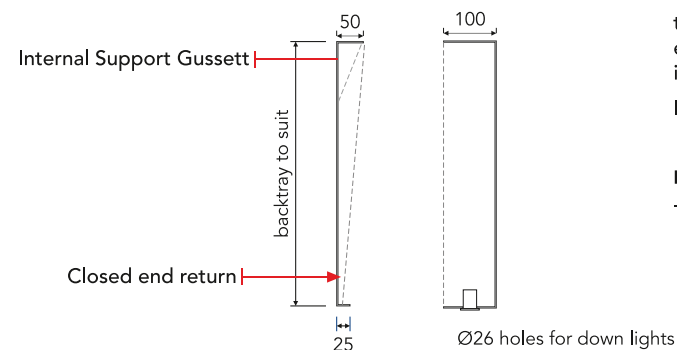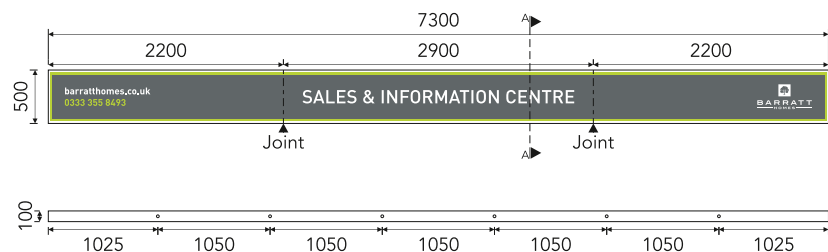

A-A Section Detail
Scale 1:10

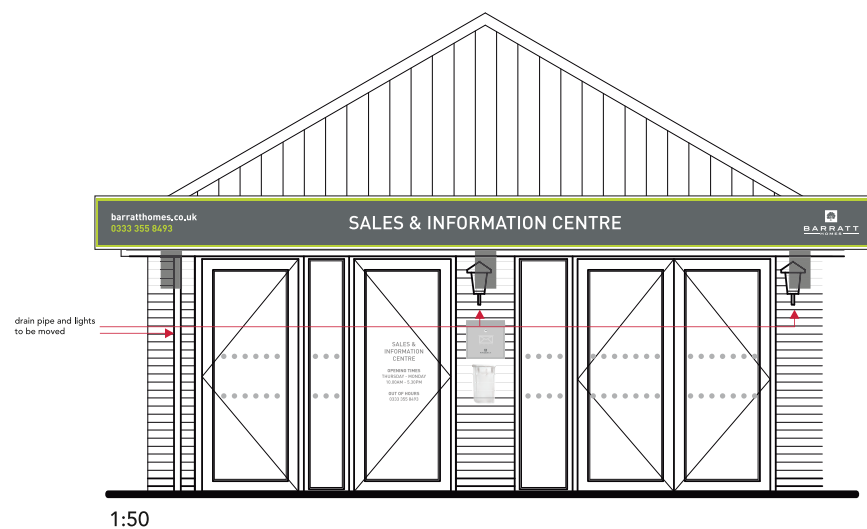

PROPOSED:



ARTWORK:

L:\Design\PSL\004500 - 004999\004813 - BH - Saxon Corner\Artwork

ITEM

10



1no. Gable end letters

SPECIFICATION:

To be 3mm brushed silver flat cut ACM (Dilite) individual letters (with horizontal grain) on locators.

DRAWING NOTES:

-

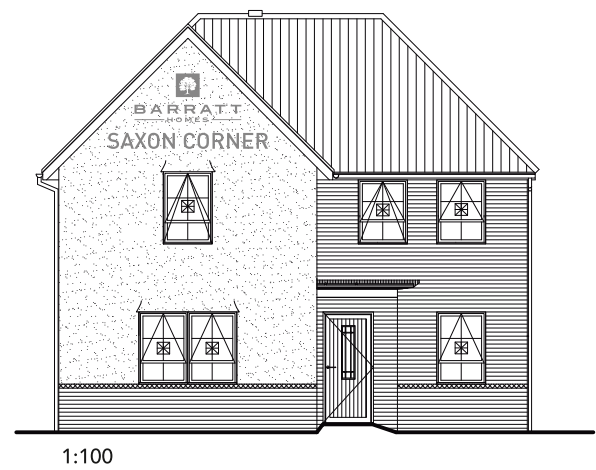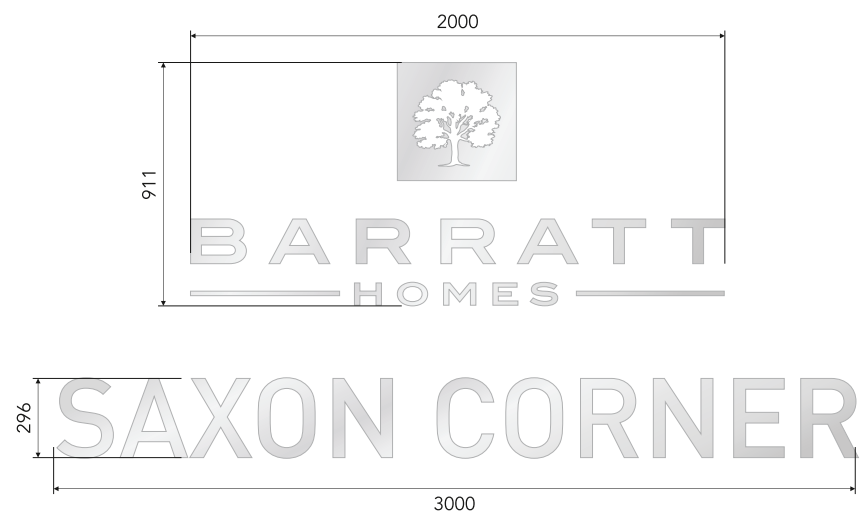

PROPOSED:



ARTWORK:

L:\Design\PSL\004500 - 004999\004813 - BH - Saxon Corner\Artwork

PROJECT:	Barratt Homes - Saxon Corner
SITE SETUP	
SITE:	Havant Road
	Emsworth

DESIGN STATUS:	ITEM:	DWG No:	REV:	BY:	DATE:	DETAILS:	FOR:
Proposal	10.1	004813	R15	A.A	31.10.19	-	A.K
SCALE: @ A3			R14	A.A	29.10.19	-	A.K
NOT TO SCALE			R13	A.A	09.08.19	Added sizes	A.K
			R12	A.A	06.08.19	-	A.K
			R11	A.A	01.08.19	Added elevation	J.T
			R10	A.A	17.07.19	-	J.T

© THIS DRAWING/DESIGN IS COPYRIGHTED AND IS THE PROPERTY OF PEARCE SIGNS LTD. IT IS TO BE USED BETWEEN THEMSELVES AND THE CLIENT AND ANY REPRODUCTION WITHOUT WRITTEN PERMISSION IS STRICTLY PROHIBITED.
ALL DIMENSIONS ARE IN MILLIMETRES (mm) AND WITHIN ± 3mm UNLESS OTHERWISE SPECIFIED. ALL WRITTEN SIZES ARE SHOWN AS WxHxD. DO NOT SCALE FROM DRAWING.
ALL COLOURS (ON SCREEN OR PRINTED) ARE INDICATIVE AND MAY NOT BE AN EXACT MATCH OF FINAL PRODUCT COLOUR.
ALL CONSTRUCTION RELATED PRODUCTS ARE TO QUALITY REQUIREMENT EN 1090 EXC 2 AND ISO 5817 LEVEL C. UNLESS OTHERWISE SPECIFIED BY A WELDING SYMBOL IN ACCORDANCE WITH EN 22553 ALL FILLET WELDS WILL BE A MINIMUM LEG LENGTH OF 5MM.