




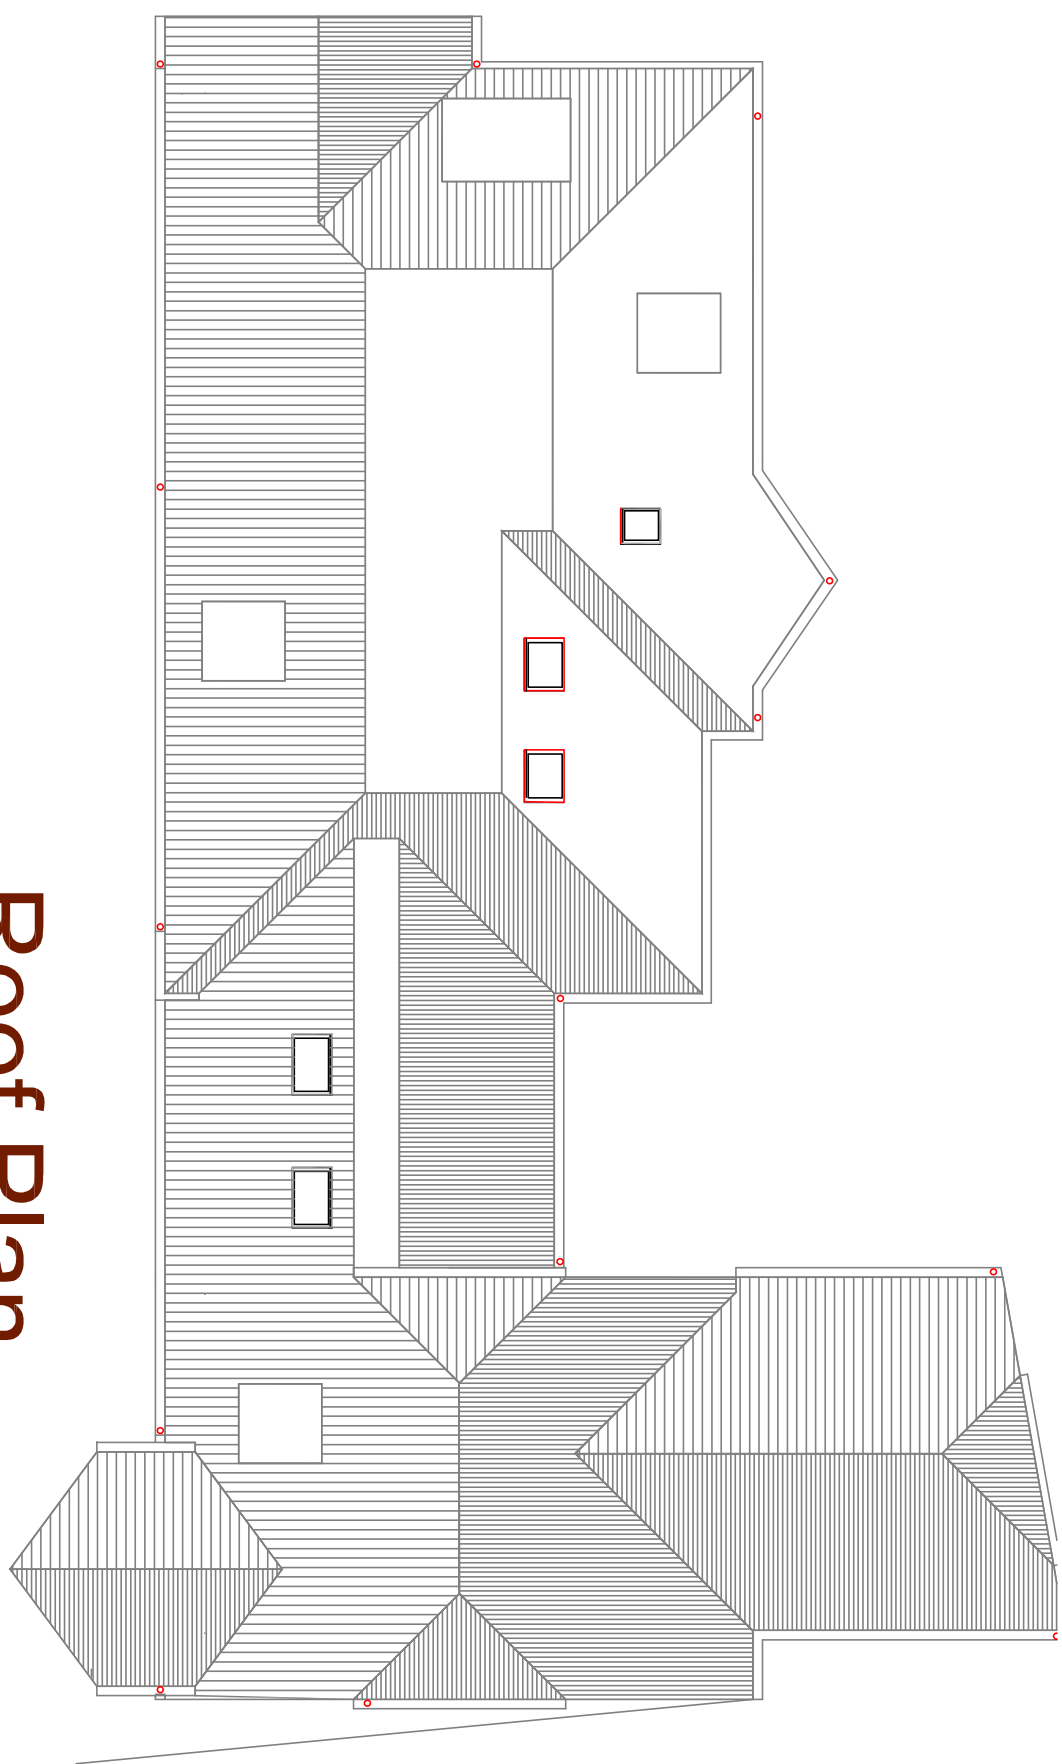


Roof Plan

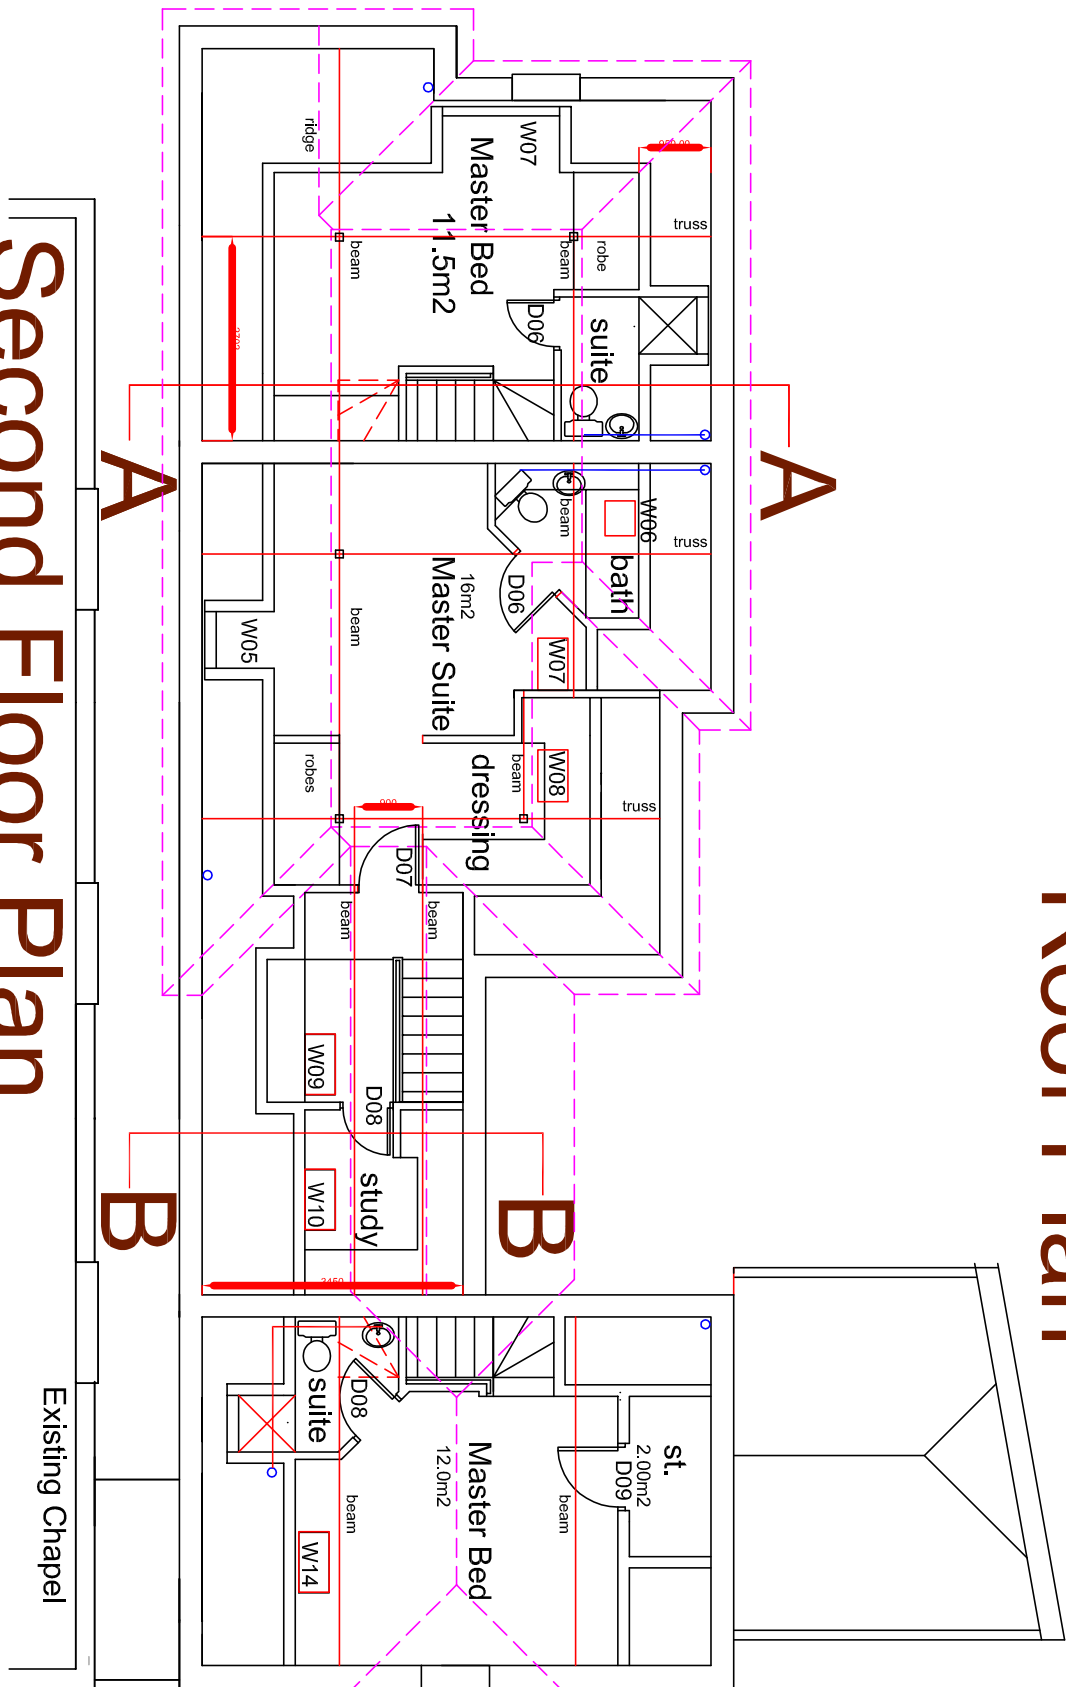


Second Floor Plan

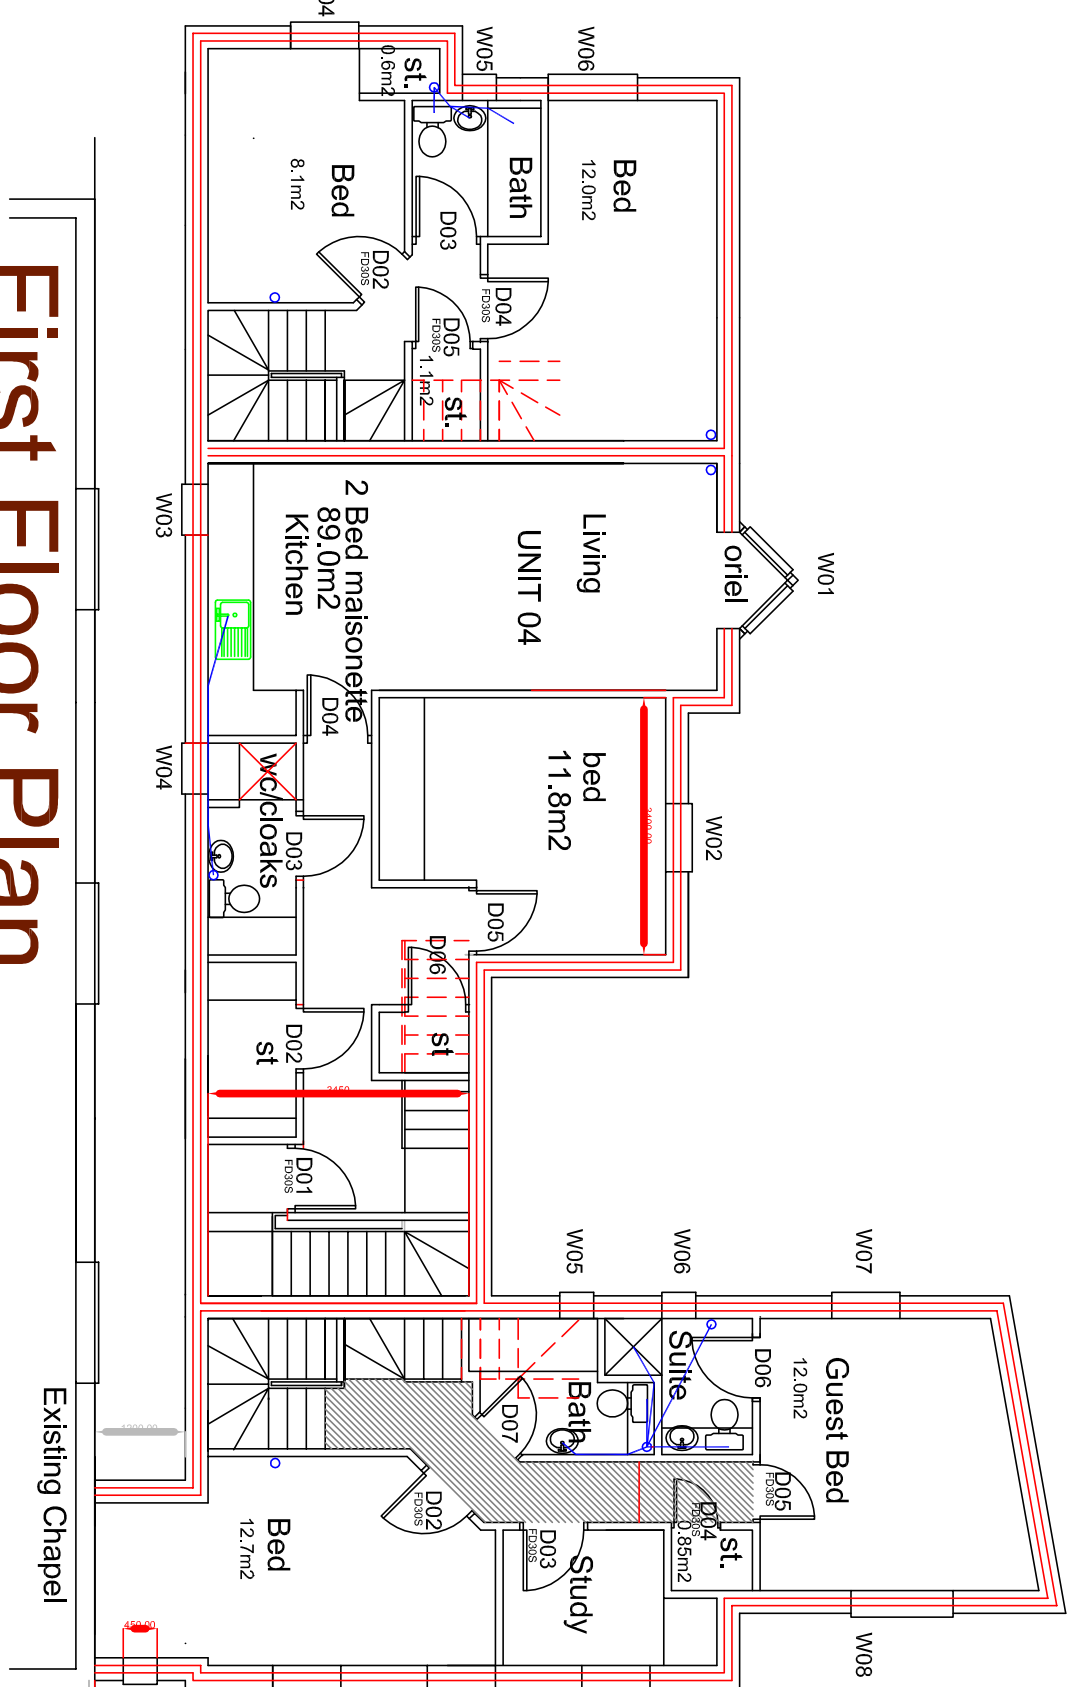


First Floor Plan

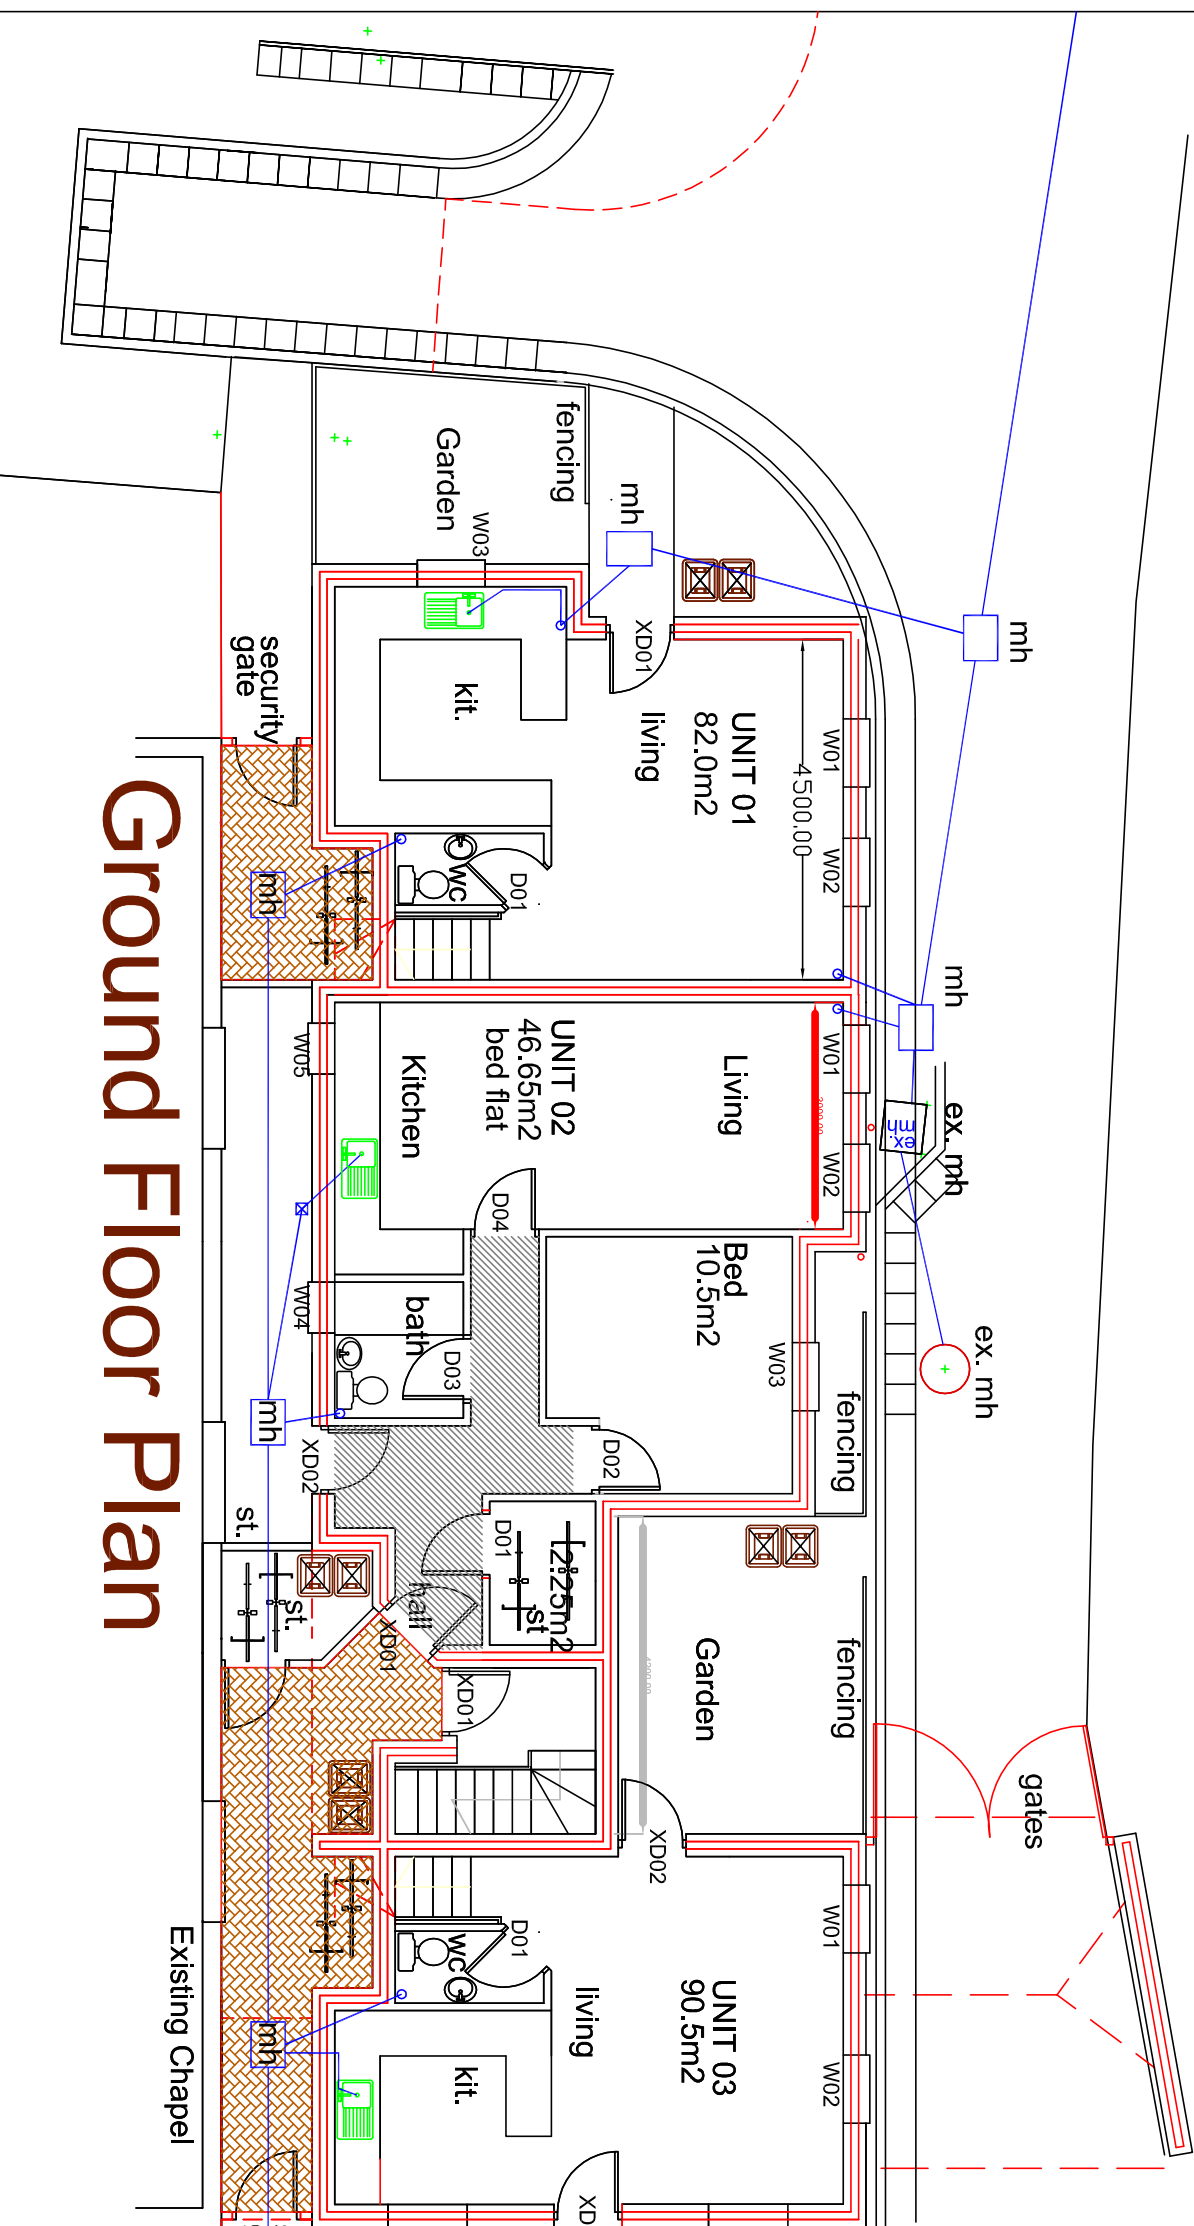


Ground Floor Plan

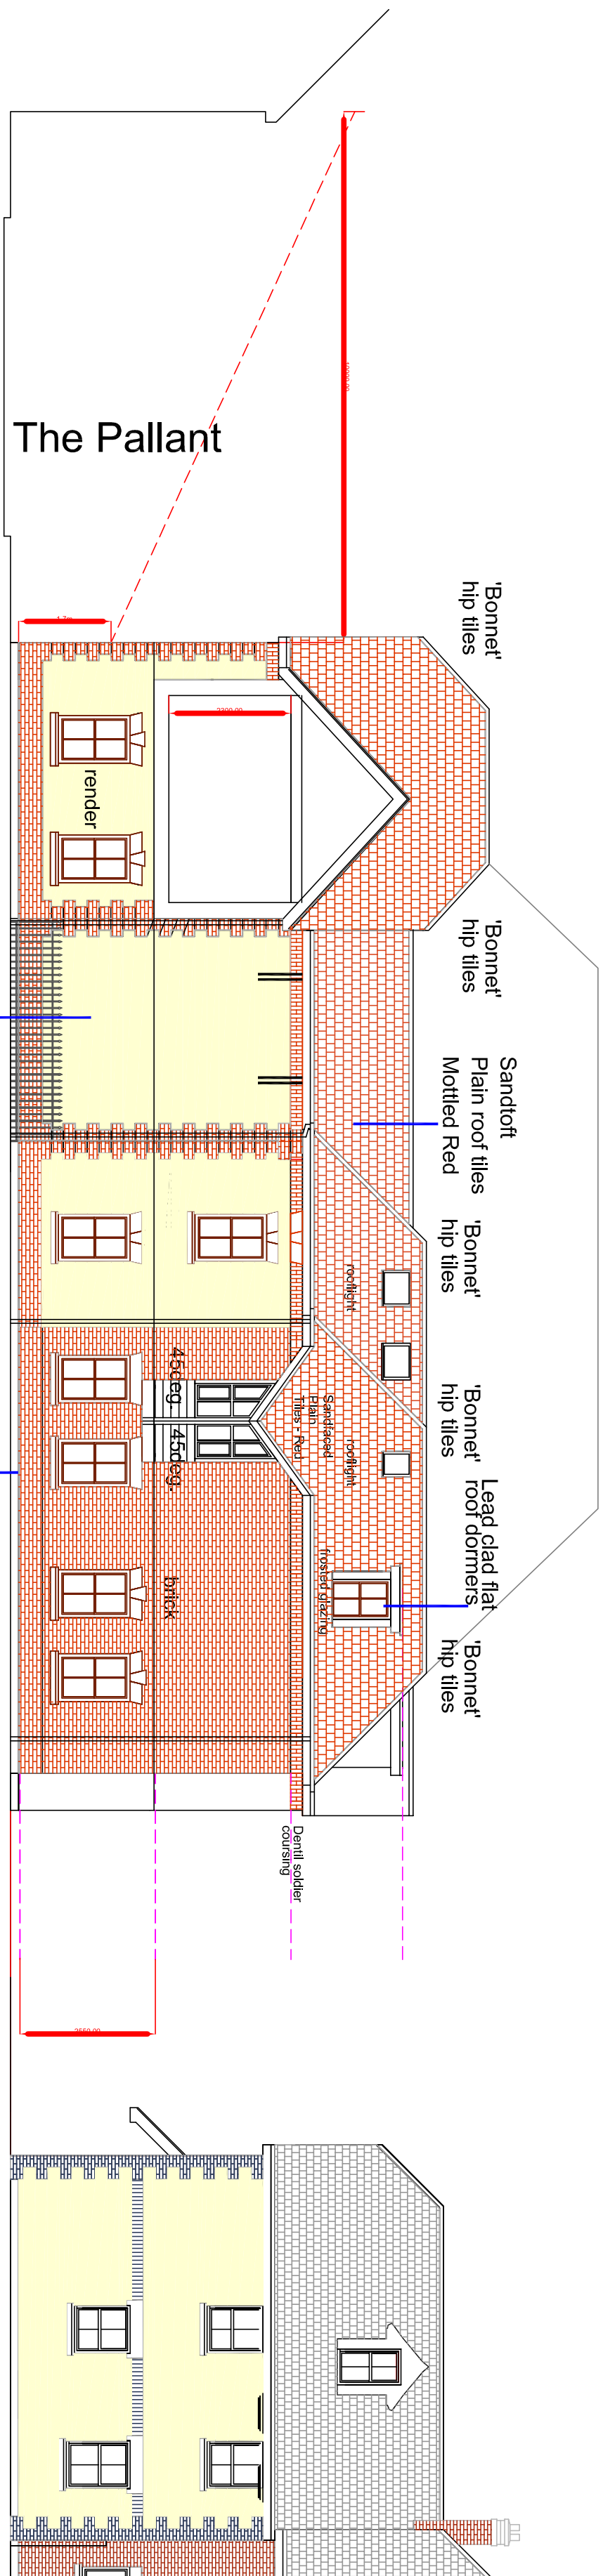


West

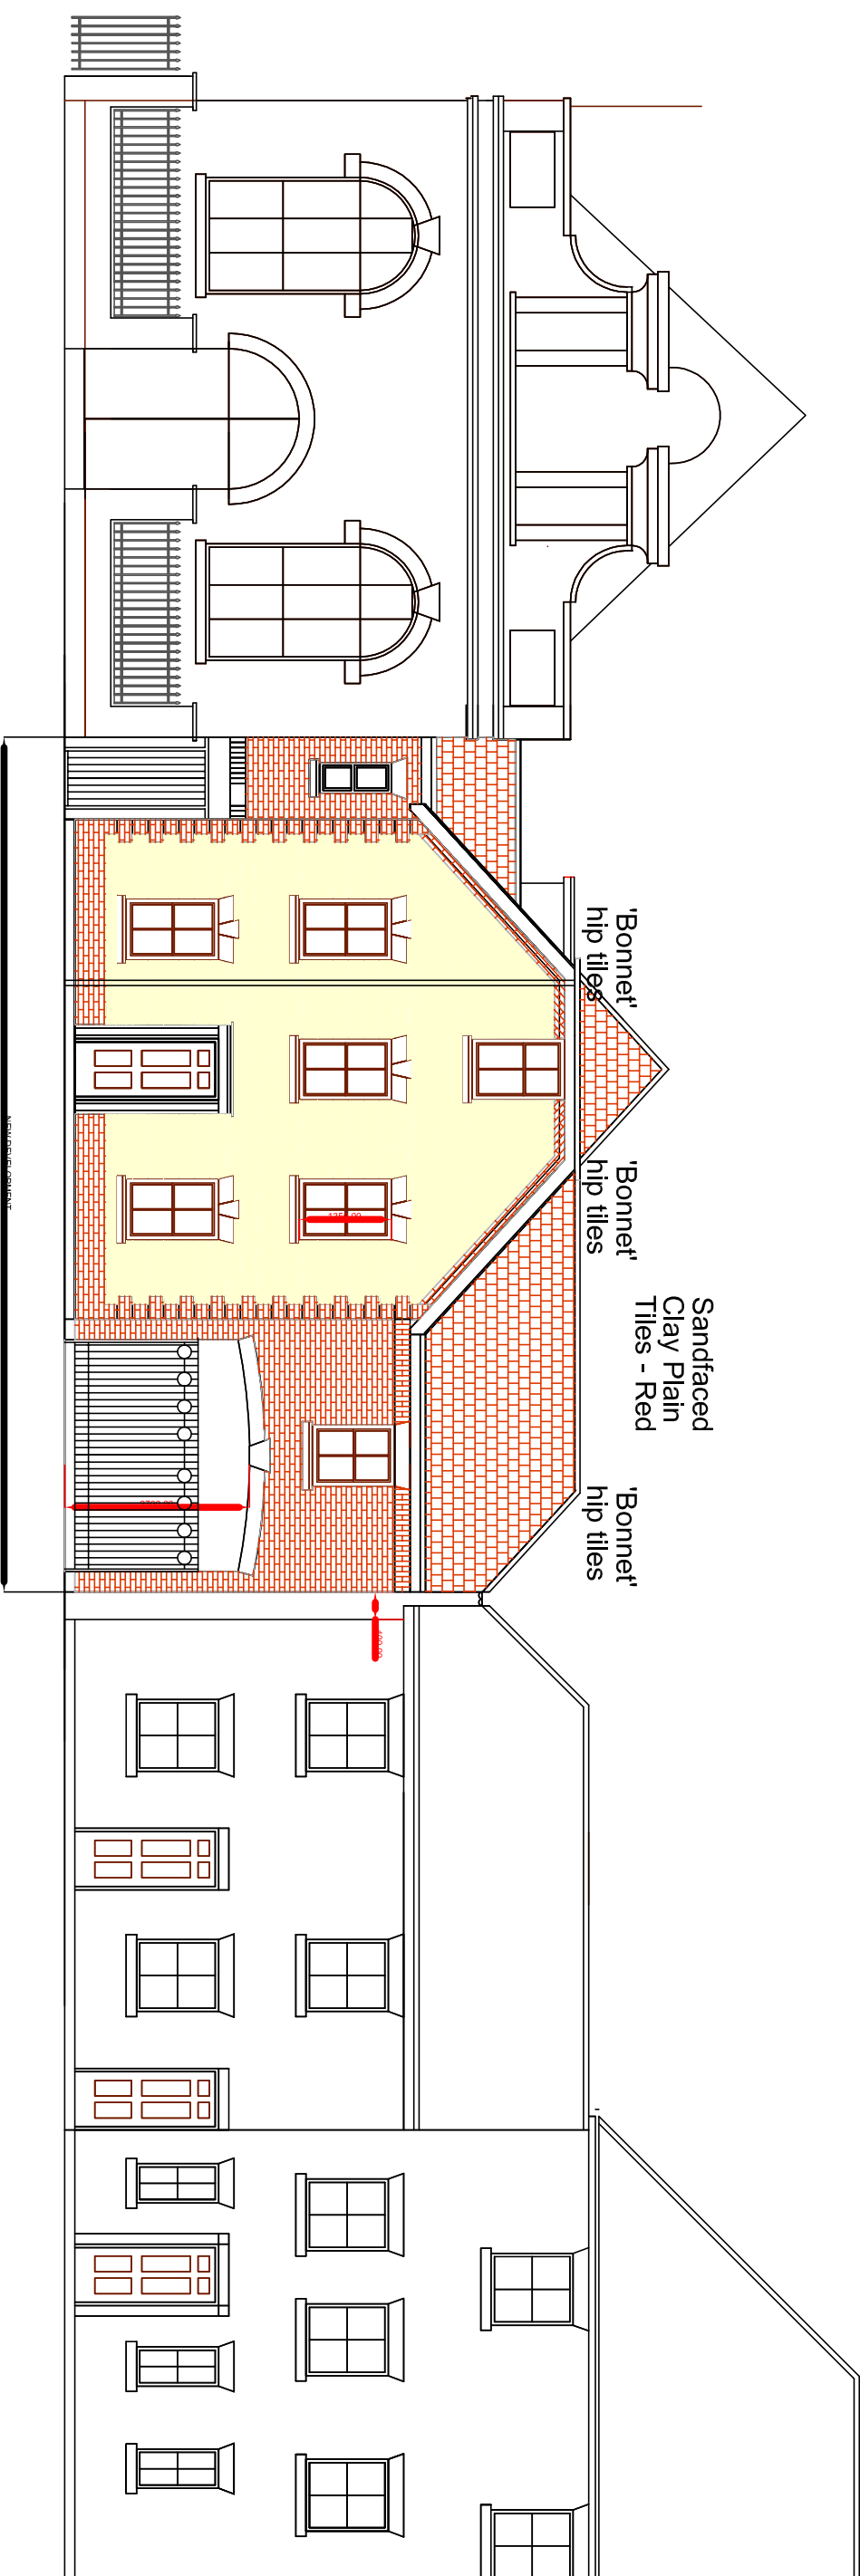

10A

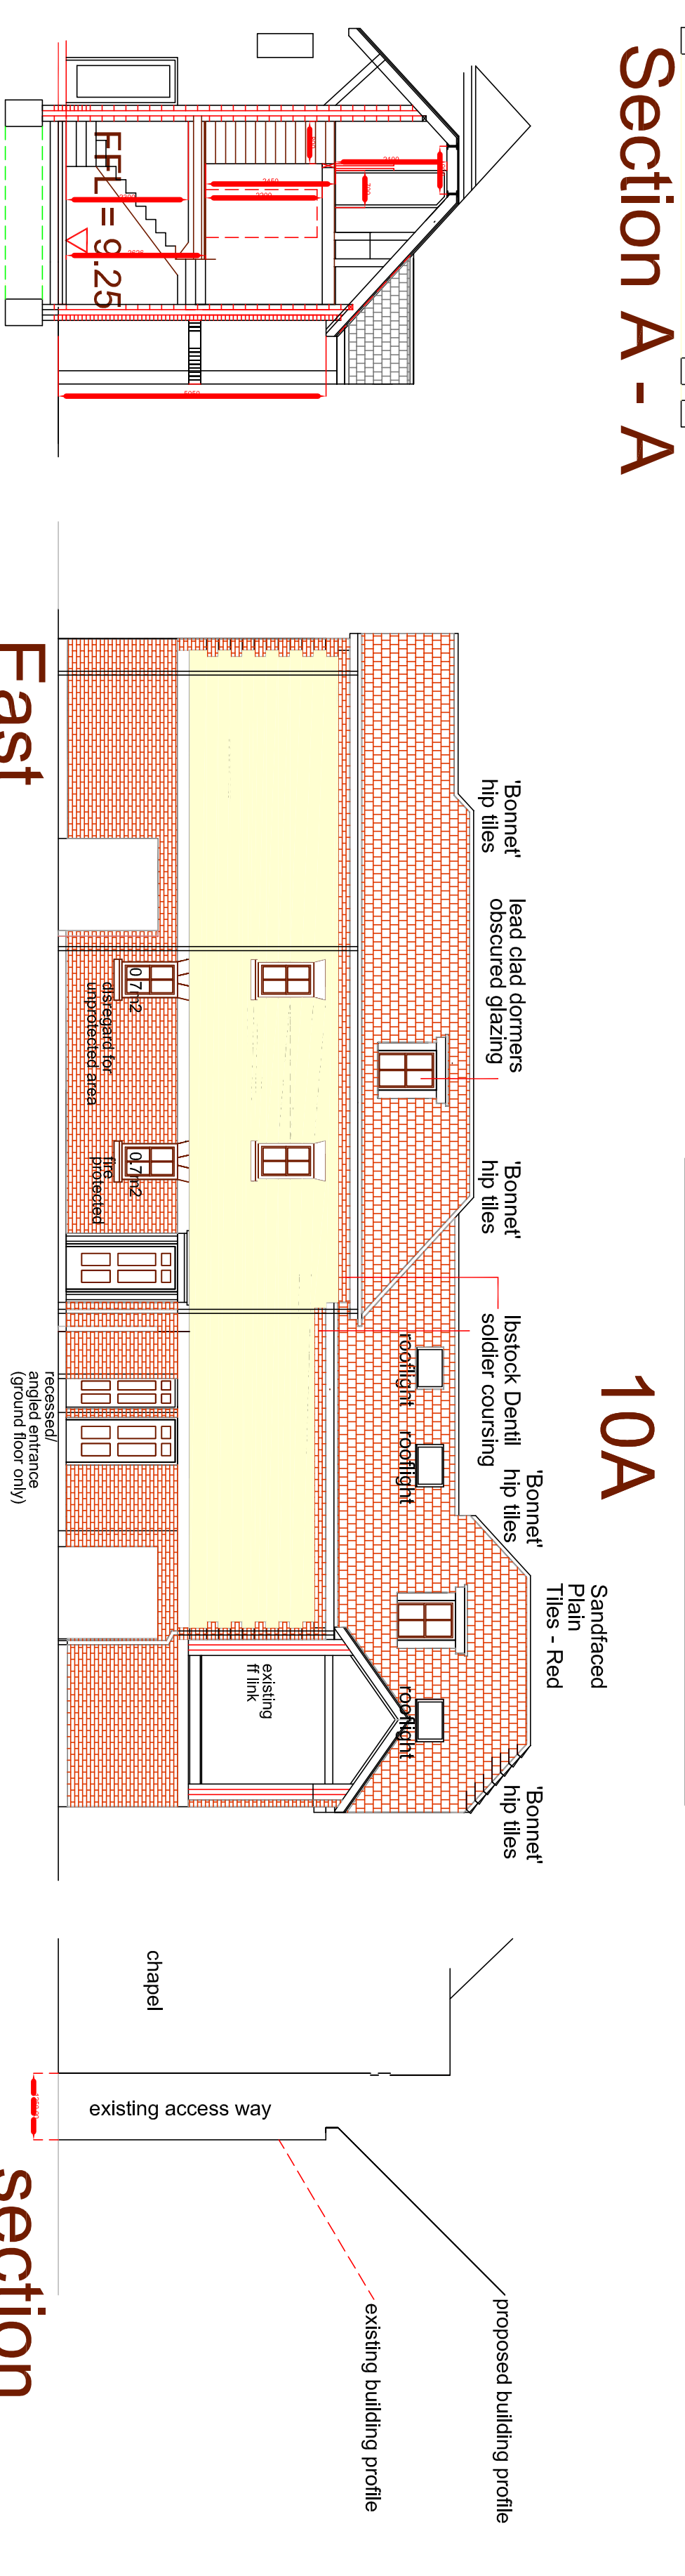

East

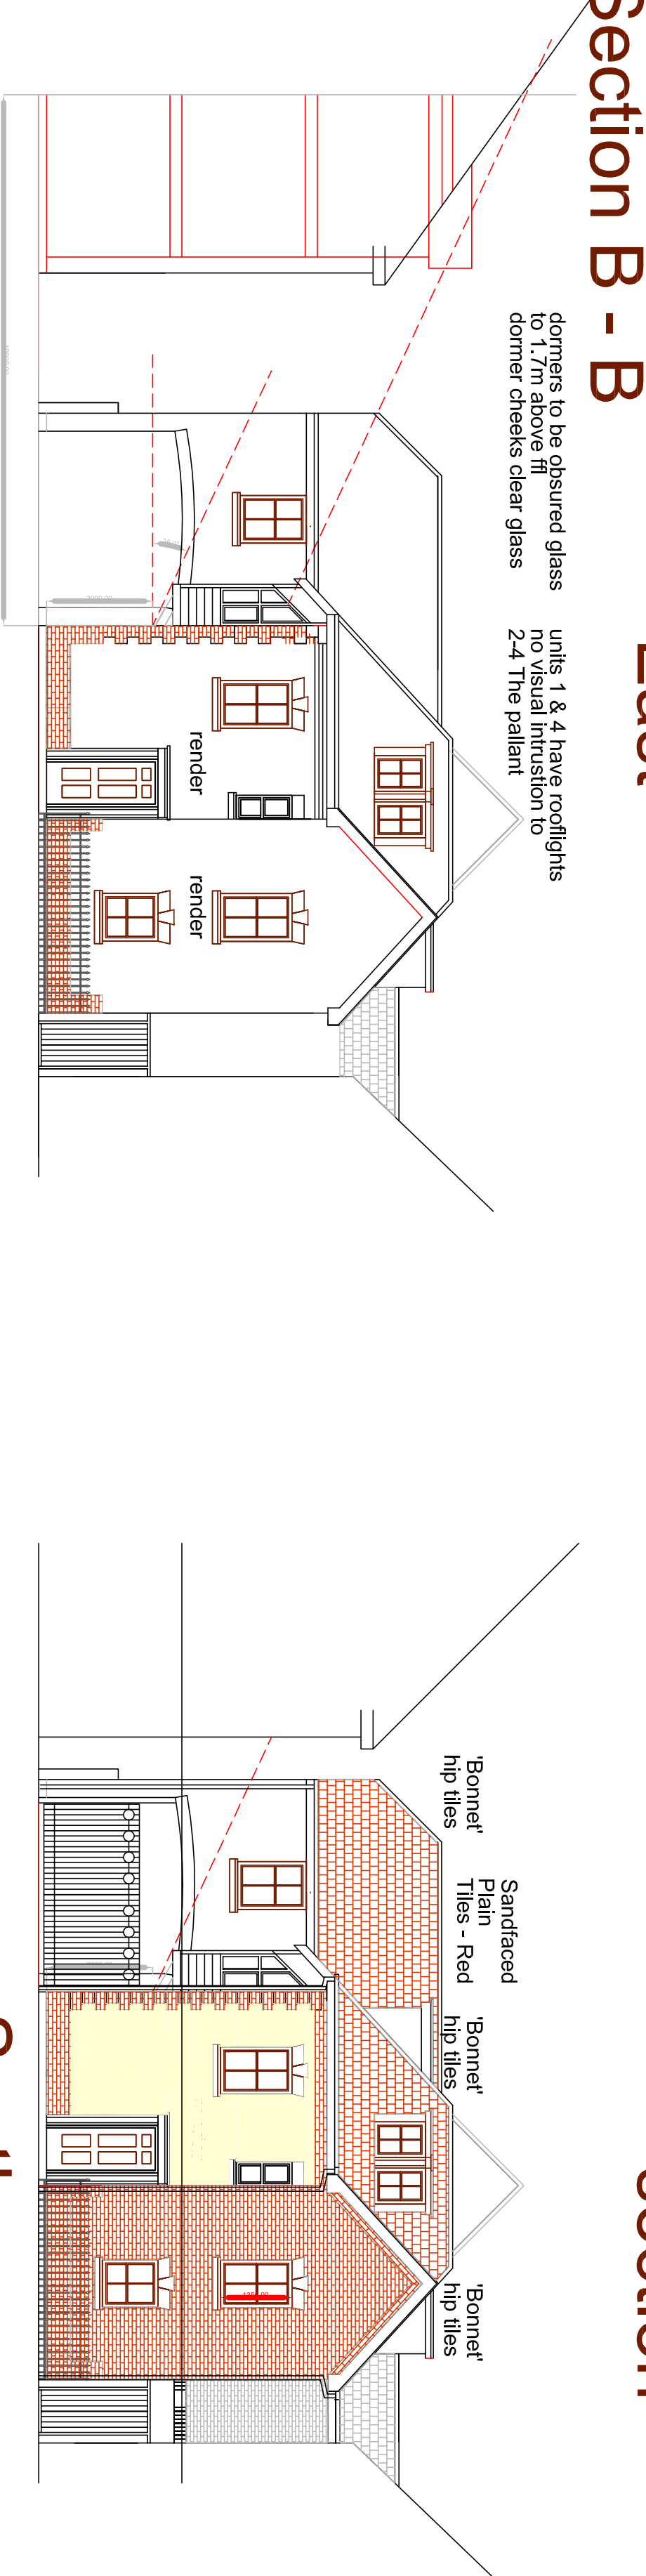

South

Section B - B

Section A - A

Schedule of Accommodation

|        |                      |                  |                             |
|--------|----------------------|------------------|-----------------------------|
| Unit 1 | 82.0m <sup>2</sup>   | 3 Bed House      | Private garden area         |
| Unit 2 | 46.65 m <sup>2</sup> | 1 Bed Flat       | Shared open space           |
| Unit 3 | 90.5m <sup>2</sup>   | 3 Bed house      | Private garden area         |
| Unit 4 | 89.0 m <sup>2</sup>  | 2 Bed Maisonette | Balcony & shared open space |
| TOTAL  | 306.0 m <sup>2</sup> |                  |                             |

Section taken from plane of window

