


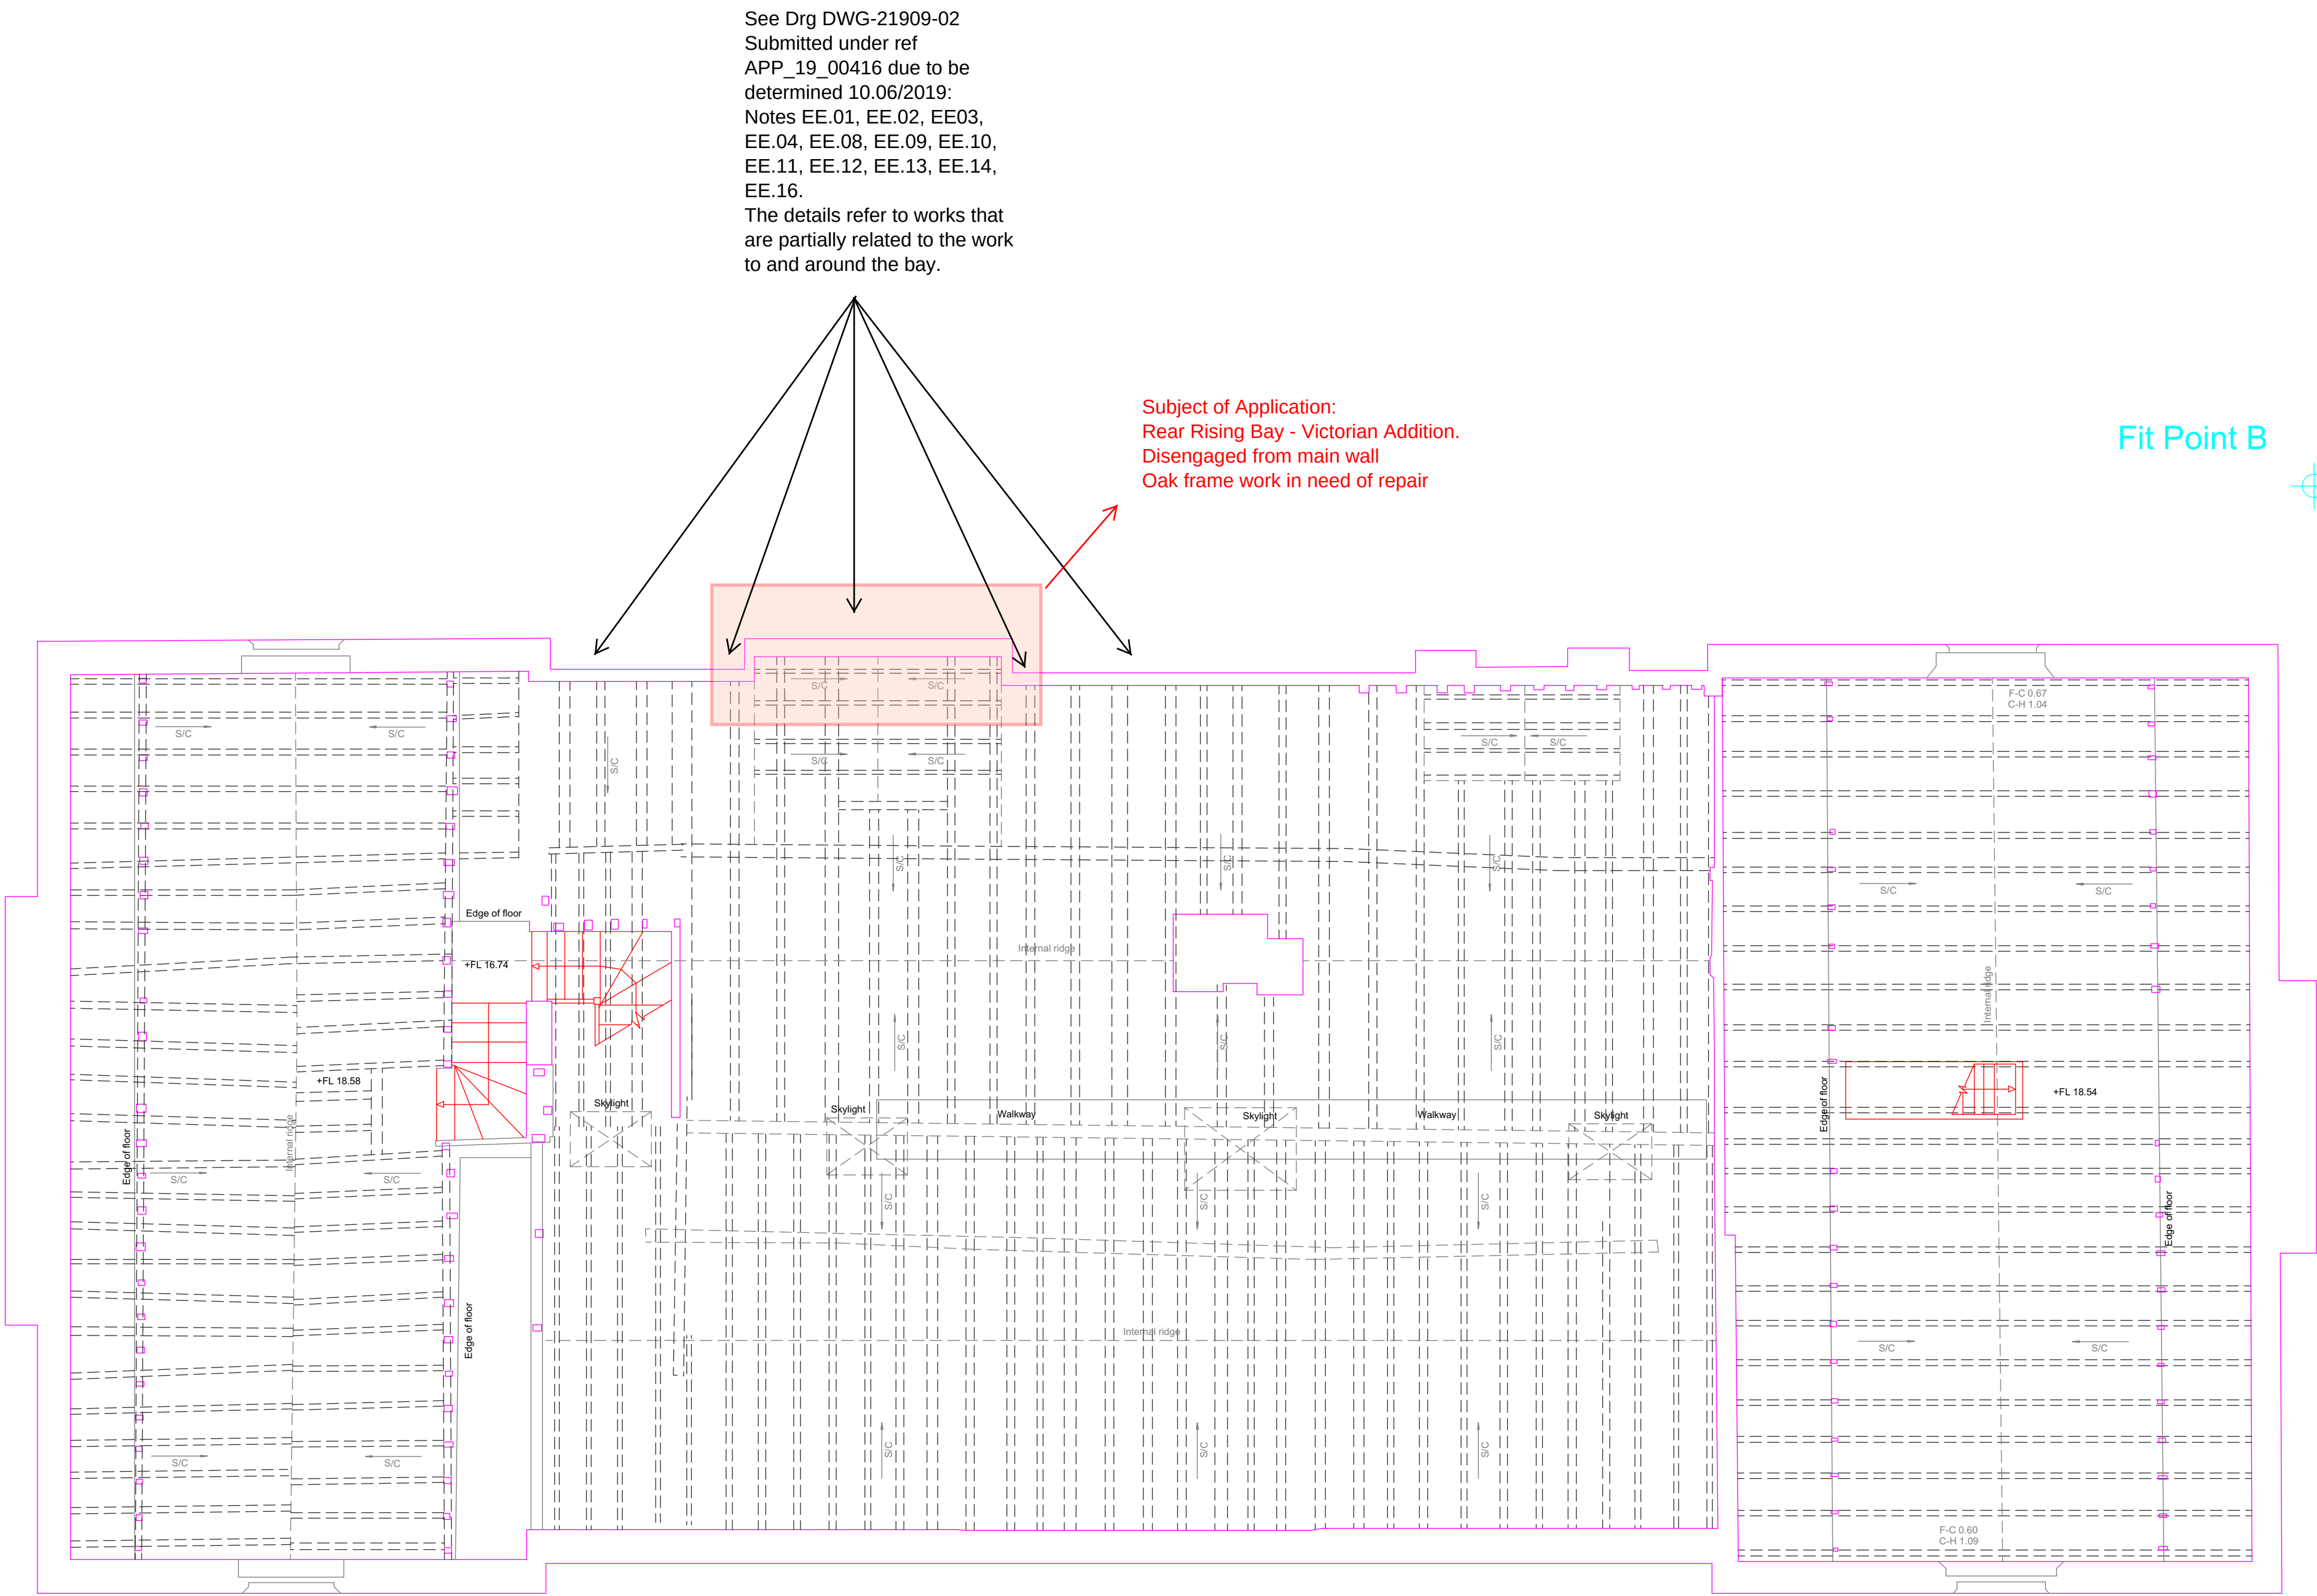

Fit Point A

Attic Plan

Notes

- The survey was carried out in December 2018.
- Grid and levels based OS national grid. Obtained through GPS observation.
- All values are displayed in metres.

Survey Key

BH	FLOOR TO BEAM HEIGHT
BL	UNDERSIDE OF BEAM LEVEL
C	CILL LEVEL
C-H	CILL TO HEAD HEIGHT
CL	COVER LEVEL
COL	COLUMN
CT	CEILING TYPE
DH	DOOR HEAD HEIGHT
F-G	FLOOR TO CILL HEIGHT
+FL	FLOOR LEVEL
FT	FLOOR TYPE
GV	GAS VALVE
GY	GULLY
H	HEAD LEVEL
MH	MANHOLE COVER
RAD	RADIATOR
RS	ROLLER SHUTTER
RWP	RAIN WATER PIPE
S/C	SLOPED CEILING
SCL	SLOPED CEILING LEVEL
+SF	SOFFIT LEVEL
SP	SIGN POST
SV	STOP VALVE
TP	TACTILE PAVING
T/R	TOWEL RAIL
TW	TOP OF WALL LEVEL
(2.35)	CEILING HEIGHT
(2.35)	FALSE CEILING HEIGHT
	SLIDING DOOR

ISSUE/ REVISION

Rev	Date	Status/ Amendment	Drawn	Checked

Rev	Date	Status/ Amendment	Drawn	Checked



T: 01525 300721 E: info@besgeo.co.uk W: www.besgeo.co.uk

Client:

Project: **The Manor House,
Bedhampton.**

Title: **Attic Plan & Section G-G**
Sheet Number:

Status: **Draft** Checked: **BS**
Drawn: **CE** Date: **23/01/2019** Scale: **1:50 @ A1**

Project No: **BES18190** Drg No: **7** Rev: **B**

MEASURED BUILDING SURVEYS