




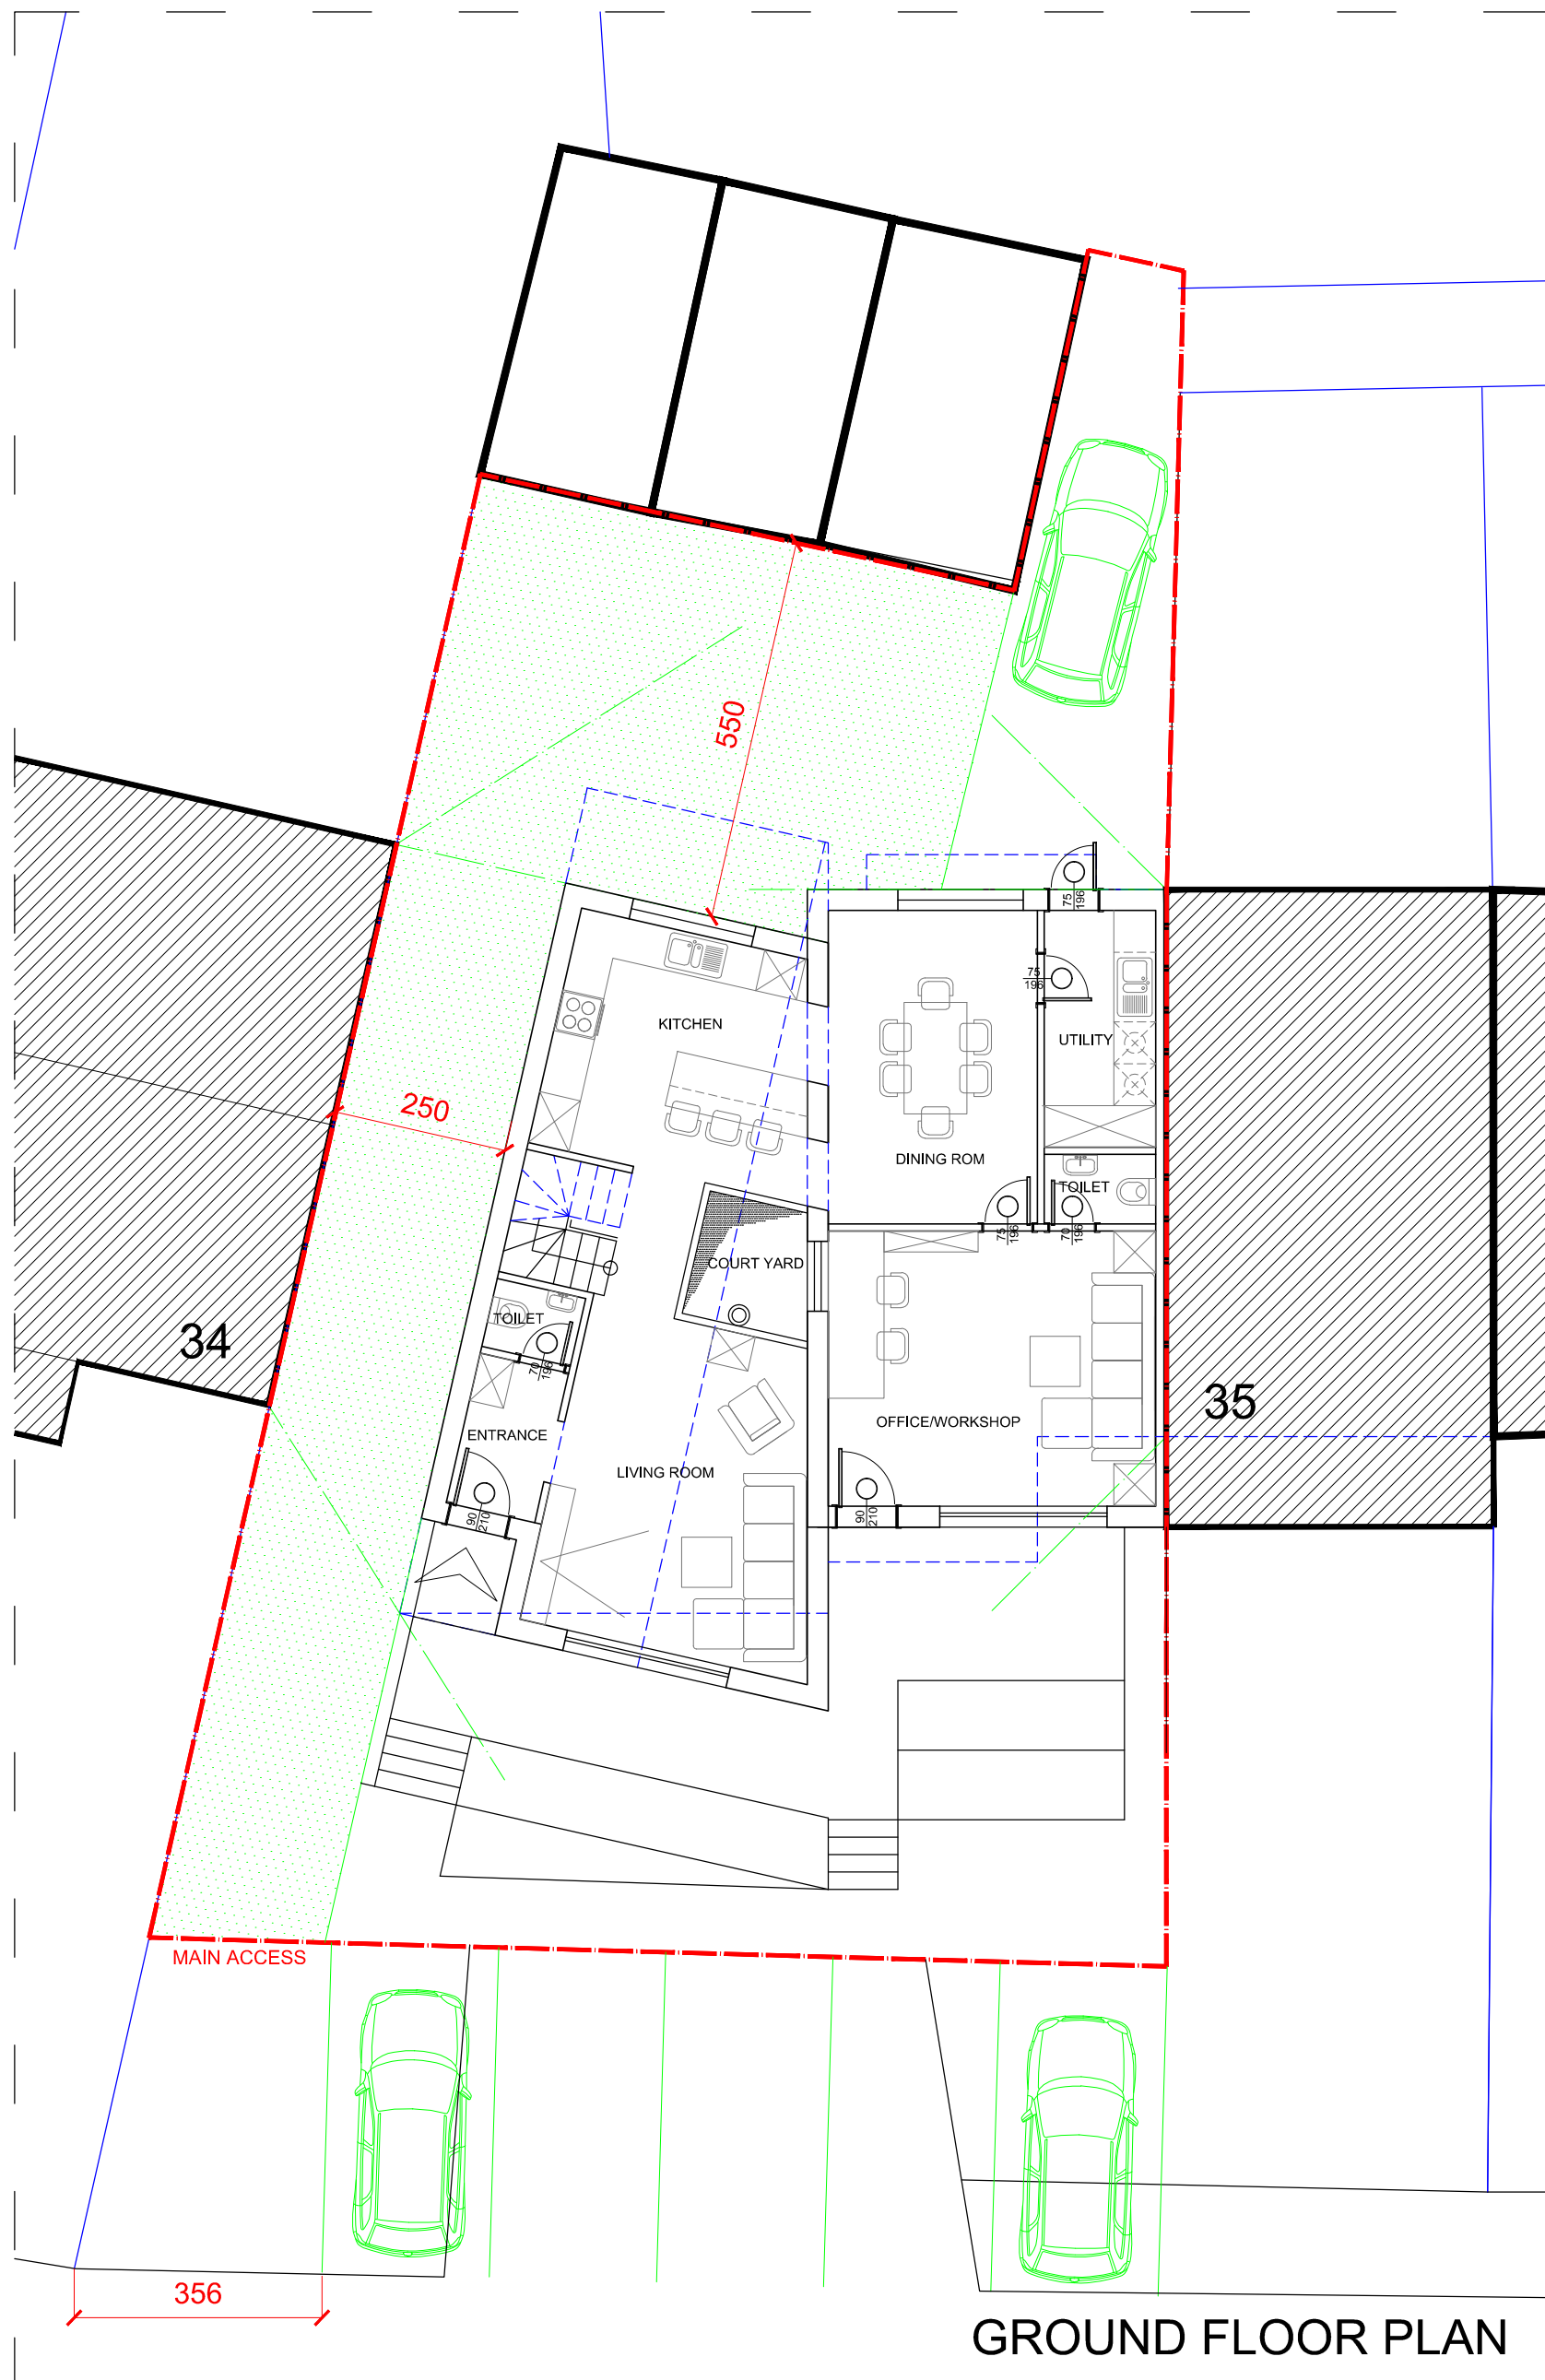

GROUND FLOOR PLAN


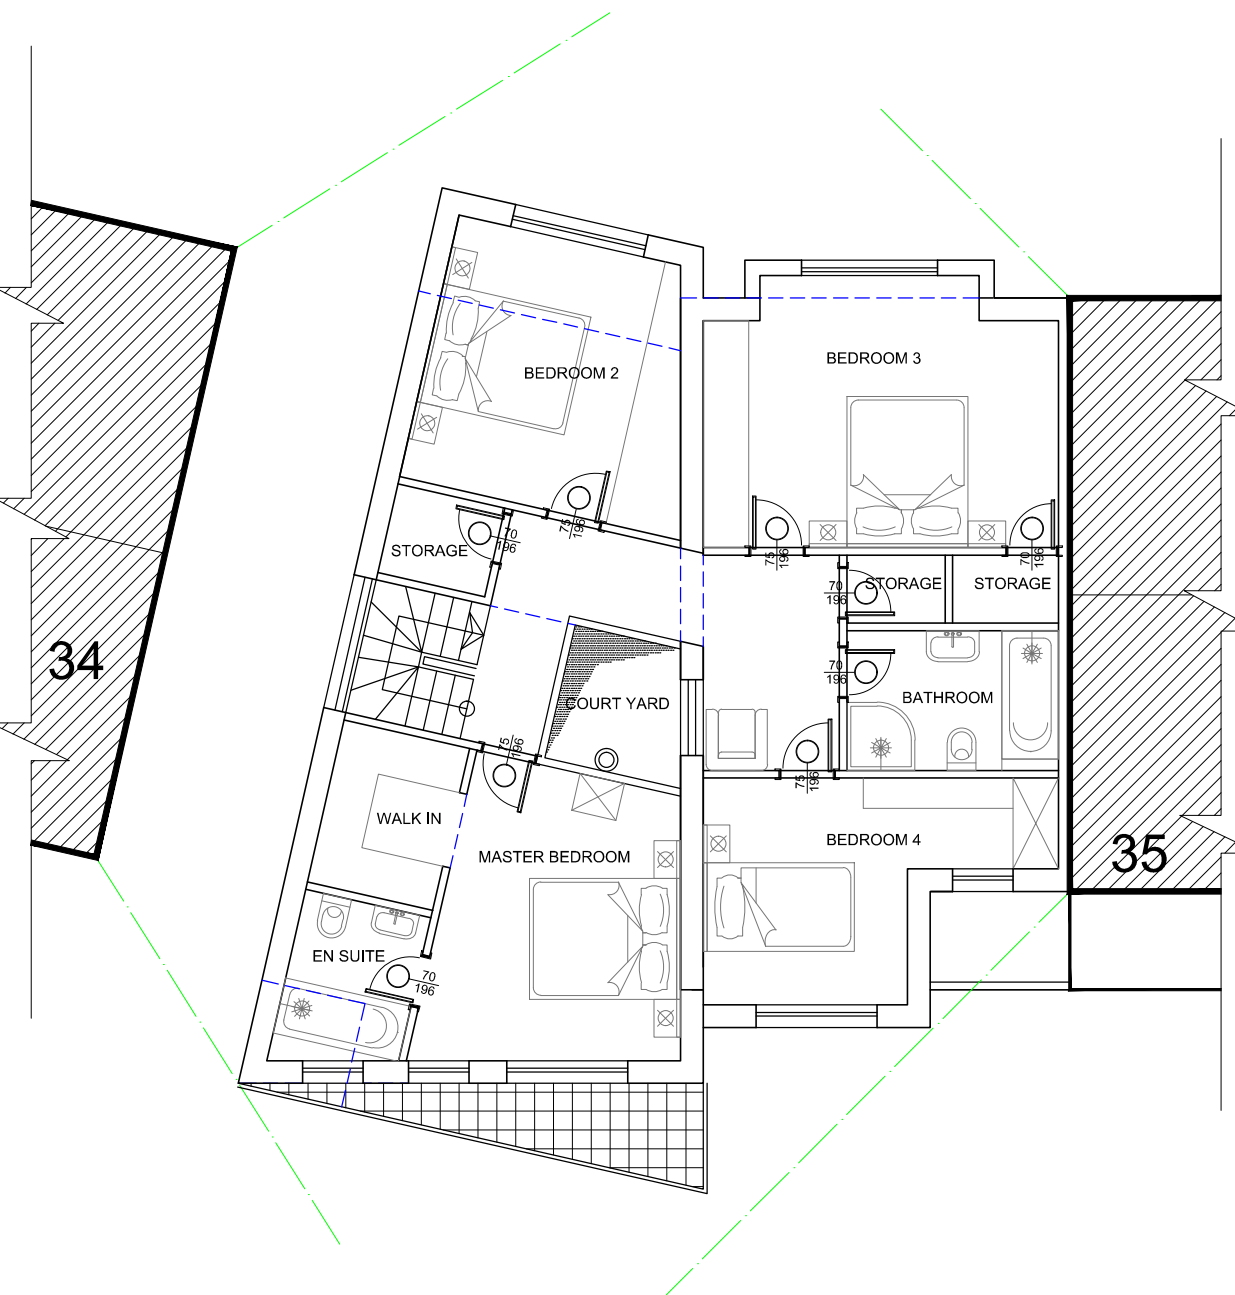


FIRST FLOOR PLAN

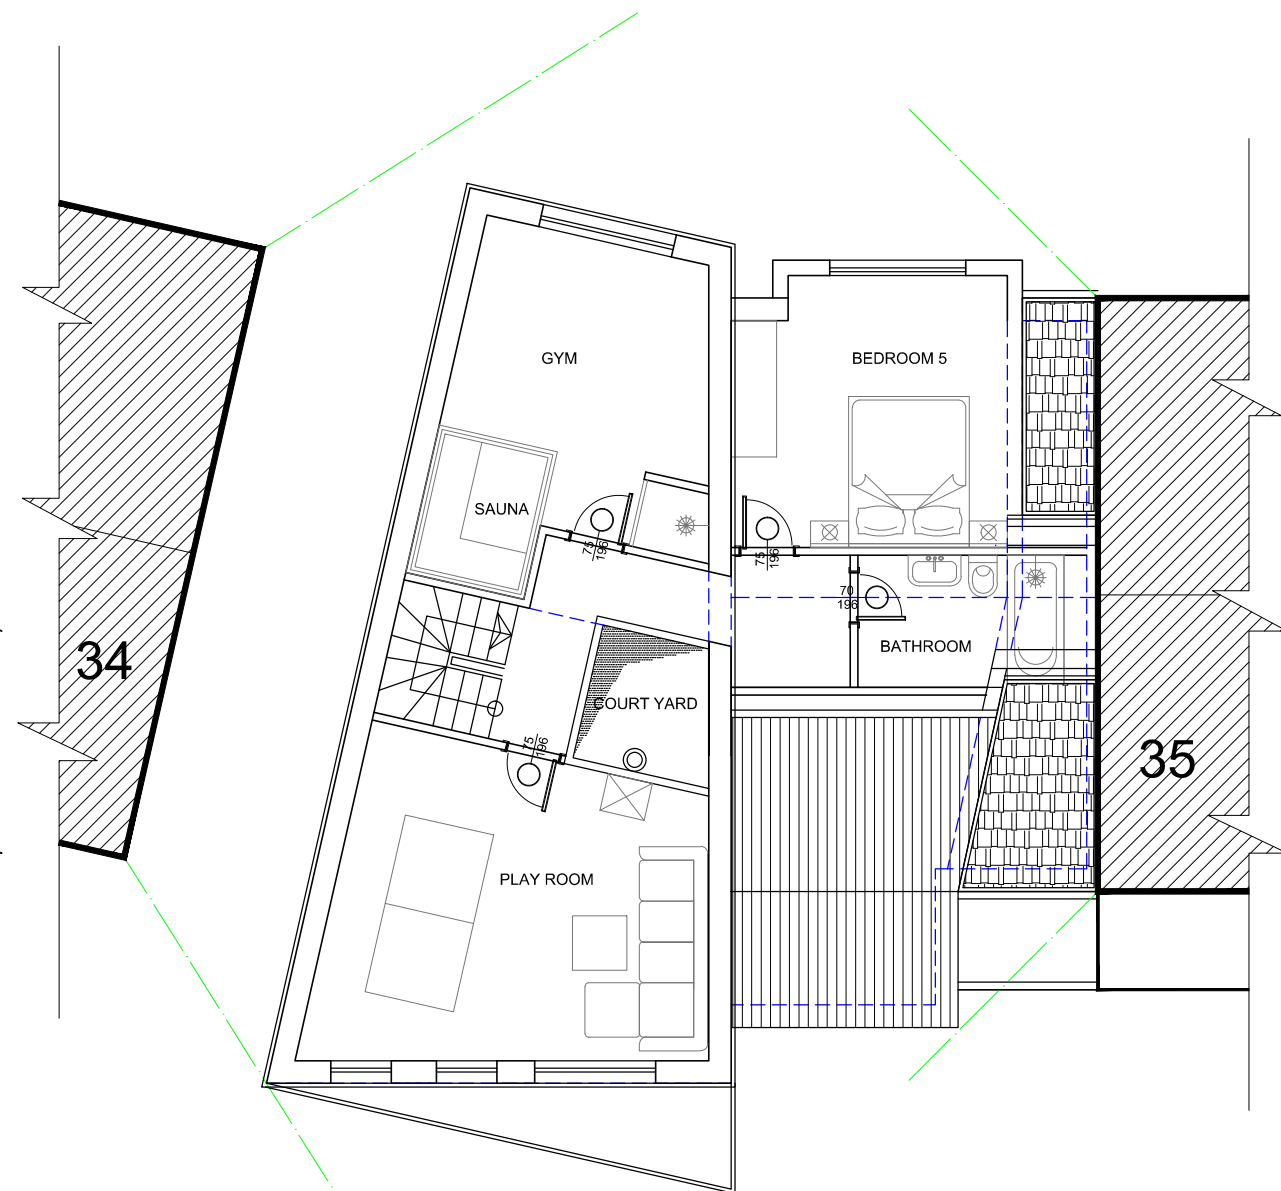

LOFT PLAN

TOTAL INTERNAL AREA: 232 sq.m

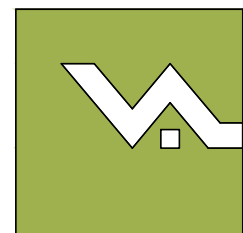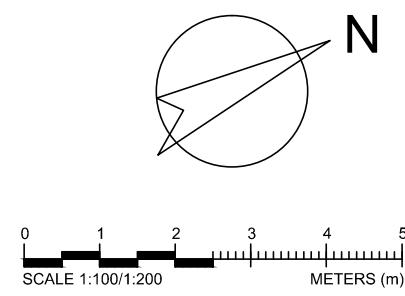

PRODUCED BY:

VALENTINA PAVLOVA
MArch. - ARB-081995F

E : valenty.tm@gmail.com
M: +44 7877 135039

PROJECT: **NEW END OF TERRACE HOUSE**

ADDRESS: 35 Purbrook Gardns,
Waterlooville, Hampshire
PO7 5LB

CLIENT: A Andreev & V Pavlova

DRAWING: **PROPOSED FLOOR PLANS**

SCALE: **1 : 100 @ A2 / 1 : 200 @ A4**

DATE: **January 2020**

PROJECT: **AV-HOUSE-2020**

ALL WORKS TO BE CARRIED OUT, STORED AND HANDLED IN ACCORDANCE WITH MANUFACTURER RECOMMENDATIONS, RELEVANT BRITISH STANDARDS, AND CODE OF PRACTICE AND BUILDING REGULATIONS.

THE CONTRACTOR IS TO CHECK AND CONFIRM ALL LEVELS, DIMENSIONS, DRAIN RUNS AND GENERAL CONDITIONS OF THE SITE BEFORE WORKS COMMENCE. THE ARCHITECT IS TO BE NOTIFIED IMMEDIATELY OF ANY DISCREPANCIES OR ERRORS.

THE DESIGN AND INSTALLATION OF THE ELECTRICAL, HEATING, PLUMBING AND OTHER MECHANICAL AND ASSOCIATED WORKS TO BE CARRIED OUT TOP THE SATISFACTION OF THE LOCAL AUTHORITY.

ALL WORKS TO BE IN ACCORDANCE WITH THE RELEVANT CODES OF PRACTICES AND OTHER RELEVANT STANDARDS. THE CONTRACTOR WOULD BE ENTIRELY RESPONSIBLE FOR THE SUITABILITY OF THEIR INSTALLATION.

DO NOT SCALE OFF THE DRAWINGS.