


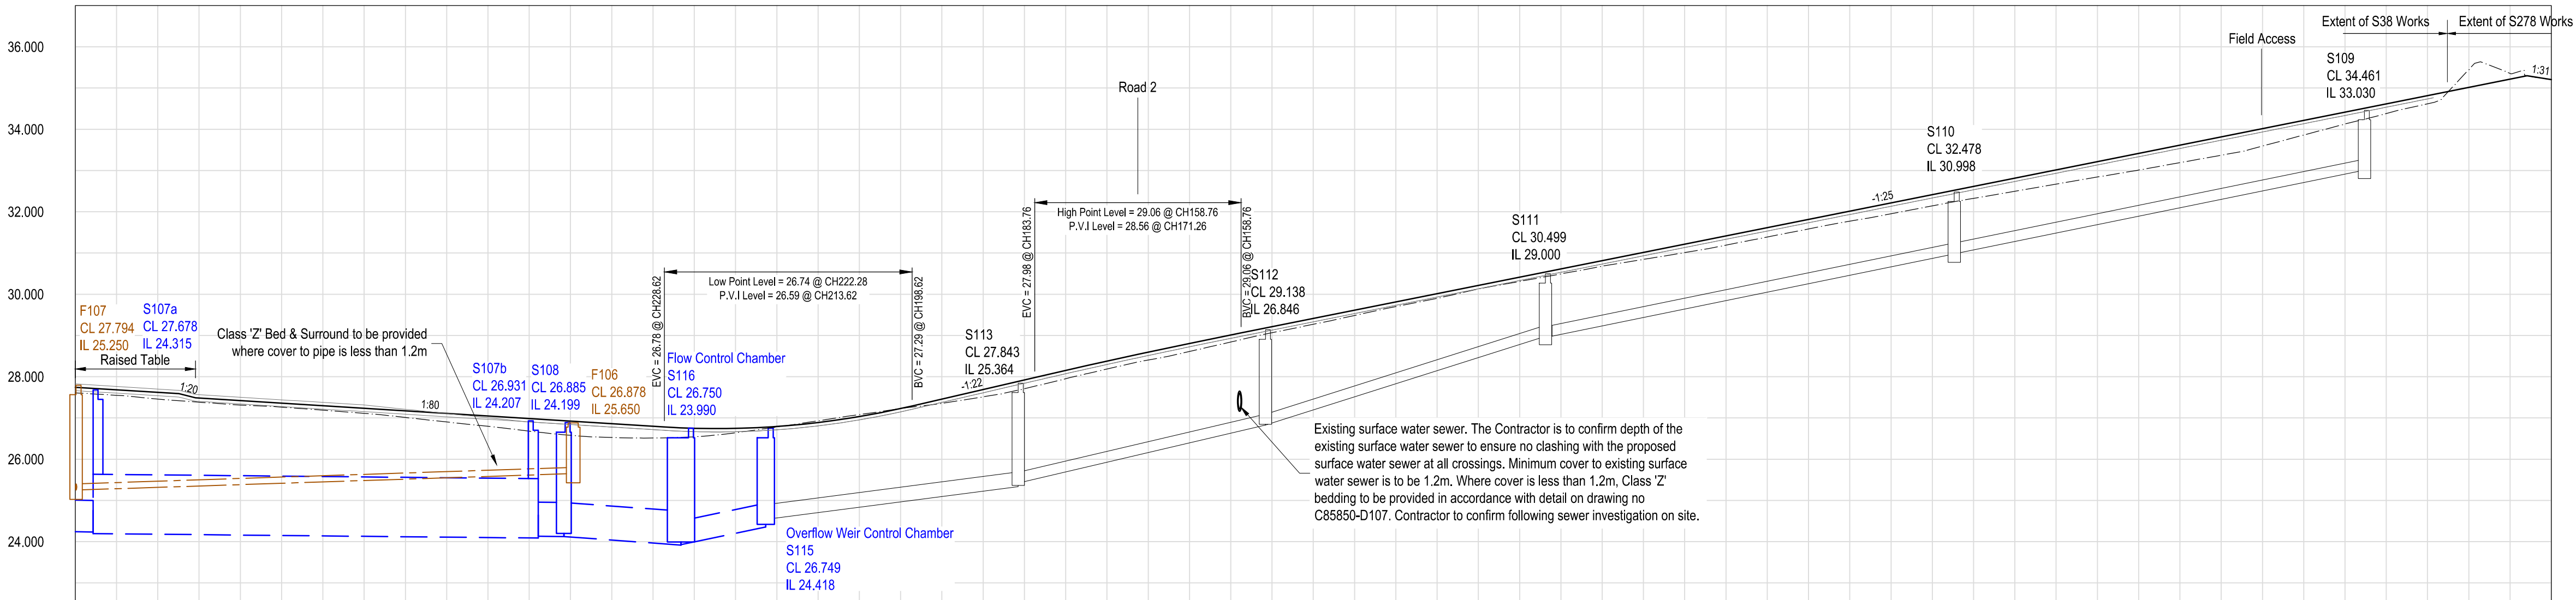

- Notes:-
- Where this drawing has been issued in electronic .dwg format it has been done so in good faith. jnpgroup do not take any responsibility for any inaccuracies in the electronic data, which should be checked against the paper (or .pdf) drawing issue. Any apparent discrepancies should be immediately reported to jnpgroup. The electronic .dwg file should not be assumed to be to scale and should not be used for 'overlying', setting out or checking of any third party information. All dimensions should be taken from the paper (or .pdf) version of the drawing. Electronic drawings may contain third party information, jnpgroup take no responsibility for this information, which should be checked against the originators paper drawing(s).
 - All working dimensions to be checked on site.
 - Do not scale.
 - Any discrepancies between drawings of different scales, and between drawings and specification where appropriate to be notified to The Engineer for decision.
 - Copyright reserved. This drawing may only be used for The Client and location specified in the title block. It may not be copied or disclosed to any third party without the prior written consent of jnpgroup.
 - This drawing should only be used for construction if the drawing status is "Construction". jnpgroup take no responsibility for construction works undertaken to drawings which are not marked with this status.

Health and Safety Note:
The details on this drawing have been prepared on the assumption that a competent contractor will be carrying out the works. If the contractor(s) considers that there is insufficient Health and Safety information on this drawing, this should immediately be brought to the attention of the designer.




Horizontal Alignment	Straight L=104.812m										Curve L=24.938m R=32.000m										Curve L=42.630m R=83.250m																			
Vertical Alignment	Straight Gradient L=26.863m @ 1:80		Straight Gradient L=2.000m @ 1:20		Straight Gradient L=56.626m @ 1:80		Sag L=30.00m Curve: K=5.005		Straight Gradient L=14.856m @ -1:22		Crest L=25.000m Curve: K=38.047		Straight Gradient L=155.808m @ -1:25																Straight Gradient L=2.950m @ 1:31											
Road Profile	2.5% Crossfall to Left Side				Transition to Crossfall				Camber 2.5%																Camber 2.5%				Camber 2.5%											
Foul Sewers	1,004 150 Ø @ 1:112 L=49.876m Vitrified Clay Class 'S' BAS				3,000 150 Ø @ 1:150 L=59.344m Vitrified Clay Class 'S' BAS																																			
Surface Water Sewers	1,009 800 Ø @ 1:248 L=54.000m Concrete Class 120 Class 'S' BAS				1,010 2no 1200 Ø @ 1:499 L=1.202m Twin Wall Plastic Pipework BAS TBC by Specialist				1,011 675 Ø @ 1:411 L=1.202m Concrete Class 120 Class 'S' BAS				1,012 675 Ø @ 1:170 L=1.942m Concrete Class 120 Class 'S' BAS				4,005 450 Ø @ 1:24 L=3.607m Concrete Class 120 Class 'S' BAS				4,004 300 Ø @ 1:39 L=3.037m Concrete Class 120 Class 'S' BAS				4,003 225 Ø @ 1:22 L=3.368m Vitrified Clay Concrete Class 120 Class 'S' BAS				4,002 225 Ø @ 1:16 L=4.275m Concrete Class 120 Class 'S' BAS				4,001 225 Ø @ 1:24 L=4.678m Concrete Class 120 Class 'S' BAS				4,000 225 Ø @ 1:24 L=4.678m Concrete Class 120 Class 'S' BAS			