
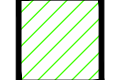



Key

-  DENOTES AREAS FOR ADOPTION
-  DENOTES MANAGEMENT AREAS OF POS & SUDs

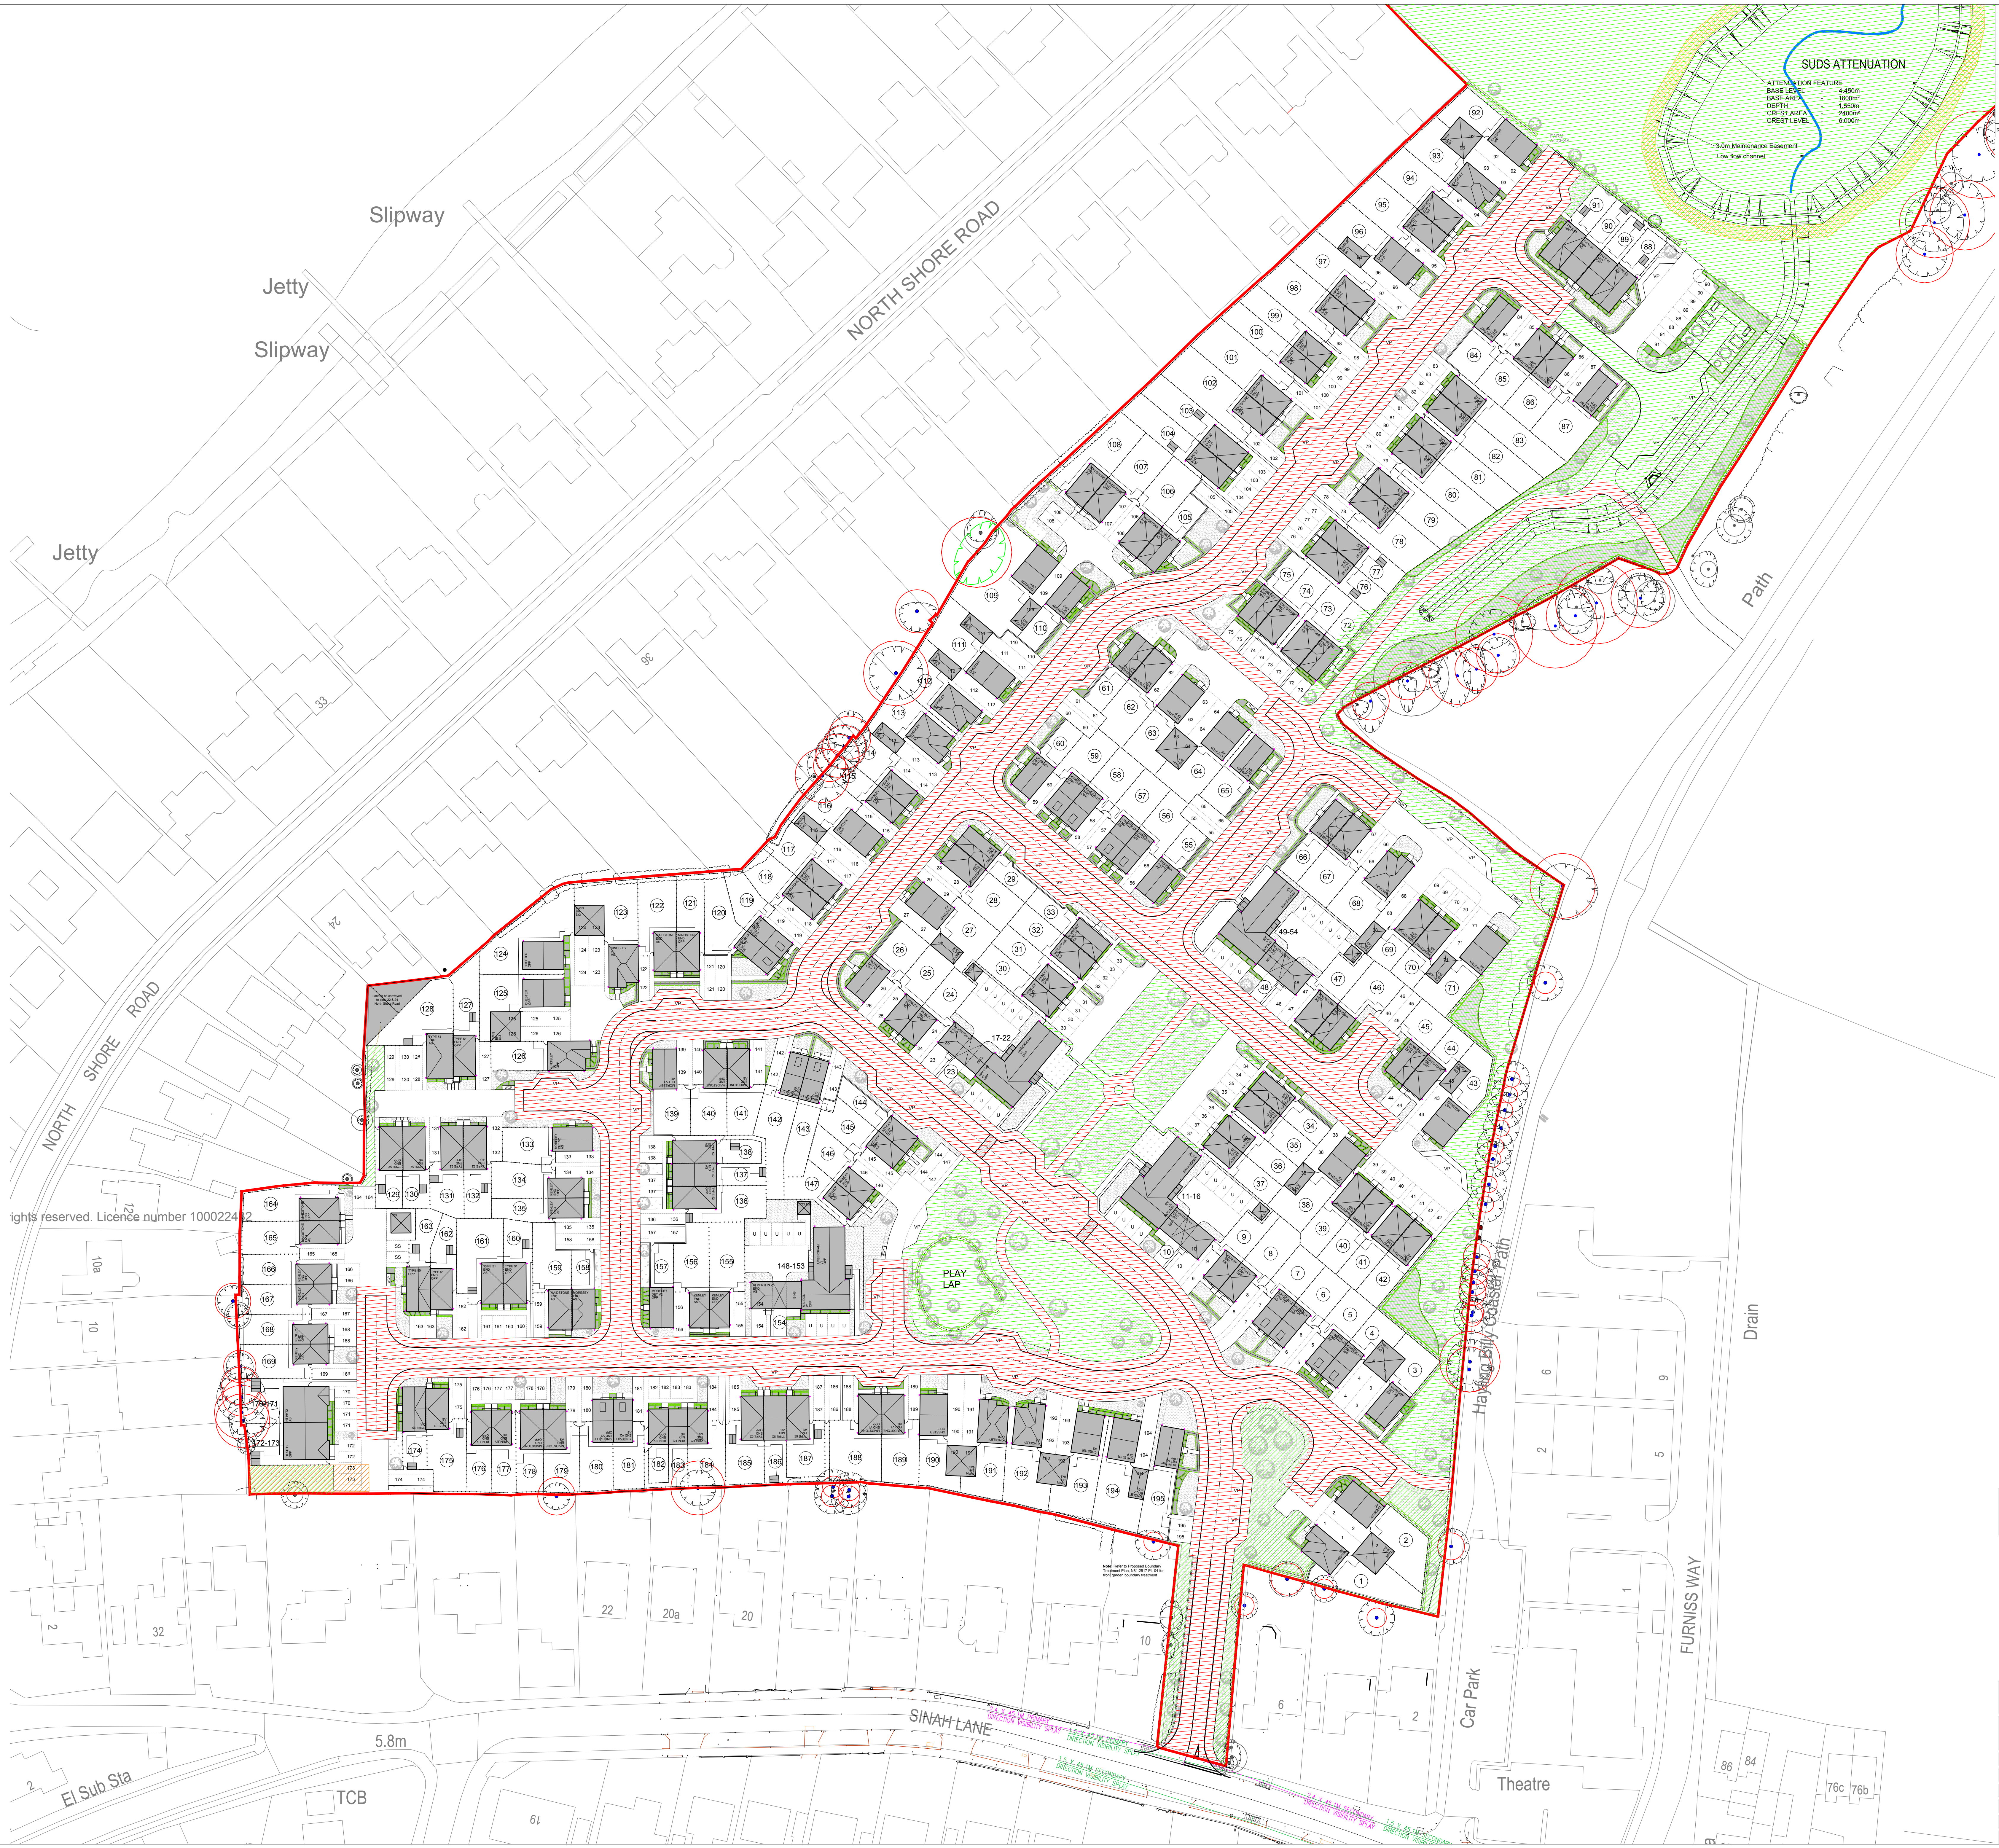

DO NOT SCALE
All dimensions to be checked on site and Architect to be notified of any discrepancies prior to commencement

DESIGNER'S RISK ASSESSMENT		
Construction (Design and Management) Regulations 2015		
RESIDUAL RISKS:		
REF.	DESCRIPTION	DATE
0 5 10 20 50 metres		
Scale 1:500 @ A0		

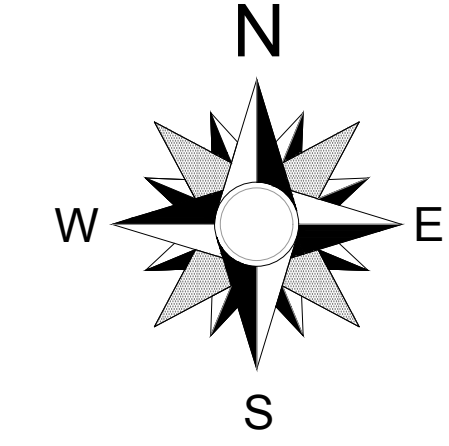

rights reserved. Licence number 100022492



P3	11/09/19	Updated to correspond with latest layout SL-01 P3.KT
P2	16/07/19	Updated to correspond with latest layout SL-01 P2.KT
P1	28/06/19	Updated to correspond with latest layout SL-01 P1. Issued for planning.KT
D3	27/06/19	Updated to correspond with latest layout SL-01 D17.KT
D2	26/06/19	Updated to correspond with latest layout SL-01 D16.KT
D1	25/06/19	First issue.KT
REVISION	DATE	DESCRIPTION
CHECKED		



ARCHITECTURE | MASTERPLANNING | URBAN DESIGN

IDPartnership Northern, St Jude's, Barker Street, Shieldfield, Newcastle upon Tyne, NE2 1AS
T: +44 (0)191 281 4442 | W: idpartnership.com | E: info@idpartnership-northern.com

PROJECT/CLIENT
Sinah Lane, Hayling Island
for BDW Southampton

DRAWING TITLE
Adoption Plan

PROJECT ARCHITECT	KD	PROJECT NO.	N81:2517	DRAWING REVISION	P3
DRAWN BY	KT	DRAWING NO.	PL-11		
CHECKED	IDP				
SCALE	1:500 @ A0	DRAWING STATUS	PLANNING		
DATE	June 2019				

COPYRIGHT : IDPartnership Northern