


SPECIFICATION
All works generally, to comply with the written Soft
Landscape Specification.

NOTE: DO NOT SCALE FROM DRAWING

Legend

- Existing trees to be retained and protected during construction please refer to tree protection plan BDWS20345-03F.
- Proposed tree planting within soft landscape. See detail on sheet 1
- Proposed root barrier system
- Proposed specimen shrub planting to receive short angular staking on half standards with expandable tree ties.
- Proposed climbing plants to be trained up adjacent wall/fence/ergle with galvanised wires and hook set 250mm apart with support canes removed prior to planting
- Proposed hedge planting to be planted in a double staggered row 300mm apart and at 400mm centres in each row. To be maintained at 1m height
- Proposed mixed native hedge planting to be planted in a double staggered row 500mm apart and at 500mm centres in each row. To be maintained at 1m height and 1.5m height adjacent to site boundaries
- Proposed shrub planting to receive 75mm bark mulch after planting operations
- Proposed native mix shrub planting to be planted in groups of 5-7no. of each species and as above
- Proposed grass areas to receive good quality amenity grass turves laid in line with good horticultural practices
- Proposed playopen space areas to be seeded with EC22 Wear Tolerant Turfgrass mix as supplied by Emorsgate and sown at 25 grams per msq, or similar and approved
- Existing grassland to be retained where possible. Where disturbed, to be seeded with EMI Basic General Purpose Meadow seed mix as supplied by Emorsgate and sown at 4 grams per msq, or similar and approved
- Amber Brendon Gravel footpath with timber edging. No dig construction where required. To be installed following engineer's details.
- Proposed bulb planting mix to include *Galanthus nivalis*, *Hyacinthoides non-scripta*, *Narcissus 'JP Milner'* and *Eranthis cilicica* at 25no/m²
- Location of dog bin
- Cut lines
- Temporary timber post and wire fence to proposed native hedgerow
- Proposed narrow areas of angular chippings for top dressing. Laid over a weed proof membrane.
- Planting Schedule on Sheet 3

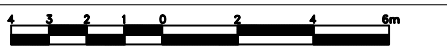

R	14.11.19	Note added and hedge amended	PF
Q	06.11.19	Existing hedge amended	JM
P	31.10.19	Note added to drawing	JM
O	29.10.19	Amended hedge planting	JM
N	28.10.19	Replacement hedge planting	JM
M	09.09.19	Amended tree locations - Entrance	JO
L	08.07.19	Comments	PF
K	15.04.19	Revised Layout (Rev F)	JM
Rev	Date	Details	Drawn




HEAD OFFICE
Redbourne Rail Business Centre, Grange Lane,
Malmesbury, SN16 0ES
Tel: 01666 825646
Courtyard House, Mill Lane, Godalming, GU7 1EY
Tel: 01483 425714
Suite 6, Crescent House, Yonge Close, Eastleigh, SO50 9SX
Tel: 02382 026300
9 Brownlow Road, Cambridge, CB4 3NG
Tel: 07825 868654
email: mail@acdenv.co.uk
www.acdenvironmental.co.uk



scheme: Land at Havant Road,
Emsworth
client: Barratt Homes
drawing: Landscape Proposals
date: July 2016
scale: 1:200@A1
drawing no: BDWS20345 20 Sheet 2
drawn: JD checked: AE

Copyright of ACD Environmental Ltd. All rights reserved in
Chapter IV of the Copyright, Designs and Patents Act 1988
have been generally asserted. 2011. Copyright of this plan
remains with ACD until all fees have been paid in full.

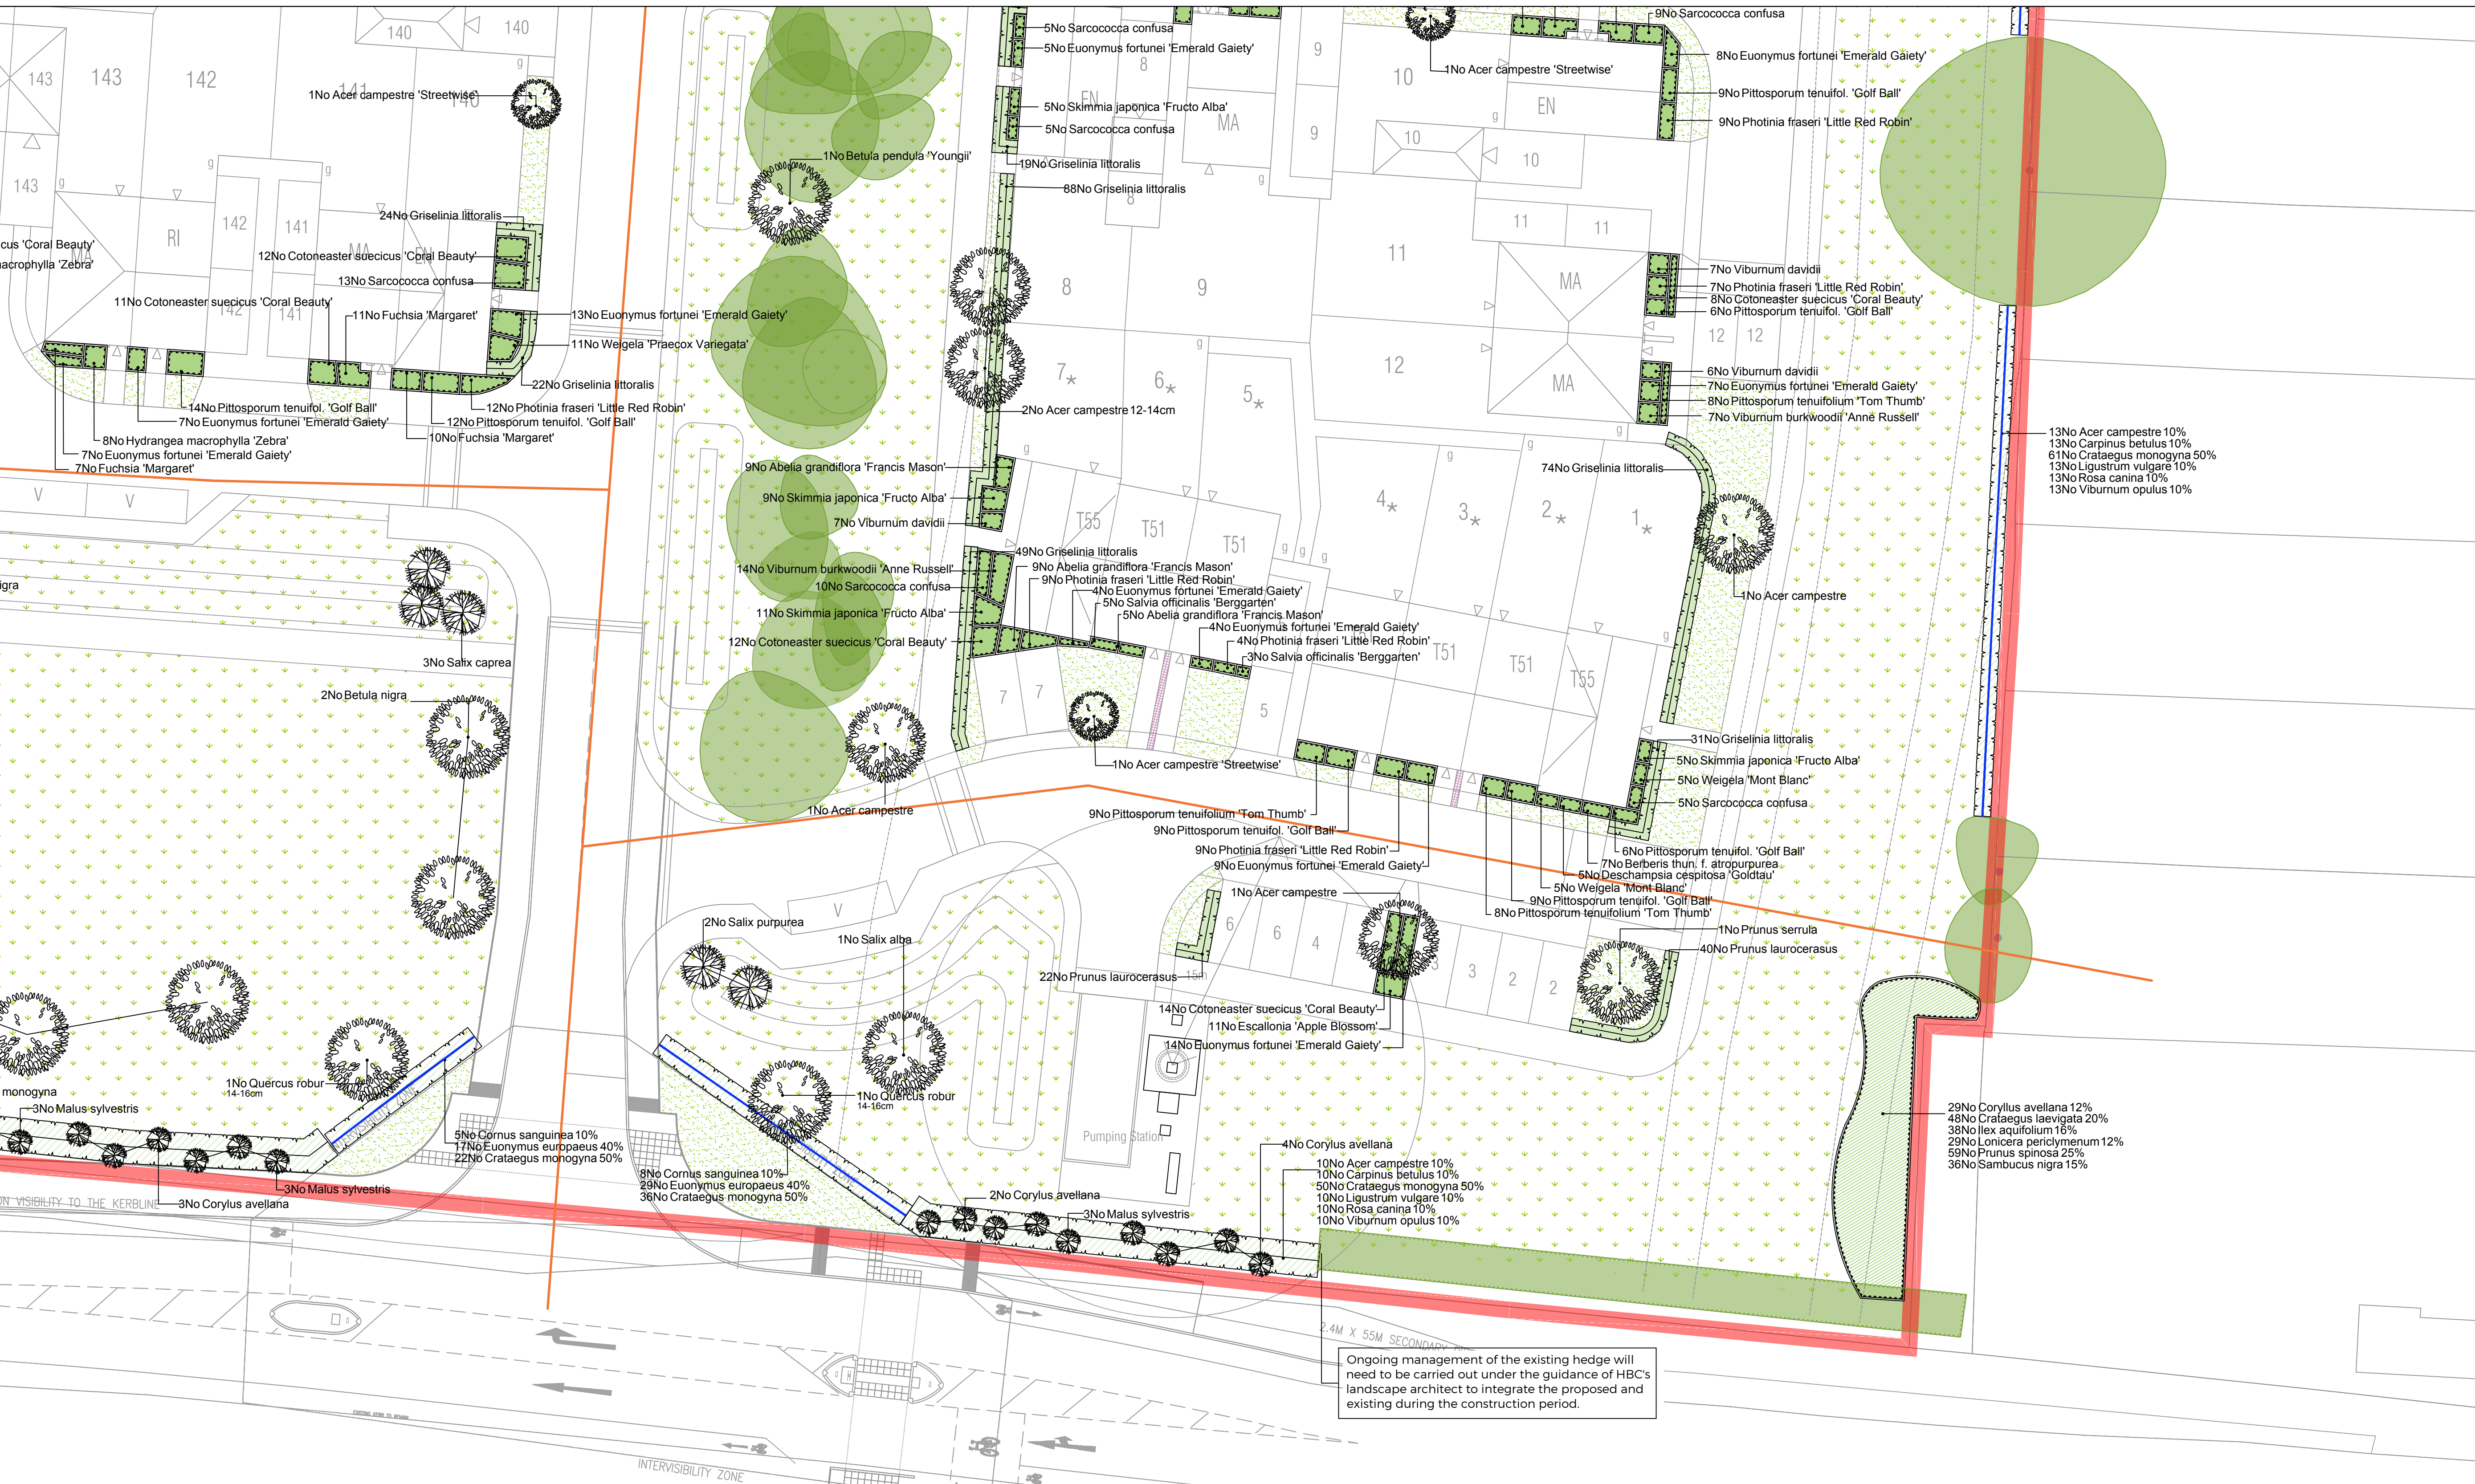

Replacement Hedge Planting Schedule

Trees	Species Name	Height	Density	Specification	No.
	Euonymus europaeus	100-125cm	0.5	Tr Double Staggered at 0.5m offset	46No
	Crataegus monogyna	100-125cm	0.5	Tr Double Staggered at 0.5m offset	58No
	Malus sylvestris	175-200cm	Counted	Feather : B : 2x : 5 brks	9No
	Crataegus monogyna	175-200cm	Counted	Feather : B : 2x : 5 brks	10No
	Sorbus aucuparia	175-200cm	Counted	Feather : B : 2x : 5 brks	1No
	Corylus avellana	175-200cm	Counted	Feather : B : 2x : 5 brks	7No

Shrubs

Species Name	Height	Specification	Density	No.
Acer campestre	175-200cm	BR	0.5	Tr Double Staggered at 1m offset
Carpinus betulus	175-200cm	BR	0.5	Tr Double Staggered at 1m offset
Cornus sanguinea	100-125cm	Branched : BR	0.5	Tr Double Staggered at 0.5m offset
Crataegus monogyna	175-200cm	BR	0.5	Tr Double Staggered at 1m offset
Ligustrum vulgare	175-200cm	BR	0.5	Tr Double Staggered at 1m offset
Rosa canina	175-200cm	BR	0.5	Tr Double Staggered at 1m offset
Viburnum opulus	175-200cm	BR	0.5	Tr Double Staggered at 1m offset