


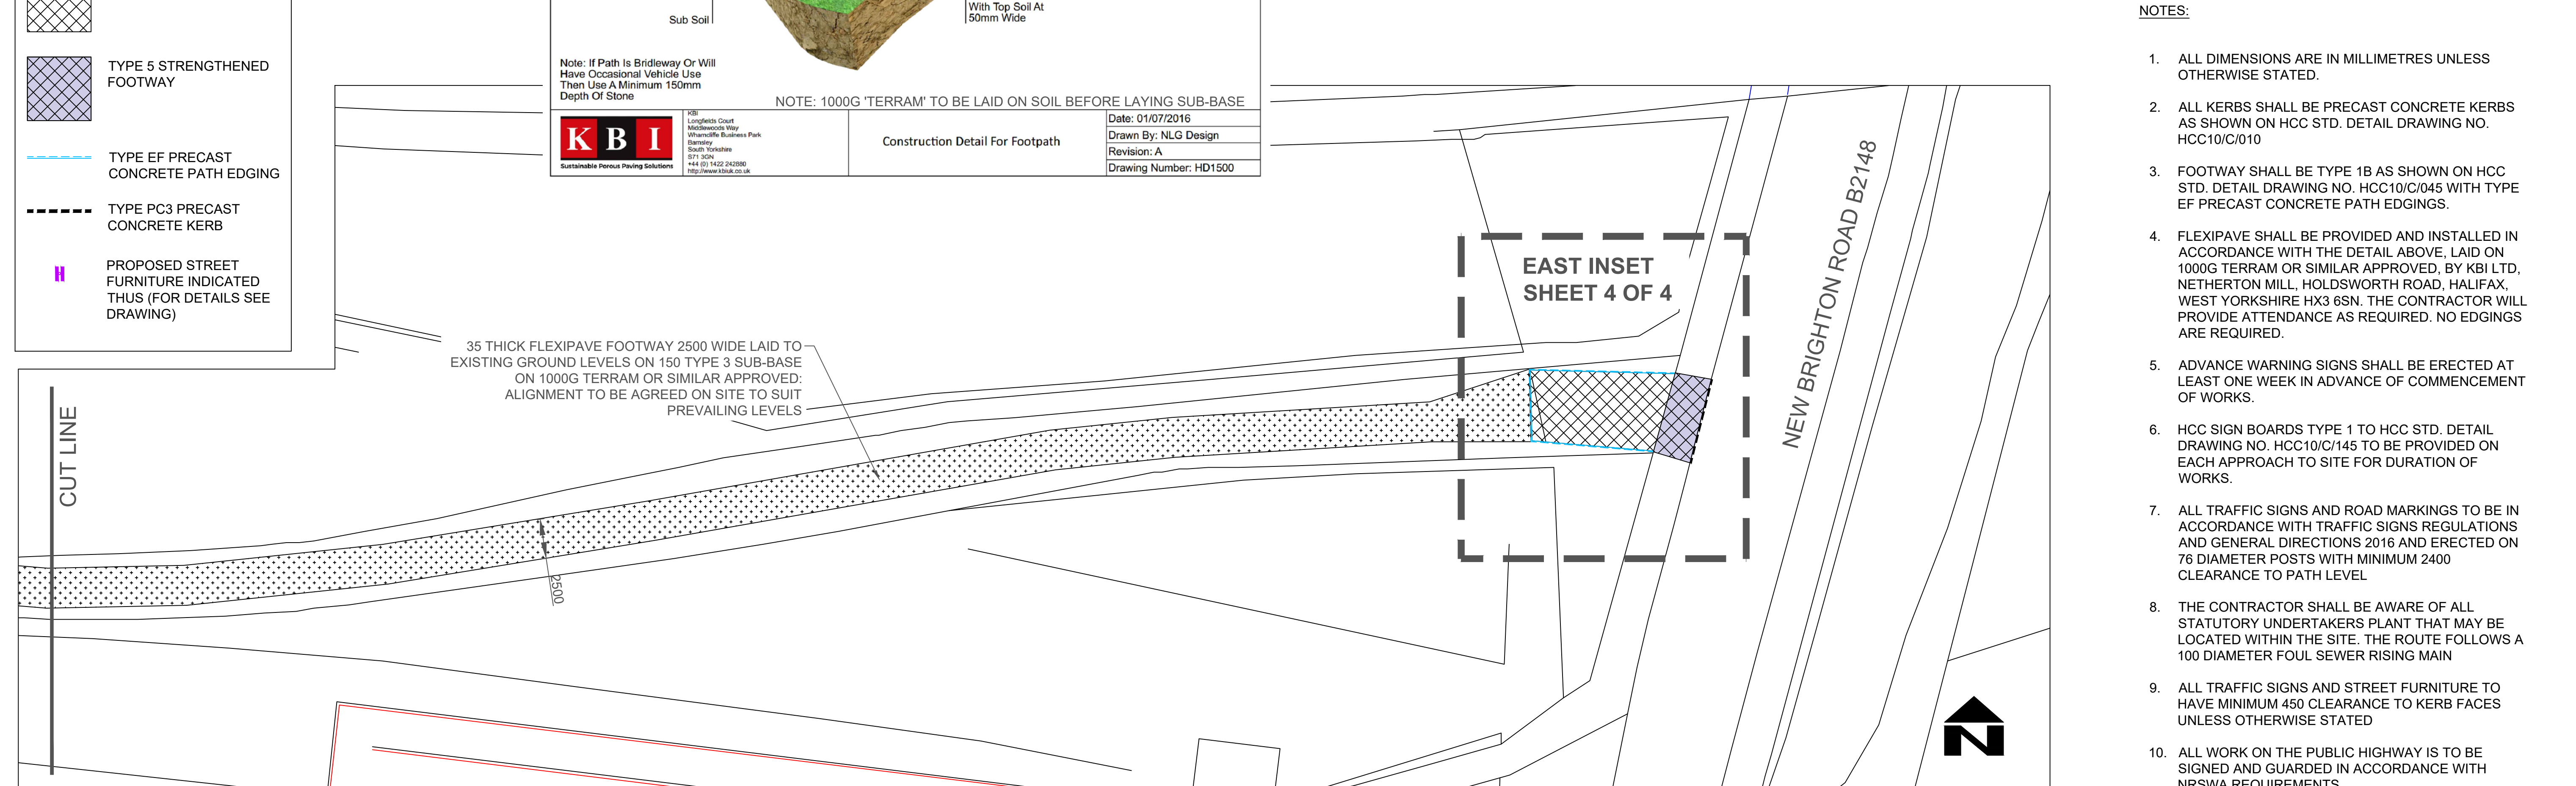

- NOTES:**
1. ALL DIMENSIONS ARE IN MILLIMETRES UNLESS OTHERWISE STATED.
 2. ALL KERBS SHALL BE PRECAST CONCRETE KERBS AS SHOWN ON HCC STD. DETAIL DRAWING NO. HCC10/C/010
 3. FOOTWAY SHALL BE TYPE 1B AS SHOWN ON HCC STD. DETAIL DRAWING NO. HCC10/C/045 WITH TYPE EF PRECAST CONCRETE PATH EDGINGS.
 4. FLEXIPAVE SHALL BE PROVIDED AND INSTALLED IN ACCORDANCE WITH THE DETAIL ABOVE, LAID ON 1000G TERRAM OR SIMILAR APPROVED, BY KBI LTD, NETHERTON MILL, HOLDSWORTH ROAD, HALIFAX, WEST YORKSHIRE HX3 6SN. THE CONTRACTOR WILL PROVIDE ATTENDANCE AS REQUIRED. NO EDGINGS ARE REQUIRED.
 5. ADVANCE WARNING SIGNS SHALL BE ERECTED AT LEAST ONE WEEK IN ADVANCE OF COMMENCEMENT OF WORKS.
 6. HCC SIGN BOARDS TYPE 1 TO HCC STD. DETAIL DRAWING NO. HCC10/C/145 TO BE PROVIDED ON EACH APPROACH TO SITE FOR DURATION OF WORKS.
 7. ALL TRAFFIC SIGNS AND ROAD MARKINGS TO BE IN ACCORDANCE WITH TRAFFIC SIGNS REGULATIONS AND GENERAL DIRECTIONS 2016 AND ERECTED ON 76 DIAMETER POSTS WITH MINIMUM 2400 CLEARANCE TO PATH LEVEL
 8. THE CONTRACTOR SHALL BE AWARE OF ALL STATUTORY UNDERTAKERS PLANT THAT MAY BE LOCATED WITHIN THE SITE. THE ROUTE FOLLOWS A 100 DIAMETER FOUL SEWER RISING MAIN
 9. ALL TRAFFIC SIGNS AND STREET FURNITURE TO HAVE MINIMUM 450 CLEARANCE TO KERB FACES UNLESS OTHERWISE STATED
 10. ALL WORK ON THE PUBLIC HIGHWAY IS TO BE SIGNED AND GUARDED IN ACCORDANCE WITH NRSWA REQUIREMENTS
 11. FIELD GATE TO BE '3M 6 BAR GALVANISED METAL' AS MANUFACTURED BY JACKSON FENCING LTD 0800 408 2234 OR SIMILAR APPROVED

FILE LOCATION: J:\HBC\Corporate data\Community Group\Development and Technical Services\ACAD\Emsworth Feasibility Studies\Study.dwg

						 Hampshire County Council						 Havant BOROUGH COUNCIL Environment & Neighbourhood Quality						DESIGNER SM		SCHEME EMSWORTH CYCLES AND CROSSINGS		DRAWING TITLE INTERBRIDGES LINK CONSTRUCTION			
B	FOR TENDER					17.01.2019	SM	DW	AC		Public Service Plaza Civic Centre Road Havant. Hants. PO9 2AX Telephone: (023) 9247 4174 Email: customer.services@havant.gov.uk Internet: www.havant.gov.uk						CAD	DW	JOB No. CMS2646	SCALE @ A1 1:200	DATE 17.01.19	SHEET NUMBER 3 OF 4	CAD PLOT: 10/03/2016 10:15:58	DRAWING NUMBER 2014-07/648	REV B
A	MINOR REVISIONS					01.05.2018	SM	DW	AC								APPROVED AC	AC							
REV	AMENDMENTS					DATE	CAD	CHKD	APPD																