



Block Plan

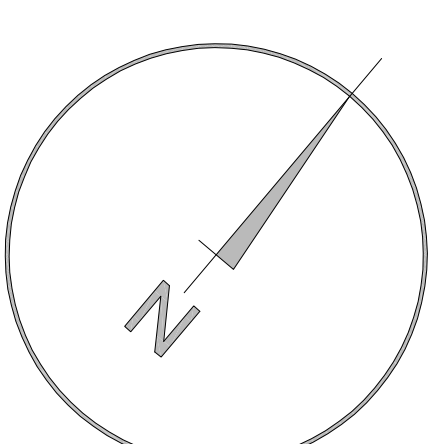

HAMBLEDON ROAD

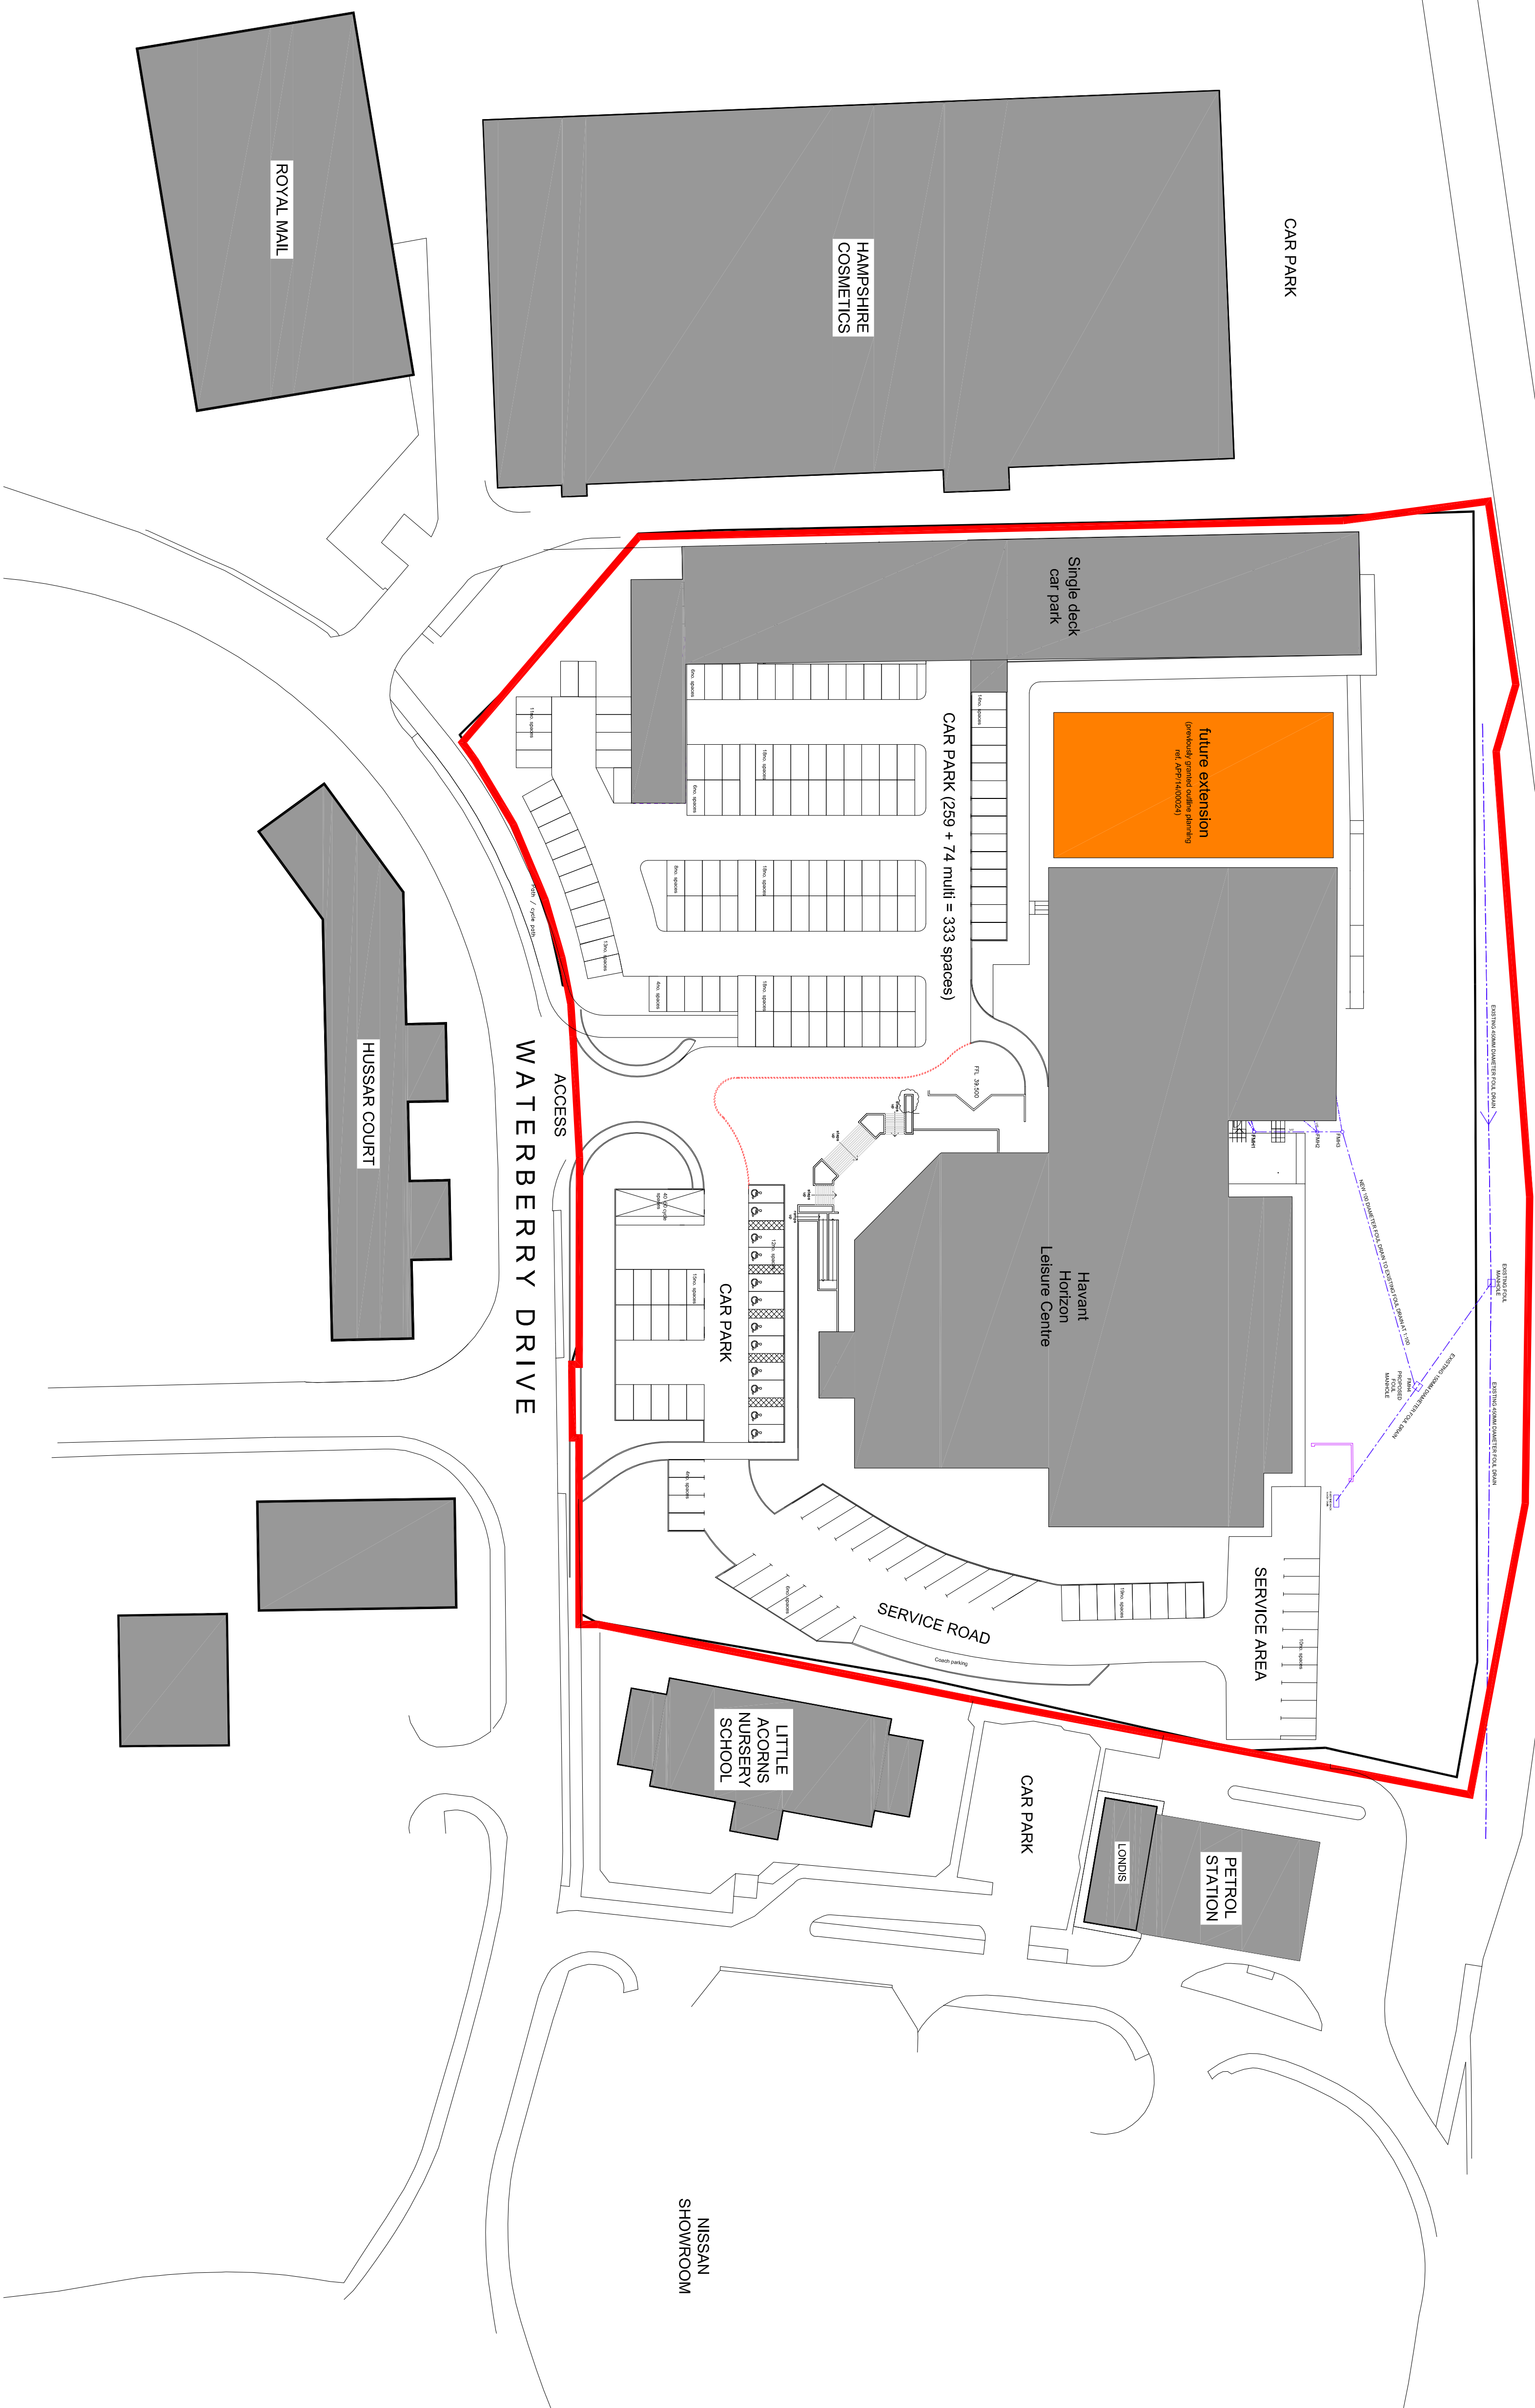

note:

This drawing is the copyright of the **pdp architecture llp** and must not be reproduced in whole or part or used for the execution of works without their permission.

all dimensions to be checked on site prior to commencement of construction works and the architect notified of any discrepancy.

figured dimensions are to be used in preference to scaled dimensions.

no deviation from this drawing will be permitted without prior consent of the architect.

all drawings are perceived subject to a full measured and structural survey of the buildings and site.

any structural work is subject to the appointment of a structural engineer to confirm and agree the structural proposals.

os pmpm/16/ma no. 1/000204/43.


health & safety:
exceptional risks involving specific methods of construction or
exceptional maintenance issues;

NO SIGNIFICANT RISK

scale width 50 mm @ a1 - 25 mm @ a3			
revision	notes	date	drawn/checked
A	Cycle path removed	15.05.17	IR HM

client
**Horizon Leisure
Centres**

PLANNING

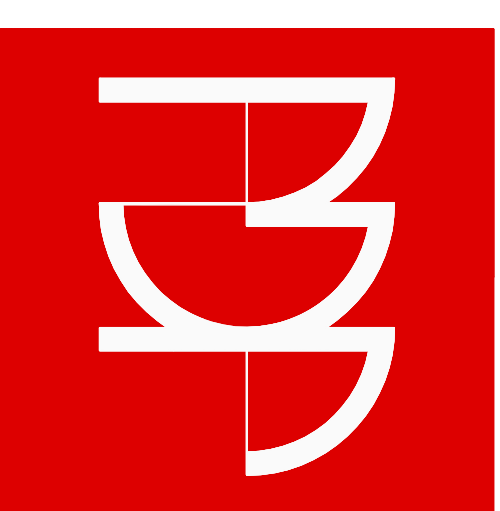

pdp architecture llp
 chartered architects town planning
 interior design consultants
 2 beechworth road havant
 hamshire po9 1ax
 tel 023 9248 1100
 fax 023 9247 5050
 email pdp@pdp-architects.co.uk
www.pdp-architects.co.uk

project
Waterlooville Leisure

Centre

Gym Extension

Block Plan

DIAMI

date	status
------	--------

a1 scale	a3 scale

1:500	1:1000	28016-PD101
-------	--------	-------------