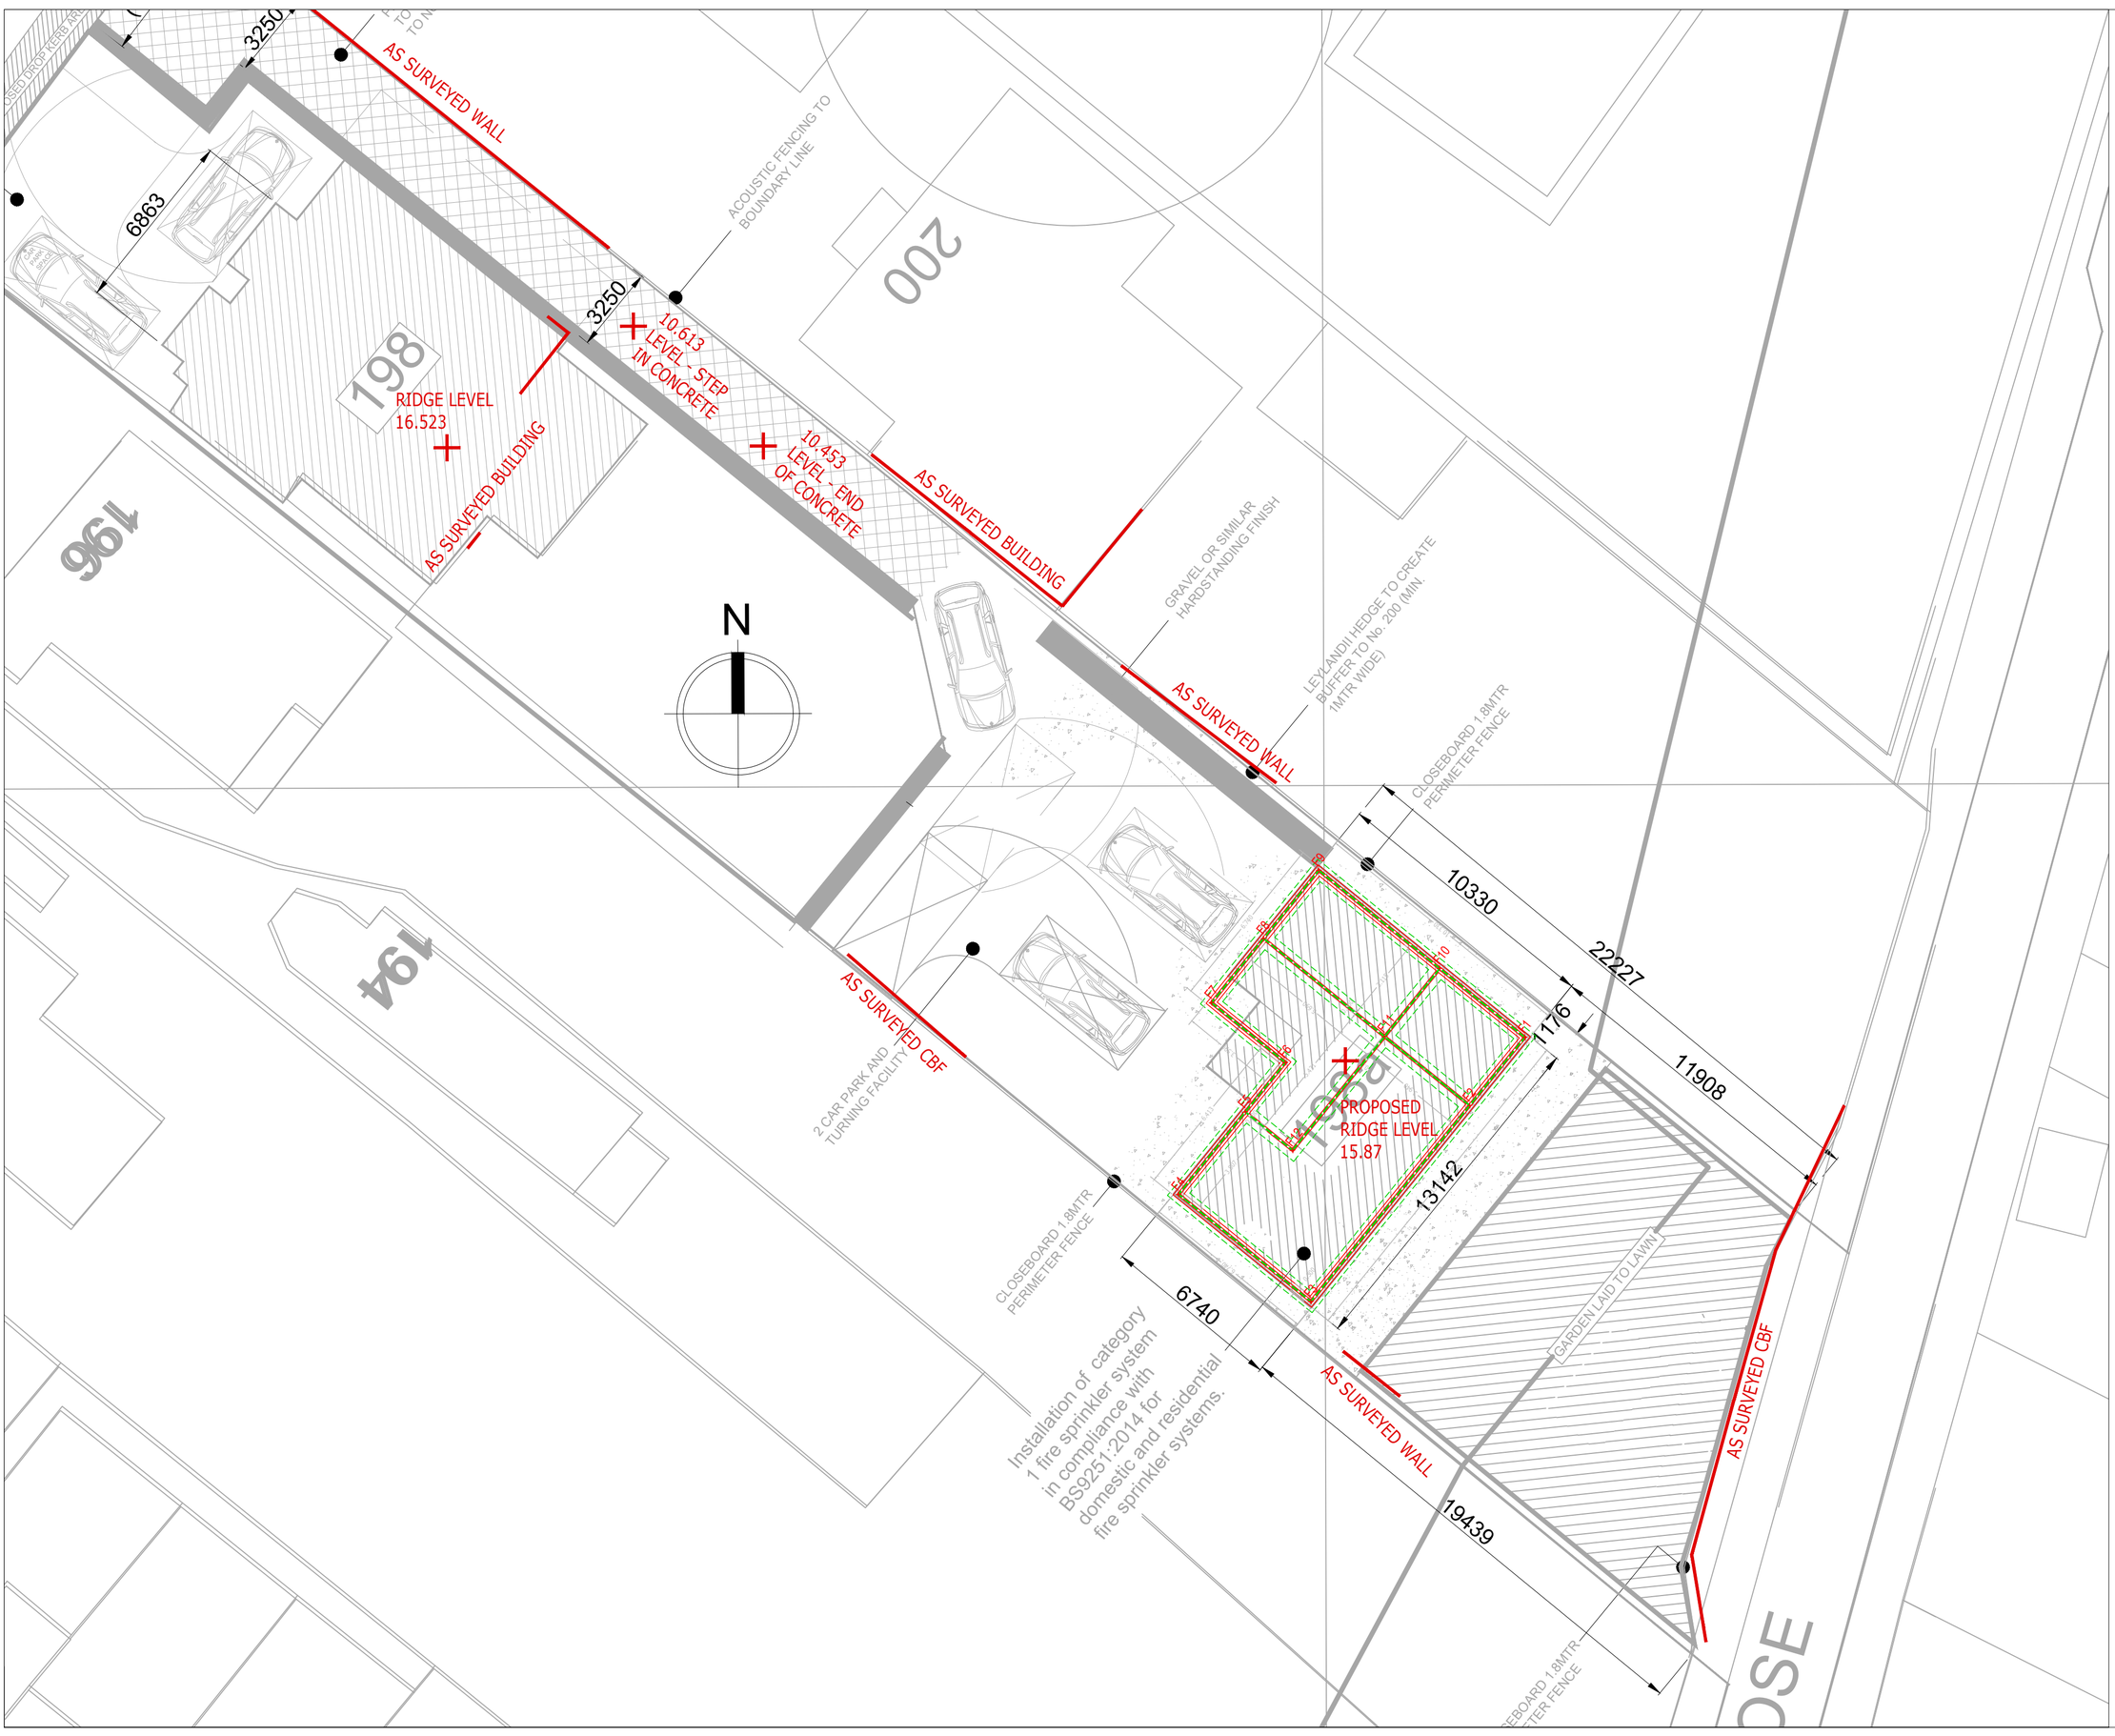

Note:
Proposed ridge level is as per Section "A-A" on Architect Drawing Duff01A Rev.B

All levels are relative to a proposed Finished Floor Level for 198a of 10.00m

Reference Drawings:
Architect Drawing Duff01A 1of2 Rev.F

Revisions

Baypoint surveys

Land Surveys
Site Setting Out
3D Laser Scanning
Measured Building Surveys

Baypoint Surveys Ltd, 82 Castle Lane West, Bournemouth, BH9 3JU
T 01202 511503 M 07770 386996
E info@baypoint.co.uk W www.baypoint.co.uk

THE SURVEY ASSOCIATION

project

198a London Road
Waterlooville
PO7 7AN

client

Construction Southern

drawing title

Ridge Levels

Copyright 2016 ©

scale	NTS	paper size	A2
drawn by	JJF	checked by SPB	date 15.05.19
grid			Arbitary
datum			Arbitary
drawing number	2857-QA-1	revision	