
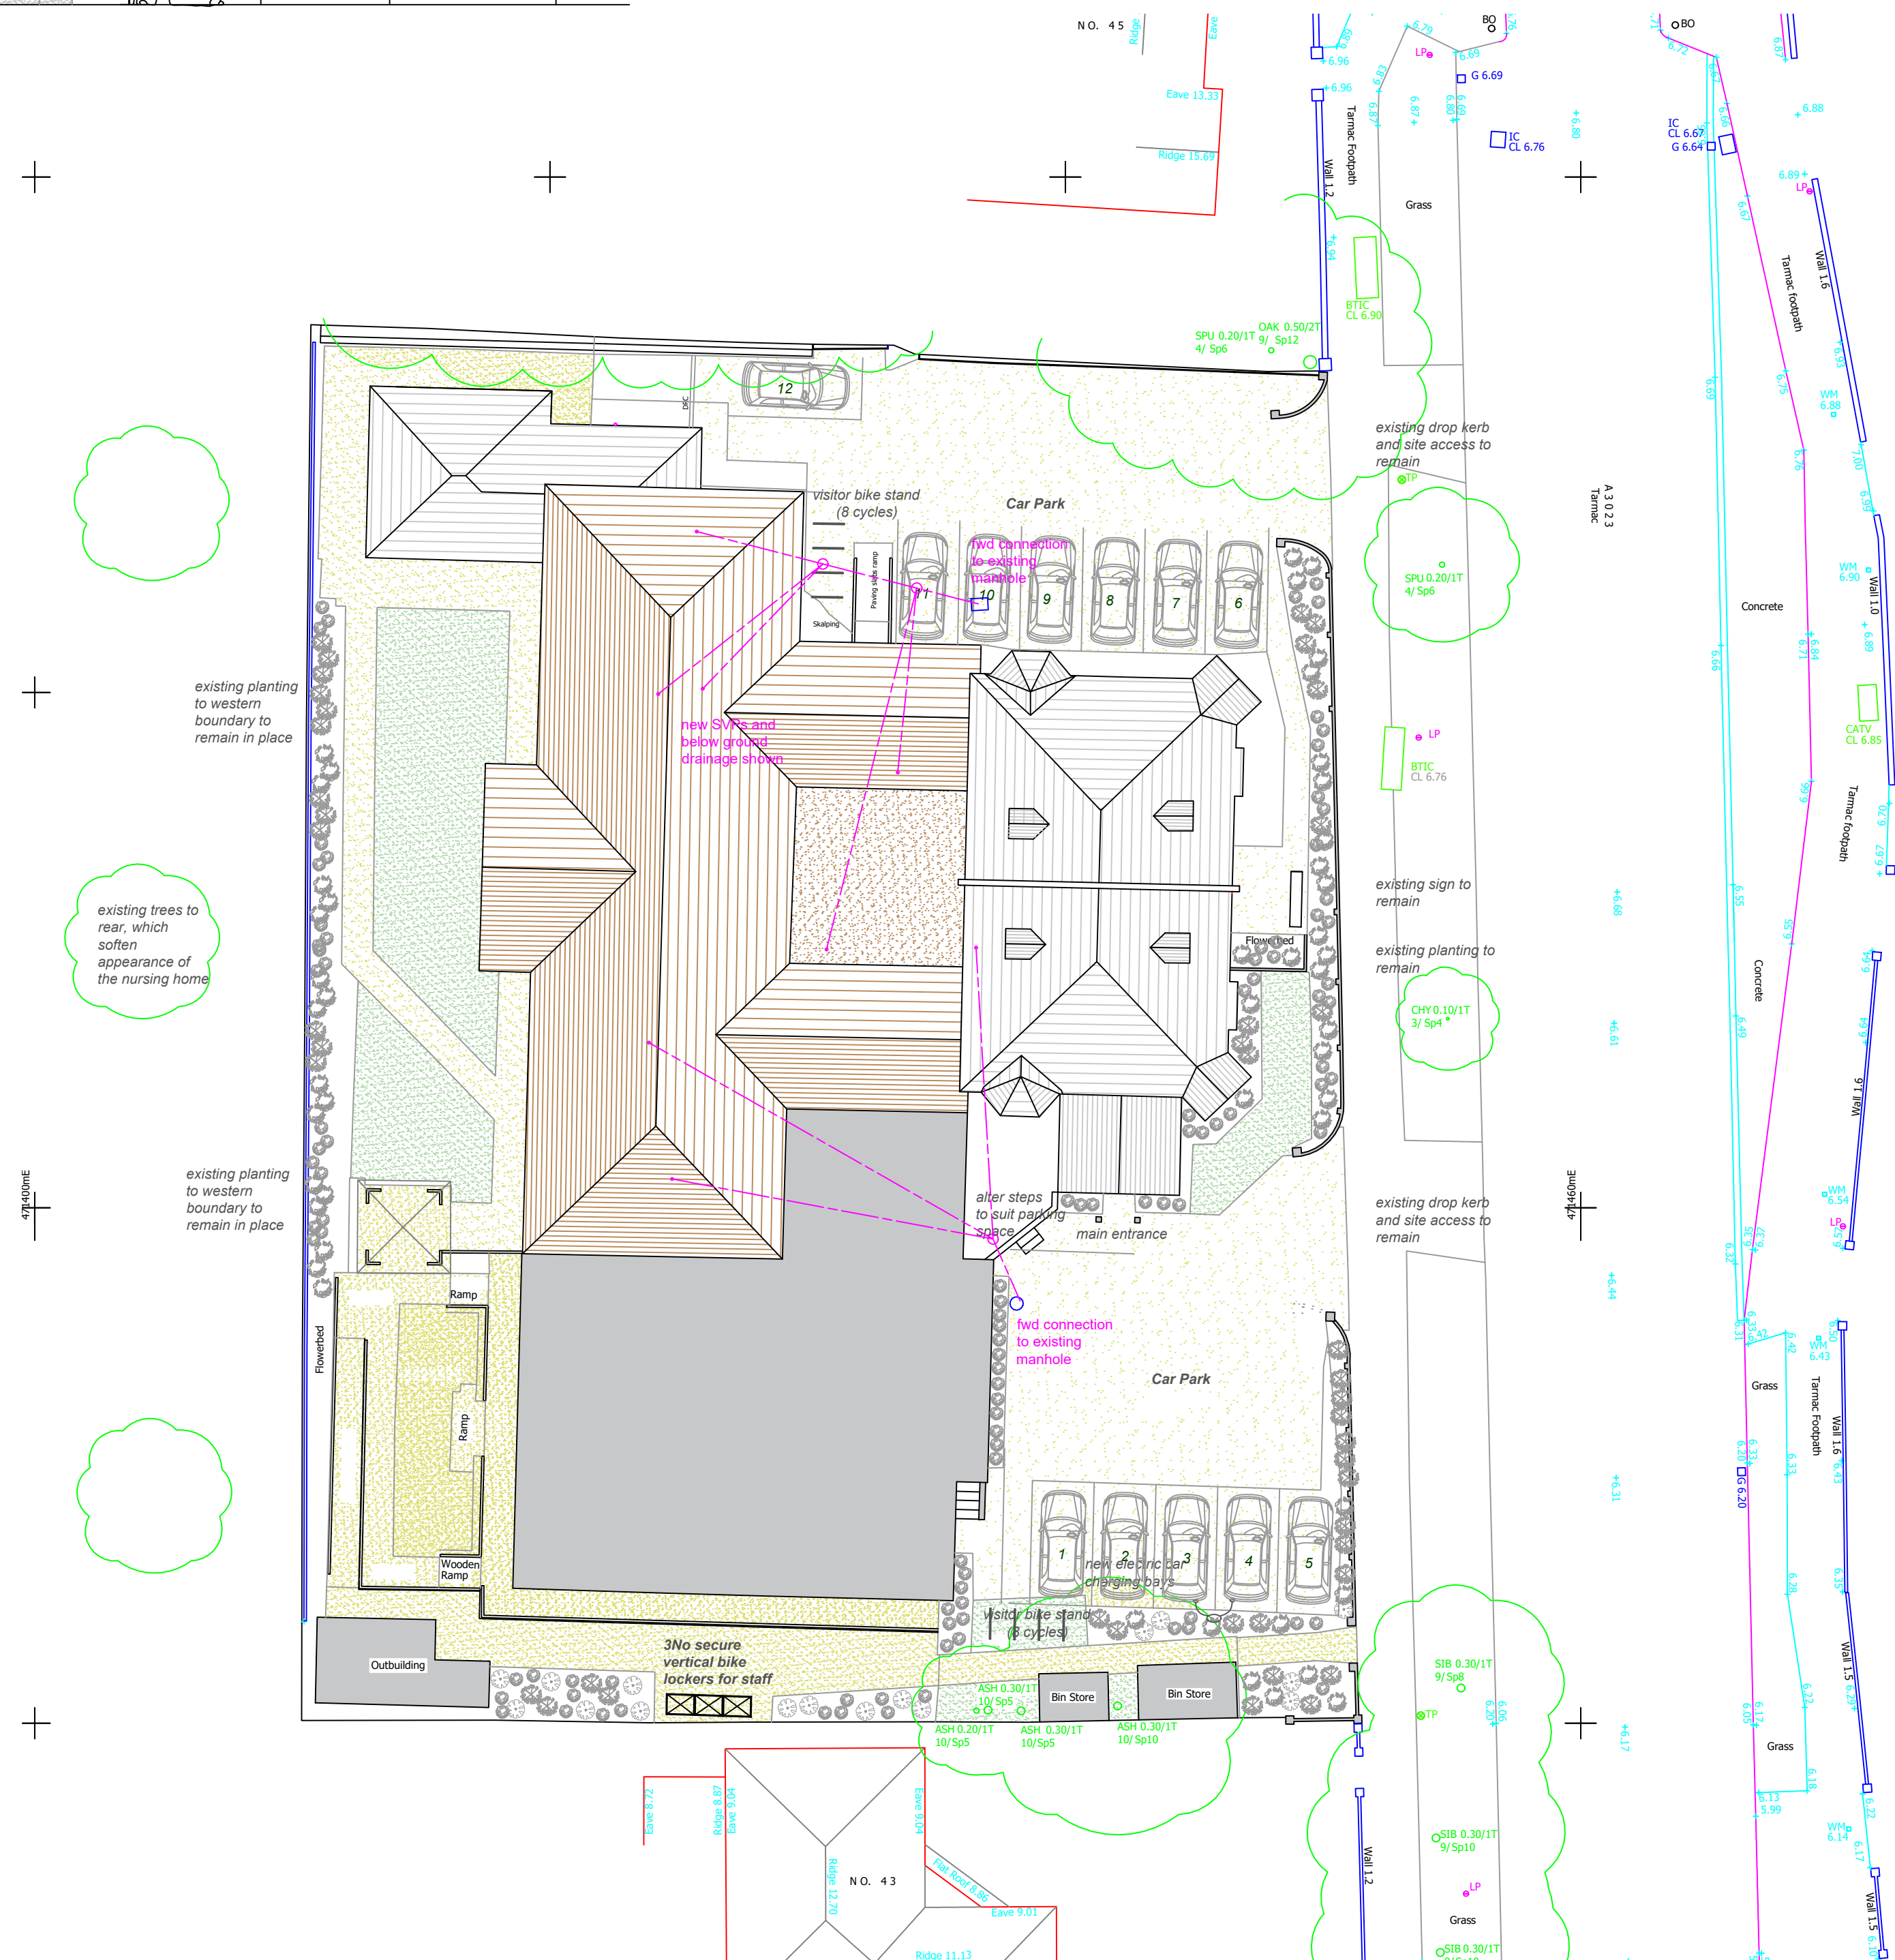
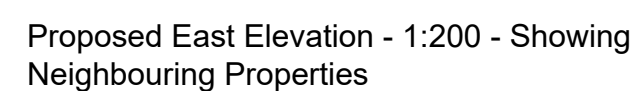


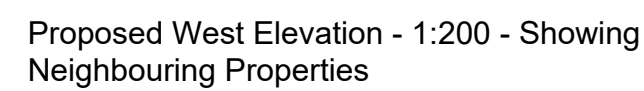

All drainage layouts shown on the plans are indicative only. The client must appoint a drainage survey and tracing company to ascertain the exact layout, depth and condition of the existing drainage prior to the commencement of any building works.

07796124247
paul@pmgltd.uk.com
pmgltd.uk.com