


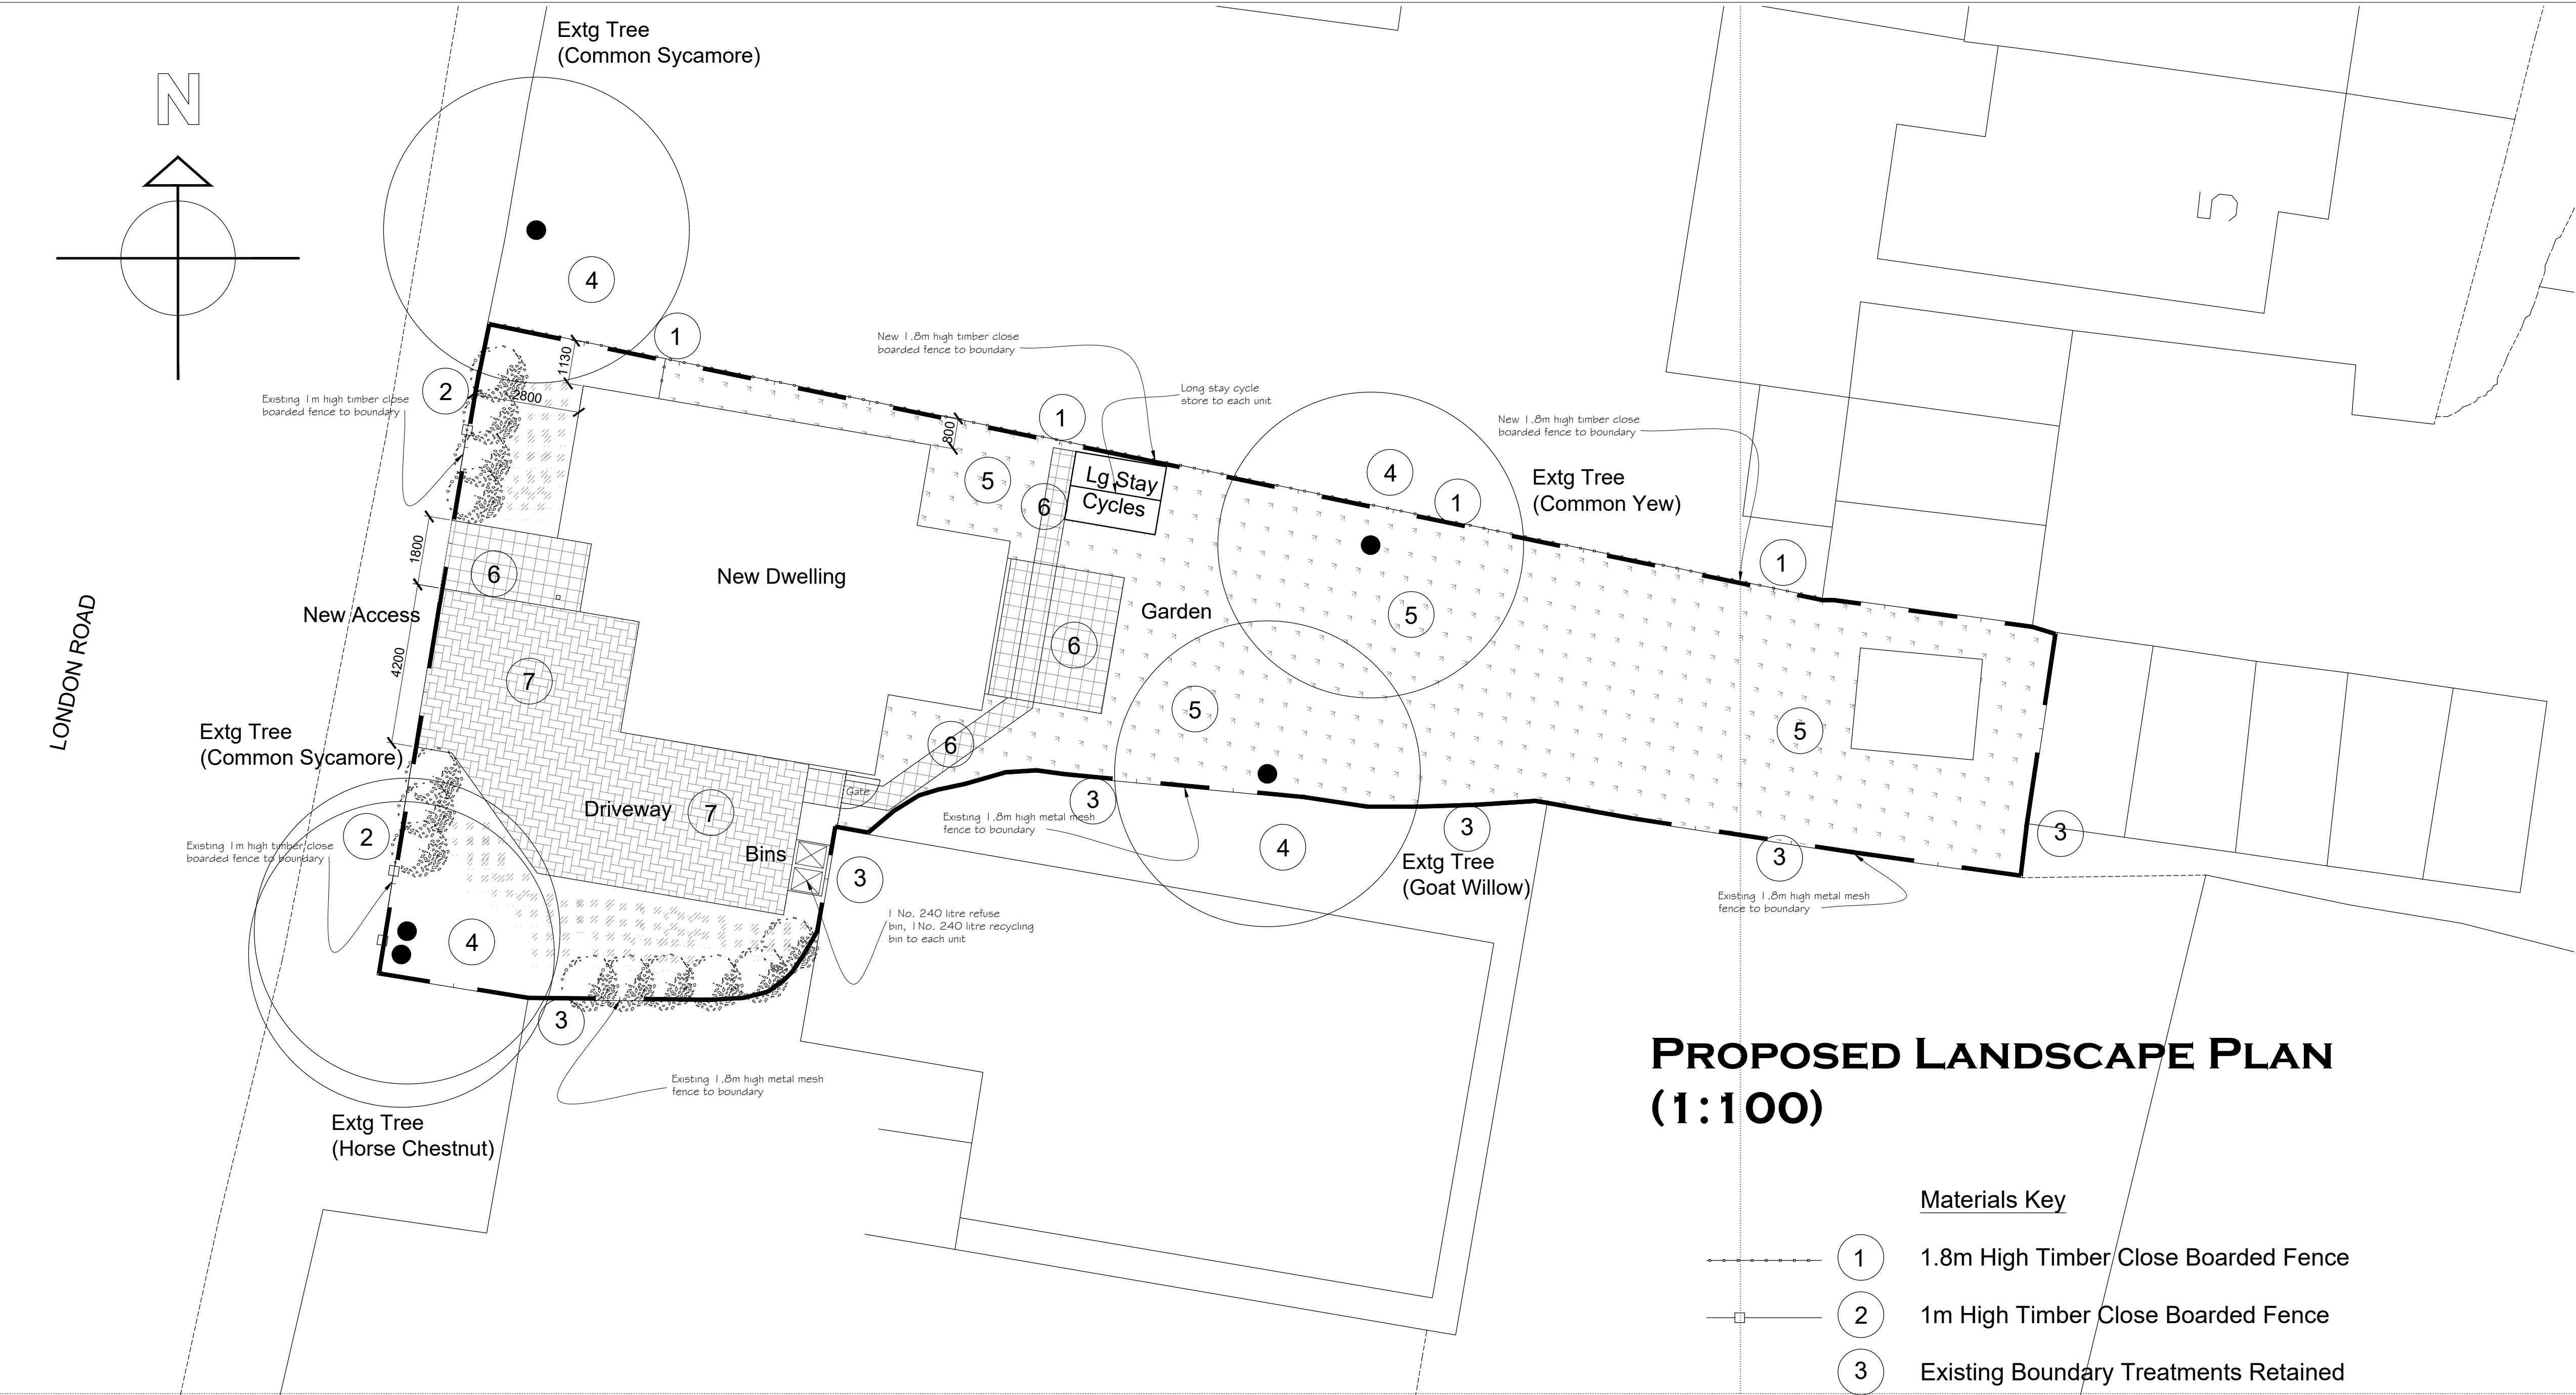

Notes

THIS DRAWING IS THE COPYRIGHT OF VIVID DESIGN STUDIO LTD AND MUST NOT BE COPIED, ALTERED OR REPRODUCED IN ANY WAY NEITHER PASSED TO A THIRD PARTY WITHOUT THEIR WRITTEN PERMISSION.

DIMENSIONS TO BE CHECKED ON SITE BEFORE COMMENCING WORK AND ANY DISCREPANCIES SHALL BE REPORTED TO THE DESIGNER. FIGURED DIMENSIONS MUST BE TAKEN IN PREFERENCE TO SCALED DIMENSIONS.

Rev:-	Description:-	Date:-	Chkd by:-

PROPOSED LANDSCAPE PLAN
(1:100)

Materials Key

- 1

2

3

4

5

6

7

8

9
- 1.8m High Timber Close Boarded Fence

1m High Timber Close Boarded Fence

Existing Boundary Treatments Retained

Existing Trees and Hedges Retained

Lawn Areas

Concrete Slabs (Dark Grey)

Block Paviors (Light Grey)

New Native Hedging (staggered rows 3 per linear metre)

New Native Planting Areas (20% of each species tandom planted @ 4No. per sqm)

Component
Hard Landscape Areas
Hard Surfacing

Operation

Frequency pa (x = operation as required)

Yr1	Yr2	Yr3	Yr4	Yr5
41	41	41	41	41
2	2	2	2	2
20	20	20	20	20
20	20	20	20	20
x	x	x	x	x
x	x	x	x	x
-	1	-	1	-
x	x	x	x	x
1	1	1	1	1

Sweeping and Cleaning
Weed Control
Gullies
Litter Pick
Leaf Clearance
Snow Clearance/Rocksalt
White Lining
Repairs
Walls and Fences

Name	Form	Size/Height (cm girth/metres high)	Condition	Density
Native Planting Mix				
<i>Acer campestre</i>	Transplant	40-60cm	br	2/m2
<i>Crataegus monogyna</i>	Transplant	40-60cm	br	2/m2
<i>Prunus spinosa</i>	Transplant	40-60cm	br	2/m2
<i>Rosa canina</i>	Transplant	40-60cm	br	2/m2
<i>Viburnum opulus</i>	Transplant	40-60cm	br	2/m2
<i>Quercus robur</i>	Transplant	40-60cm	br	2/m2
Native Hedge Mix				
<i>Crataegus monogyna</i>	Transplant	120-150cm	br	2/m2
<i>Prunus spinosa</i>	Transplant	120-150cm	br	2/m2



The Barn, Calcot Mount Business Park, Calcot Lane,
Curdridge, Southampton, Hampshire, SO32 2BN
Tel: 01489 786670
Email: info@vividdesignstudio.co.uk
Website: www.vividdesignstudio.co.uk

Project:-			
Proposed New Dwelling Land Adjacent to 108 London Road Waterlooville			
Title:-			
Proposed Landscape Plan			
Client:-			
Moor Construction Ltd			
Scale:-			
1:100 (@A1)			
Drawn By:-		Checked By:-	
PJD			
Date:-		Date:-	
29/07/19			
Job.No:-		Drg.No:-	
190042		106	