


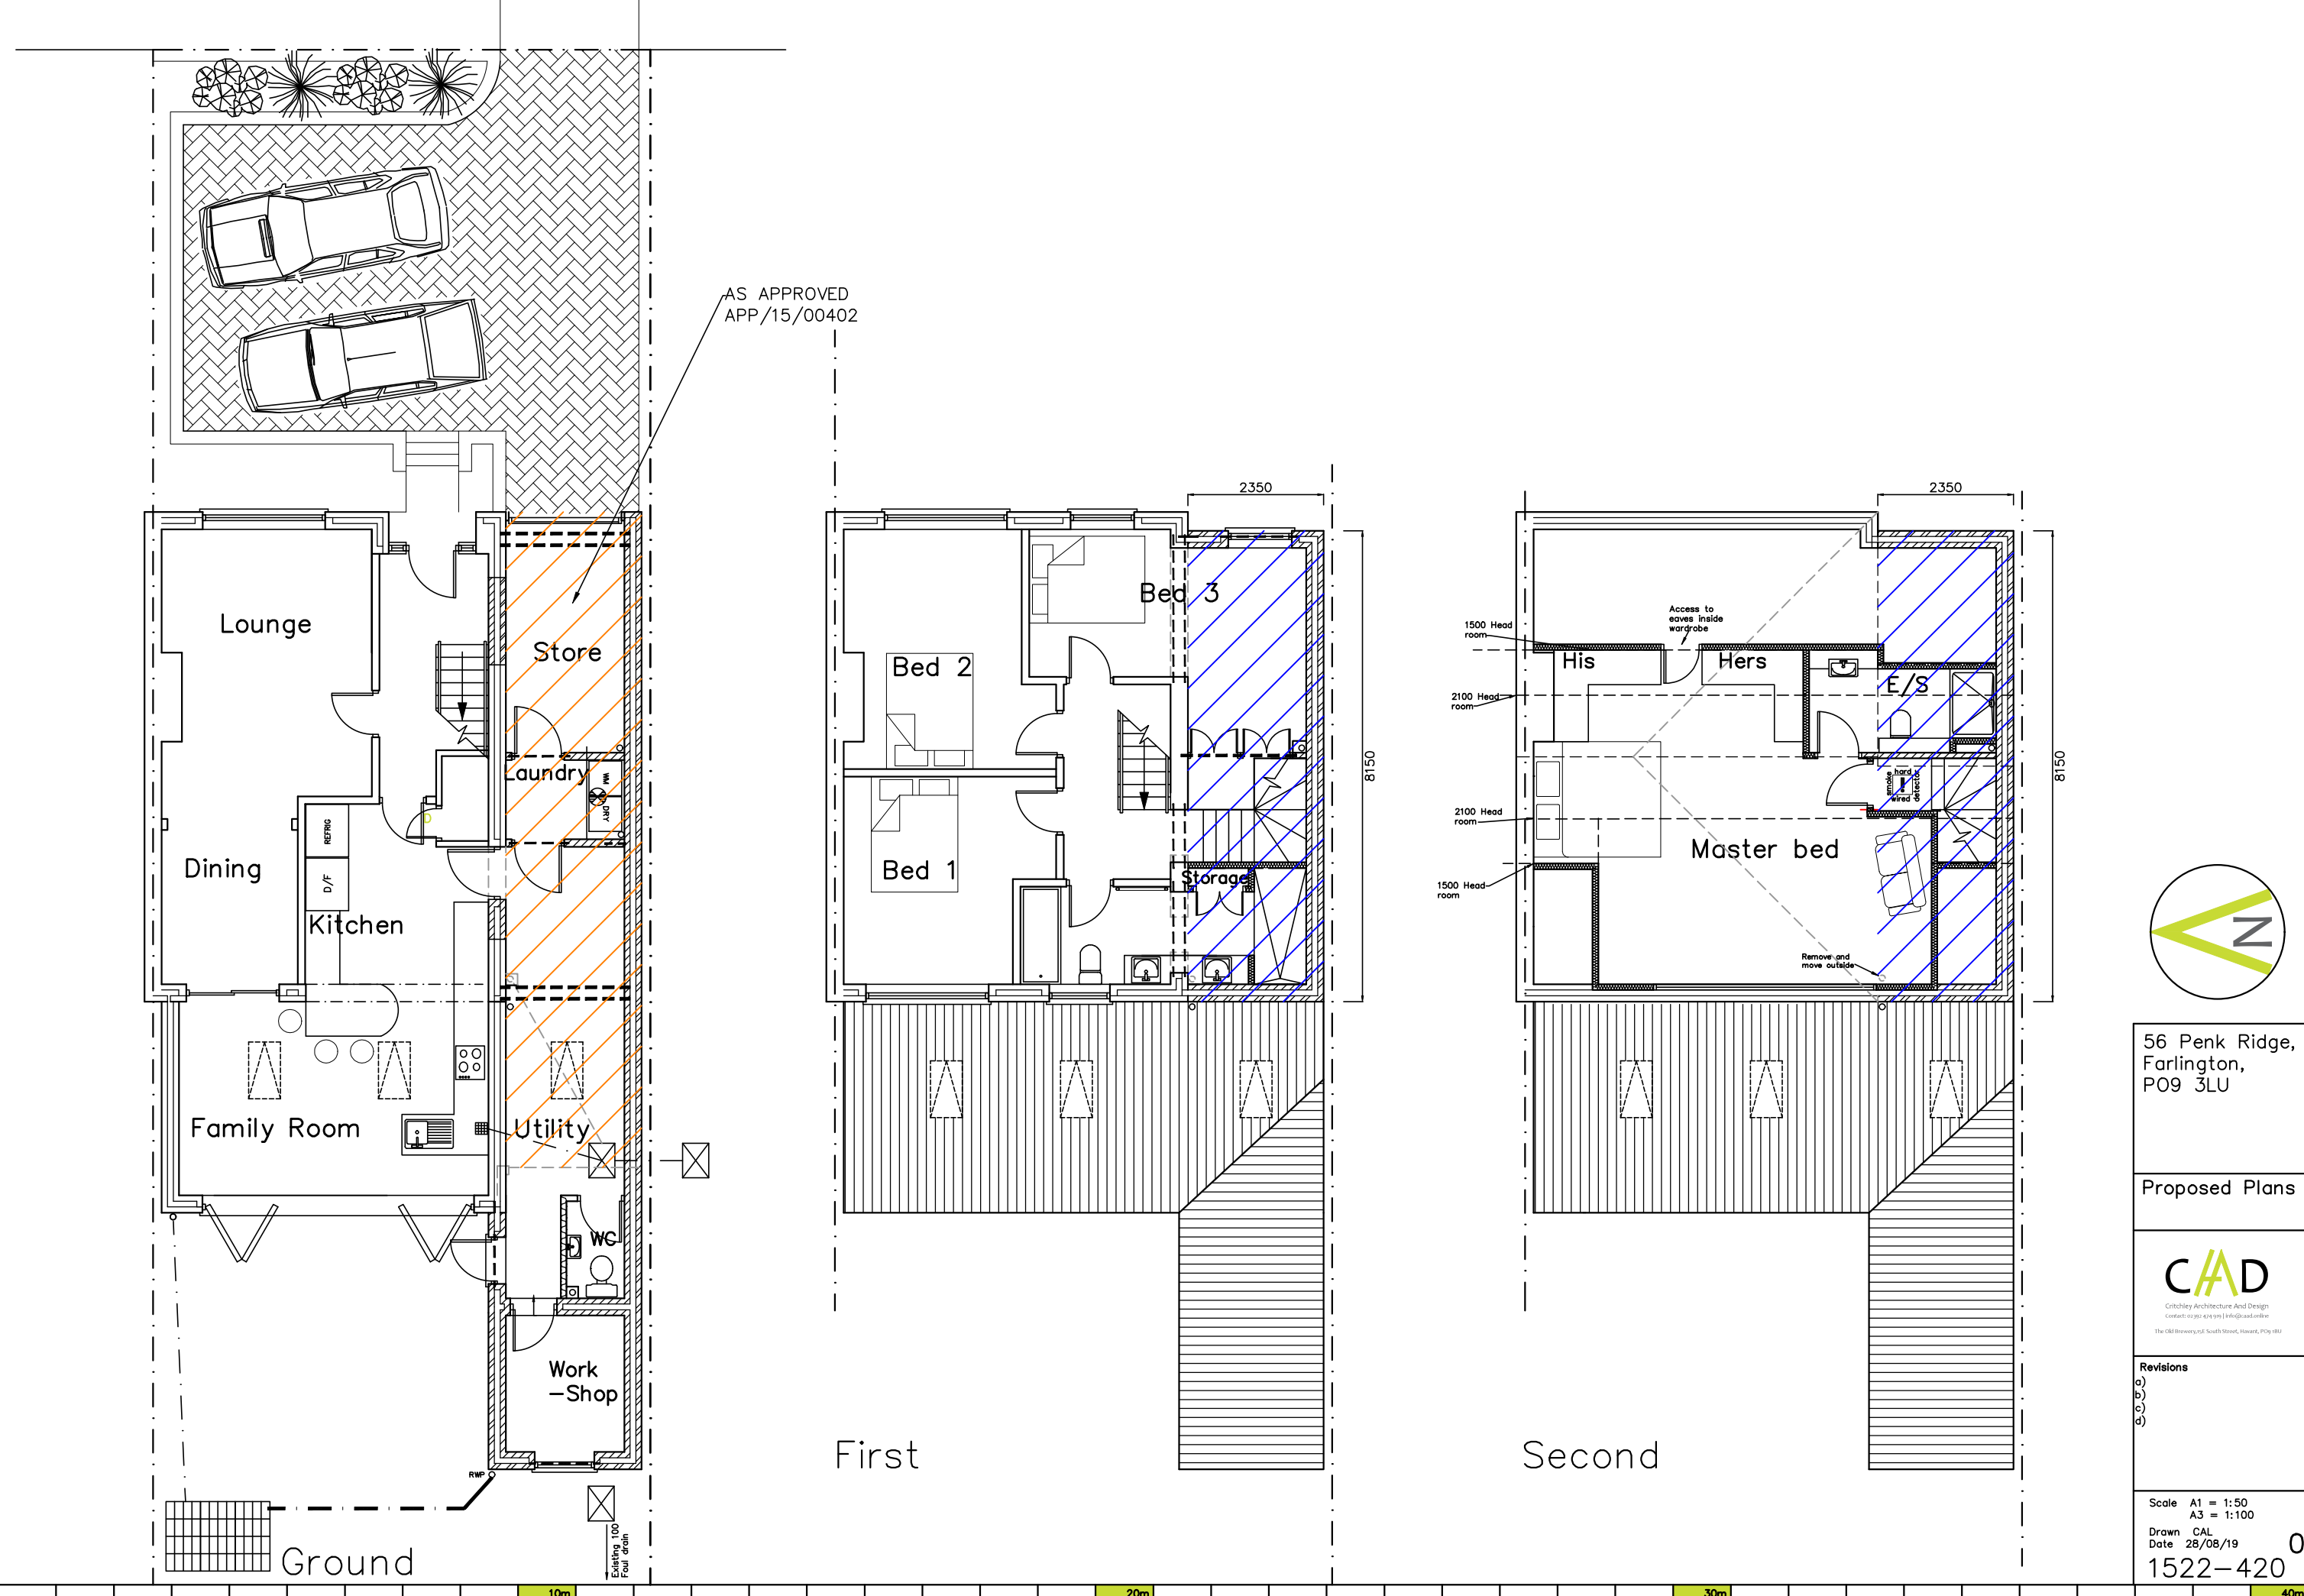

56 Penk Ridge,
Farlington,
PO9 3LU

Proposed Plans



Revisions
a)
b)
c)
d)

Scale A1 = 1:50
A3 = 1:100
Drawn CAL
Date 28/08/19
1522-420