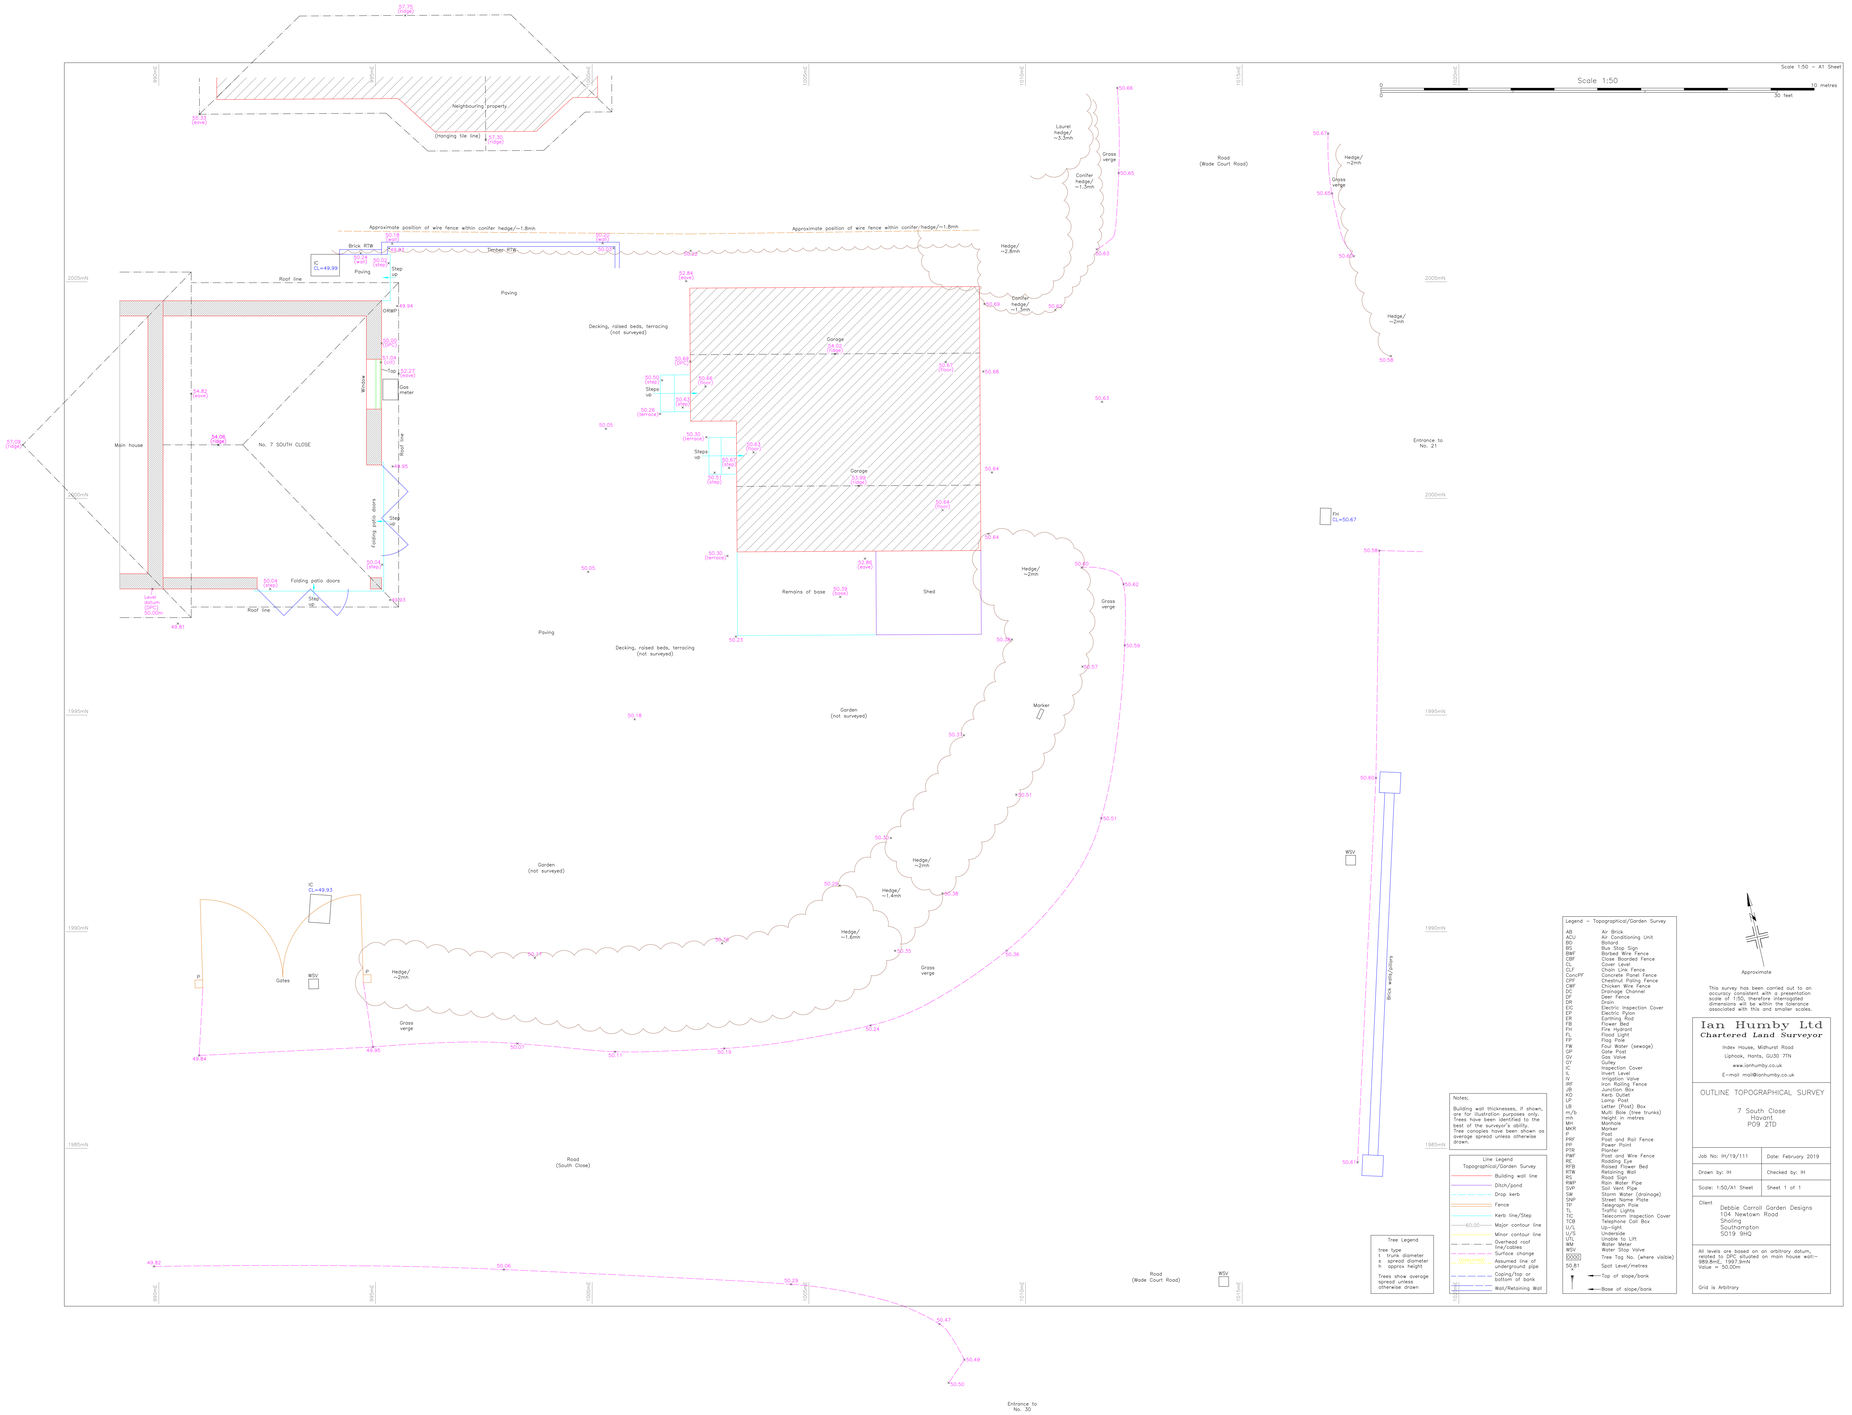

Notes:

Building wall thicknesses, if shown, are for illustration purposes only. Trees have been identified to the best of the surveyor's ability. Tree canopies have been shown as average spread unless otherwise shown.

Line Legend
Topographical/Garden Survey

- Building wall line
- Ditch/pond
- Drop kerb
- Fence
- Kerb line/Step
- 60.00 Major contour line
- Minor contour line
- Overhead roof line/cables
- Surface change
- Assumed line of underground pipe
- Coping/top or bottom of bank
- Wall/Retaining Wall

Tree Legend

tree type
d. approx diameter
s. spread diameter
h. approx height

Trees show average spread unless otherwise drawn

Legend – Topographical/Garden Survey

AB	Air Brick
ACU	Air Conditioning Unit
BO	Bollard
BS	Boundary Sign
BWF	Barbed Wire Fence
CBF	Close Boarded Fence
CL	Cover Level
CF	Chain Link Fence
ConcFF	Concrete Post Fence
CPF	Chestnut Paling Fence
CWF	Chicken Wire Fence
DC	Drainage Channel
DF	Deer Fence
DR	Drain
EC	Electric Inspection Cover
EP	Electric Pylon
FB	Flower Bed
FB	Flower Bed
FH	Fire Hydrant
FL	Flood Light
FP	Flag Pole
GAP	Gate Post (sewage)
GP	Gate Post
GV	Gas Valve
GY	Gulley
IC	Inspection Cover
IL	Invert Level
IV	Irrigation Valve
IRF	Iron Railing Fence
JB	Junction Box
KF	Kerb Face
LP	Lamp Post
LB	Letter (Post) Box
m/b	Multi Bole (tree trunks)
mh	Height in metres
MH	Manhole
MKR	Marker Post
P	Post
PBF	Post and Rail Fence
PF	Picket Fence
PTB	Planter
PWF	Post and Wire Fence
RE	Rodding Eye
RFB	Raised Flower Bed
RW	Retaining Wall
RS	Road Sign
RWP	Rain Water Pipe
SVP	Soil Vent Pipe
SW	Storm Water (drainage)
TP	Telegraph Pole/Mate
TP	Telegraph Pole
TL	Traffic Lights
TCI	Telecomm Inspection Cover
TCB	Telephone Call Box
UC	Under Cut
U/S	Underside
UTL	Unable to Lift
WM	Water Meter
WSV	Water Stop Valve
0000	Tree Tag No. (where visible)
50.81	Spot Level/metres
	Top of slope/bank
	Base of slope/bank

Approximate

This survey has been carried out to an accuracy consistent with a presentation scale of 1:50, therefore interrogated measurements may be taken at scale associated with this and smaller scales.

Ian Humby Ltd
Chartered Land Surveyor
Index House, Midhurst Road
Liphook, Hants, GU30 7TN
www.ianhumby.co.uk
E-mail: mail@ianhumby.co.uk

OUTLINE TOPOGRAPHICAL SURVEY

7 South Close
Hayant
PO9 2TD

Job No: IH/19/111	Date: February 2019
Drawn by: IH	Checked by: IH
Scale: 1:50/A1 Sheet	Sheet 1 of 1

Client
Debbie Carroll Garden Designs
104 Newtown Road
Shalina
Southampton
SO19 8HQ

All levels are based on an arbitrary datum, assumed TBM established on main house wall– BM3.8mE, 1997.8mN
Value = 50.00m

Grid is Arbitrary