




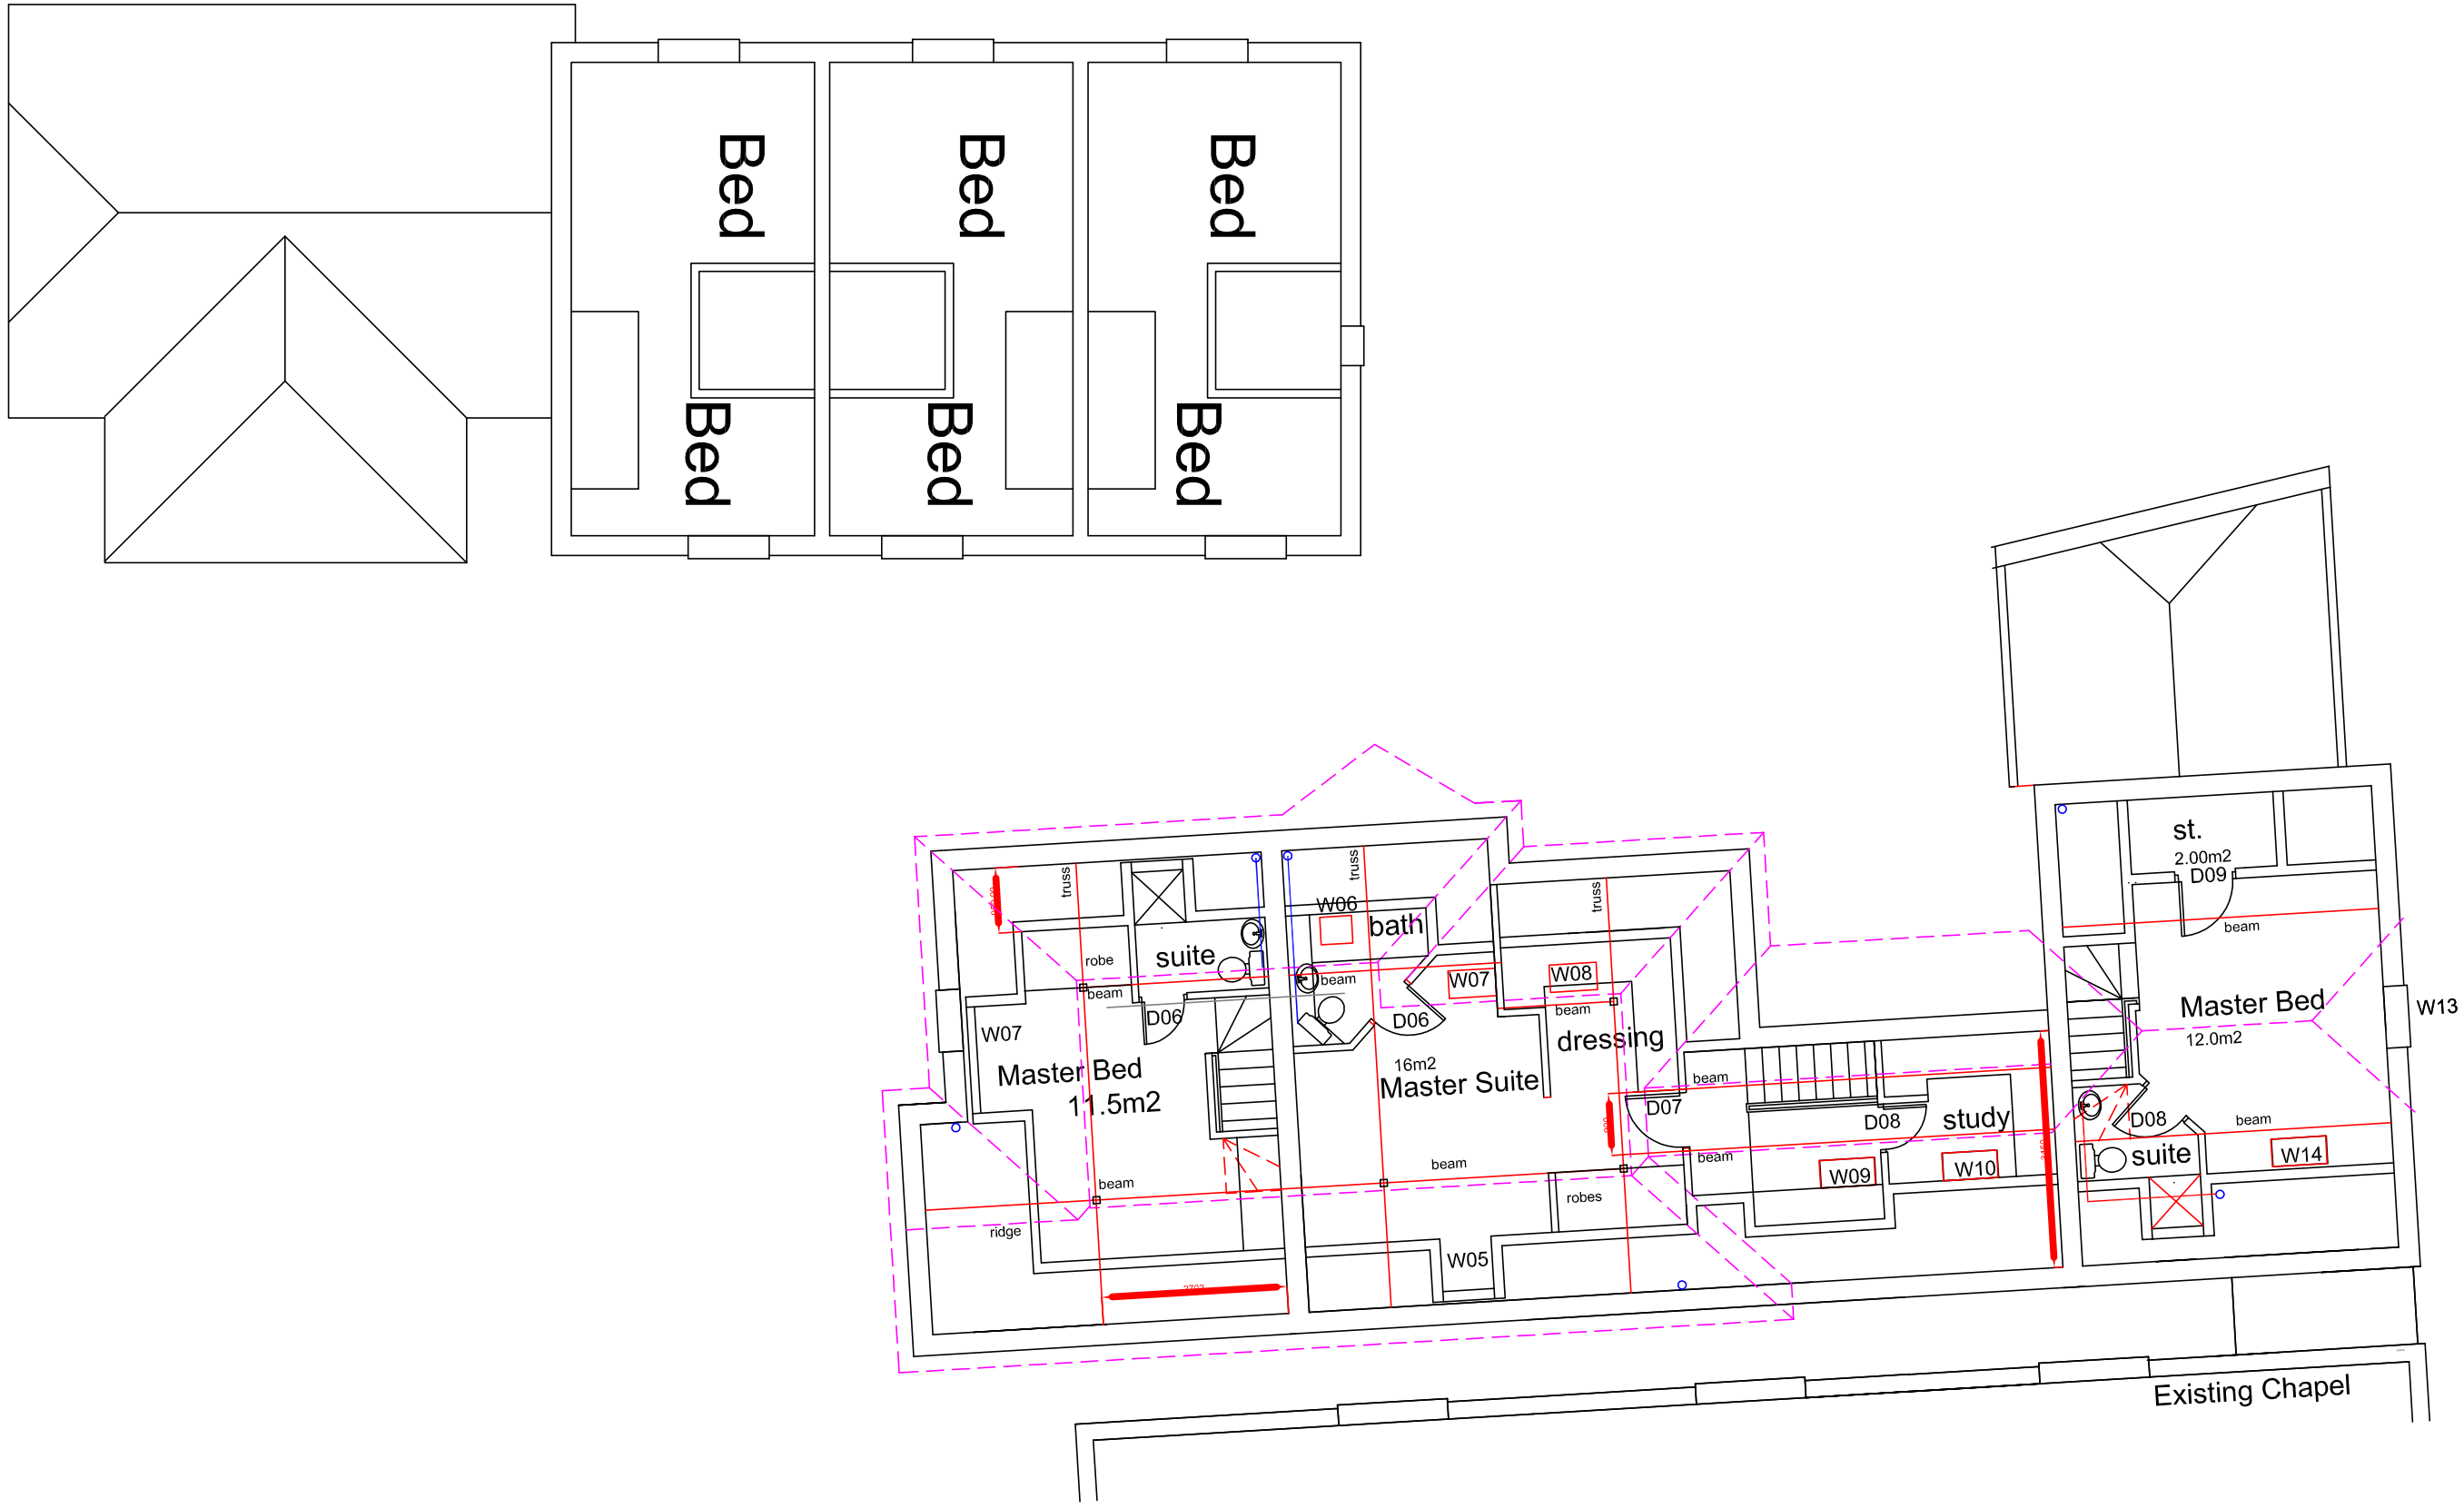

Second Floor

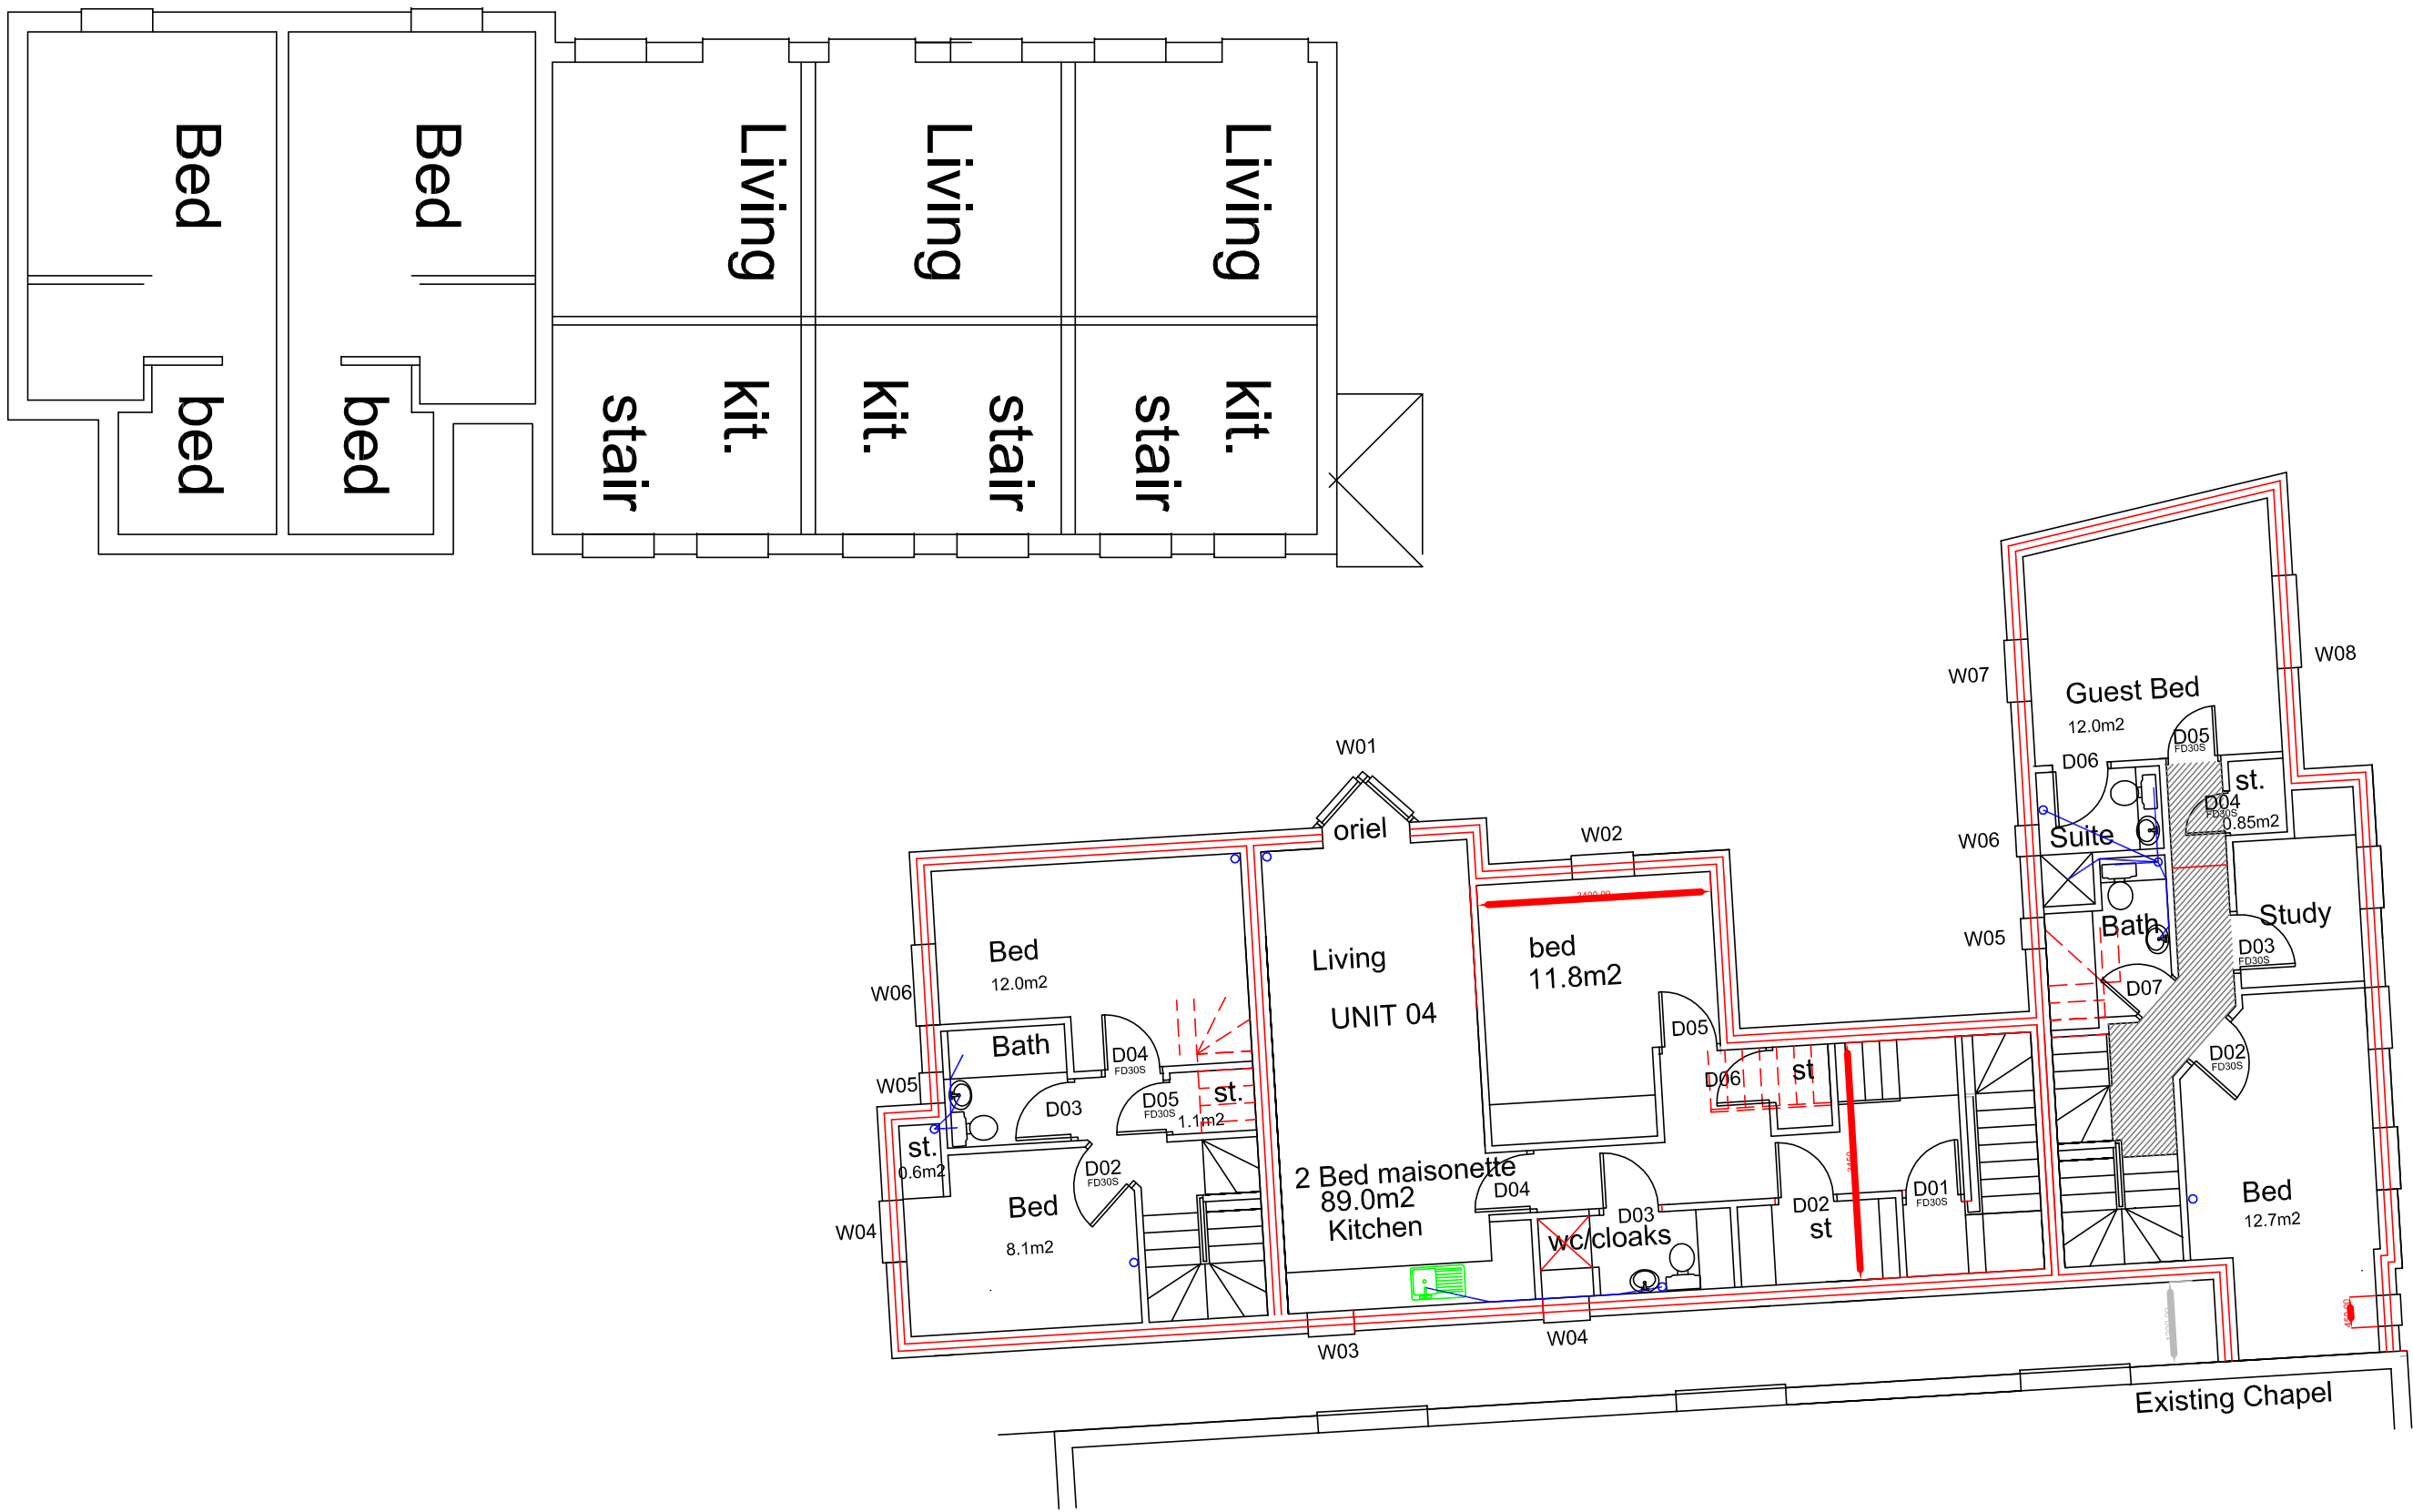

First Floor

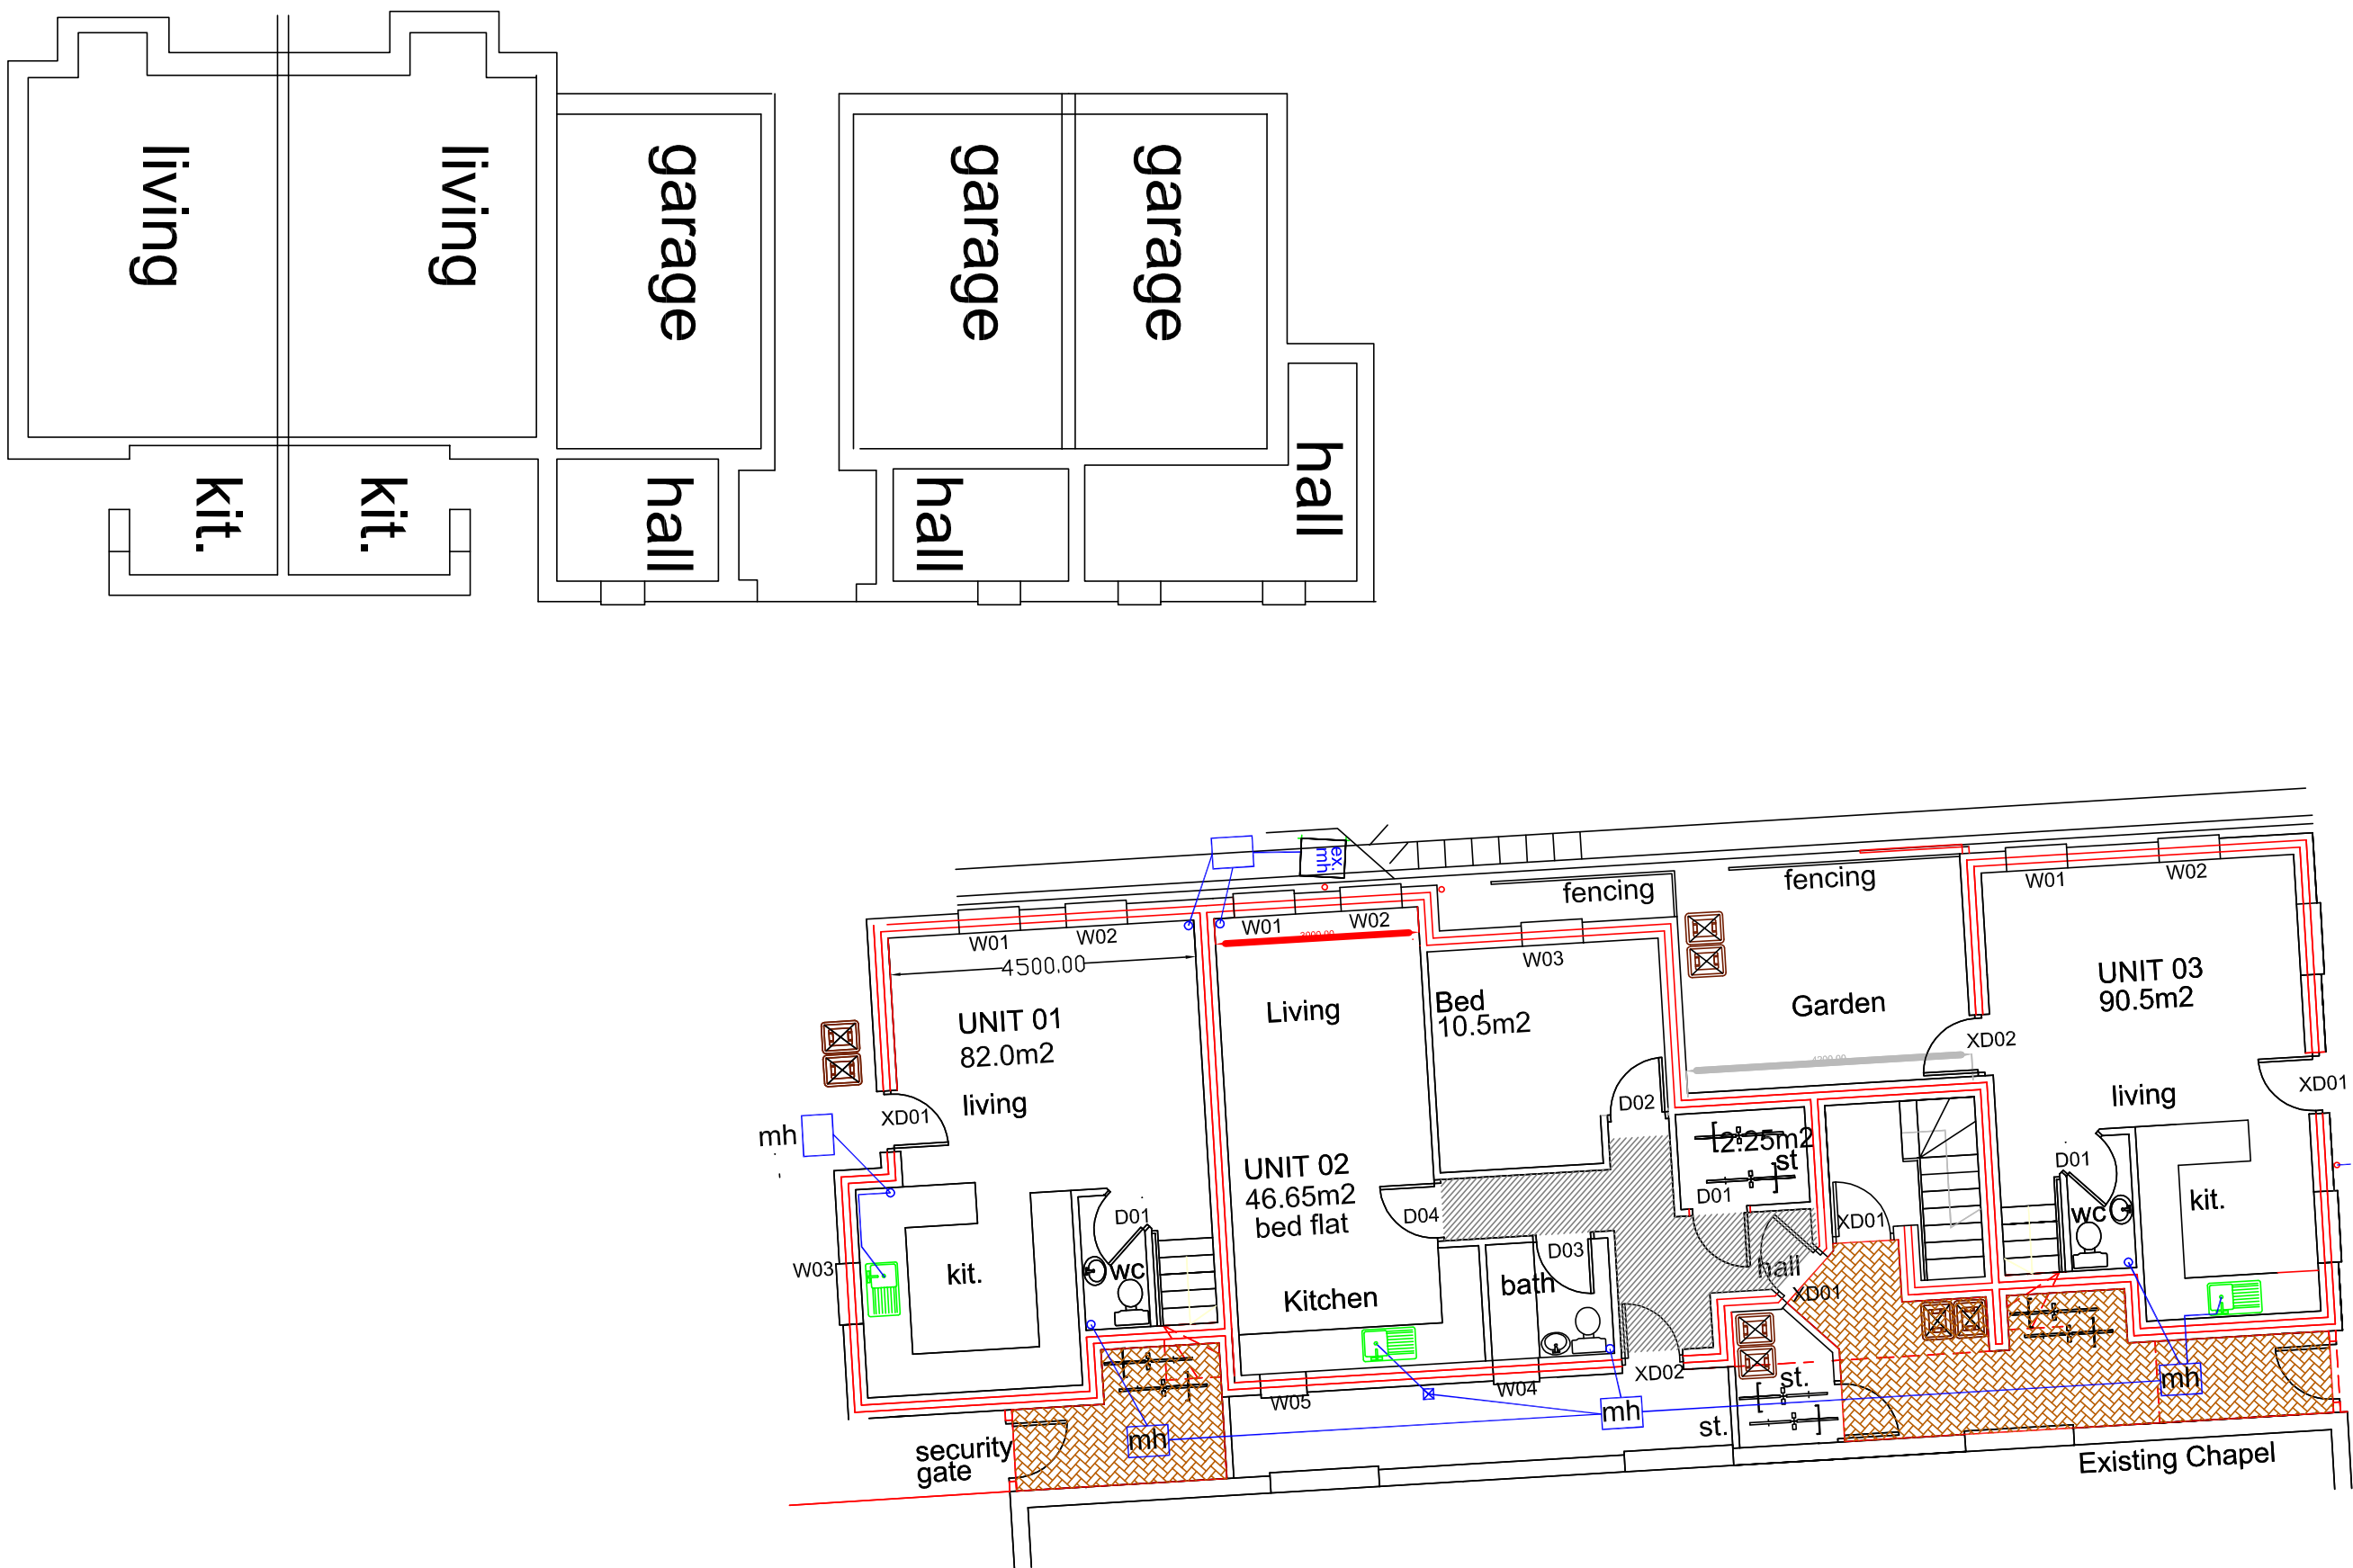

Ground Floor