


1. this drawing is the copyright of PH Design and is not to be reproduced without consent.
2. the contractor is to check all dimensions and levels before site works commence and/or preparation of workshop drawings.

revision	date	amendment
A	1.11.19	MINOR DESIGN REVISIONS

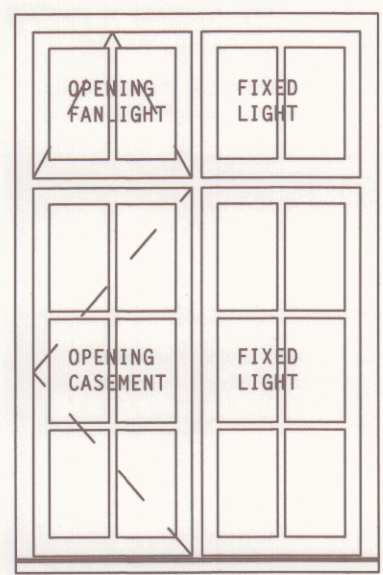


WINDOW 1


WINDOWS WITH TIMBER GLAZING BARS
12 DOUBLE GLAZED UNITS

window elevations


SCALE 1:20

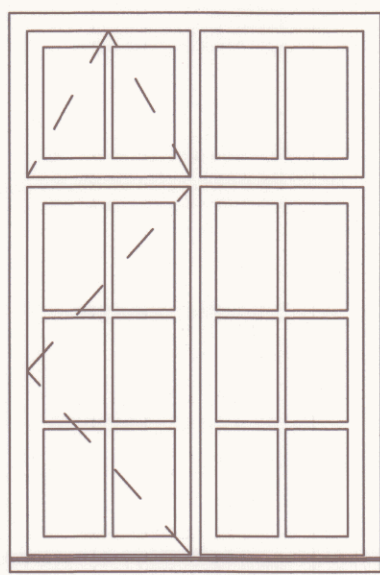


WINDOW 2

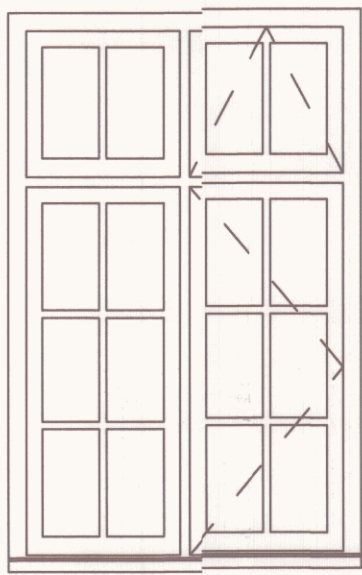


WINDOW 3

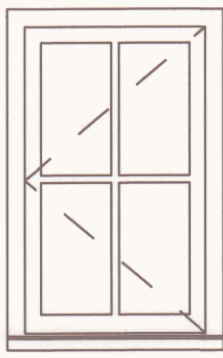


WINDOW 4

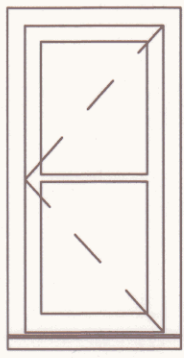


WINDOW 5

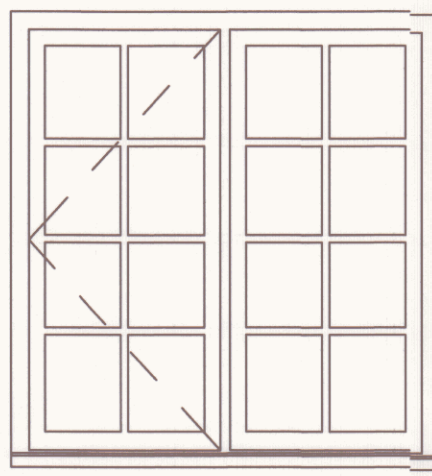


WINDOW 6

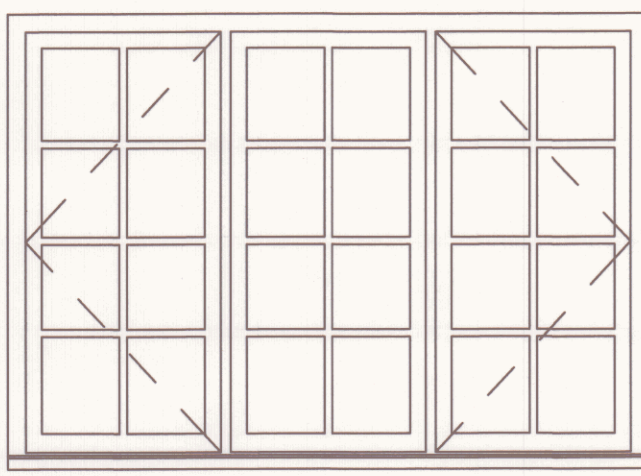


WINDOW 7

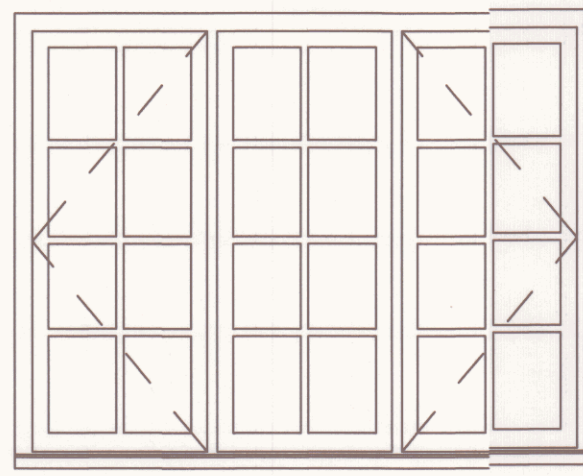

WINDOW 8

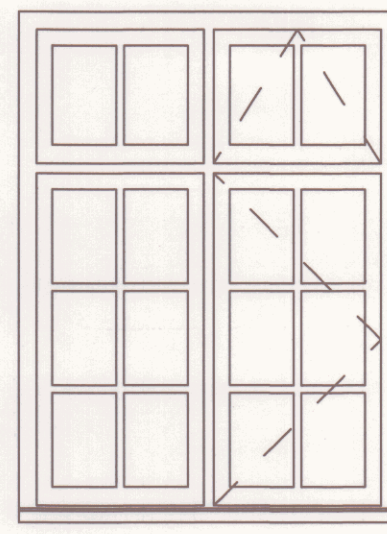


WINDOW 9

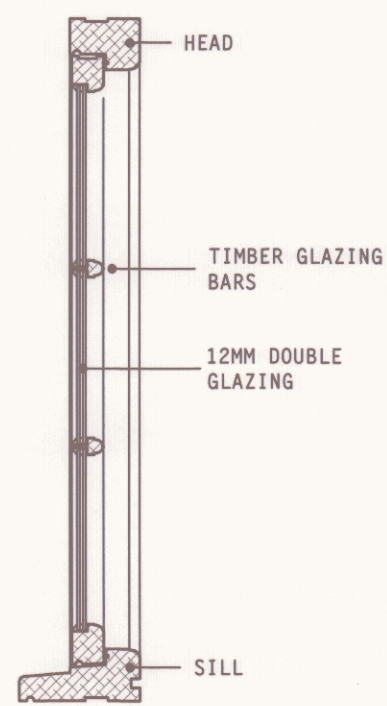


typical window
vert section


SCALE 1:10
PAINTED TIMBER JOINERY

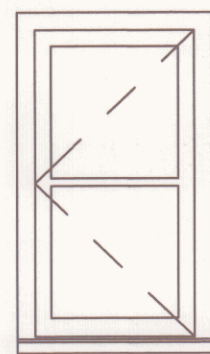

WINDOW 10

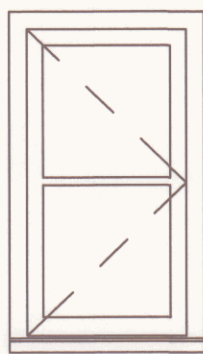


WINDOW 11

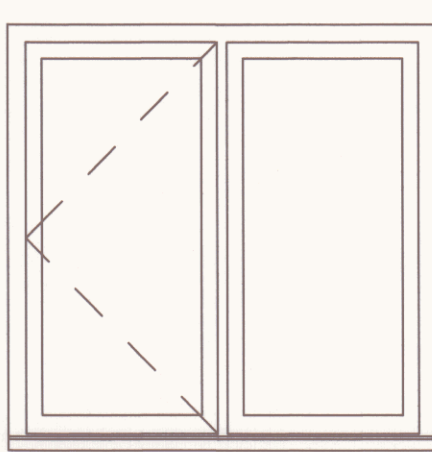


WINDOW 12


WINDOWS WITHOUT GLAZING BARS
18 DOUBLE GLAZED UNITS

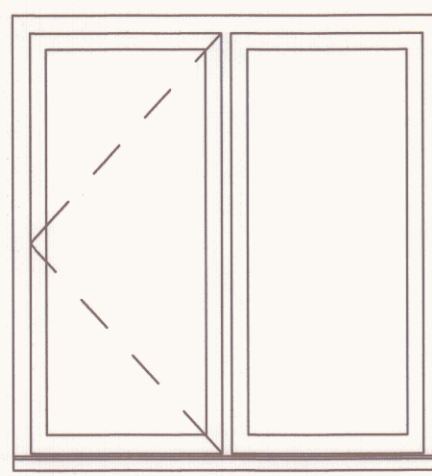


WINDOW 13

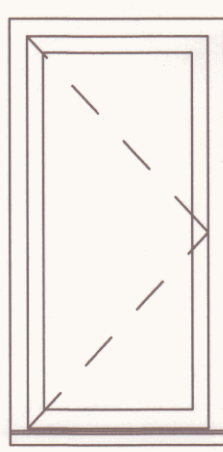


WINDOW 14

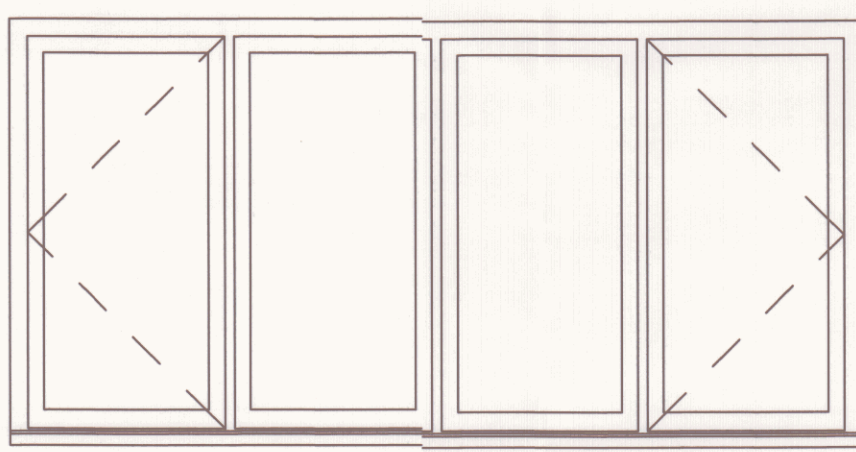


WINDOW 15

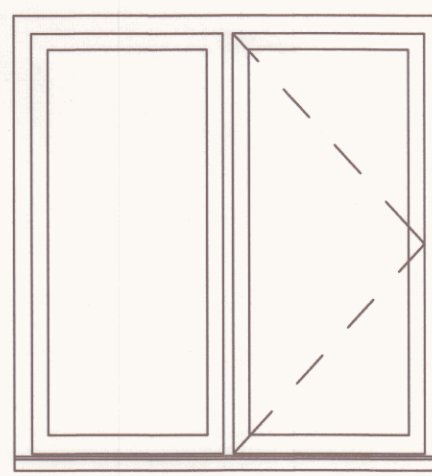


WINDOW 16

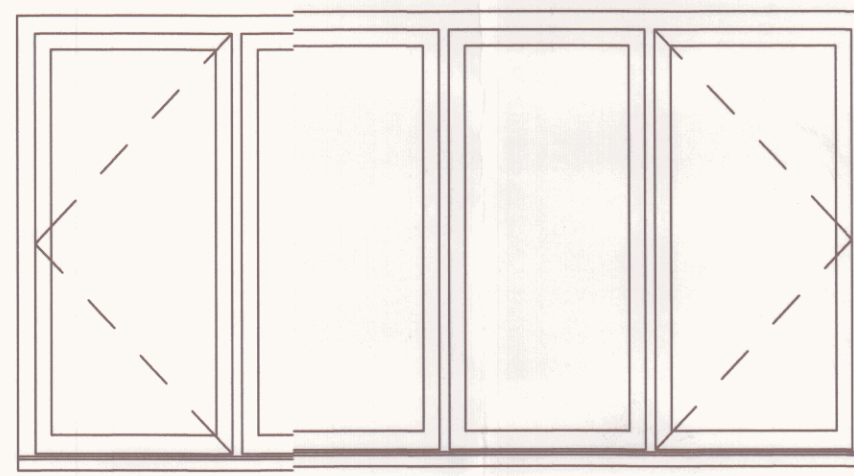

WINDOW 17

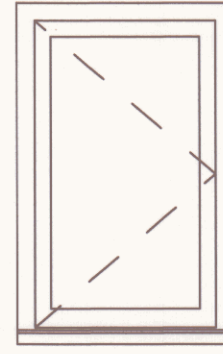


WINDOW 18

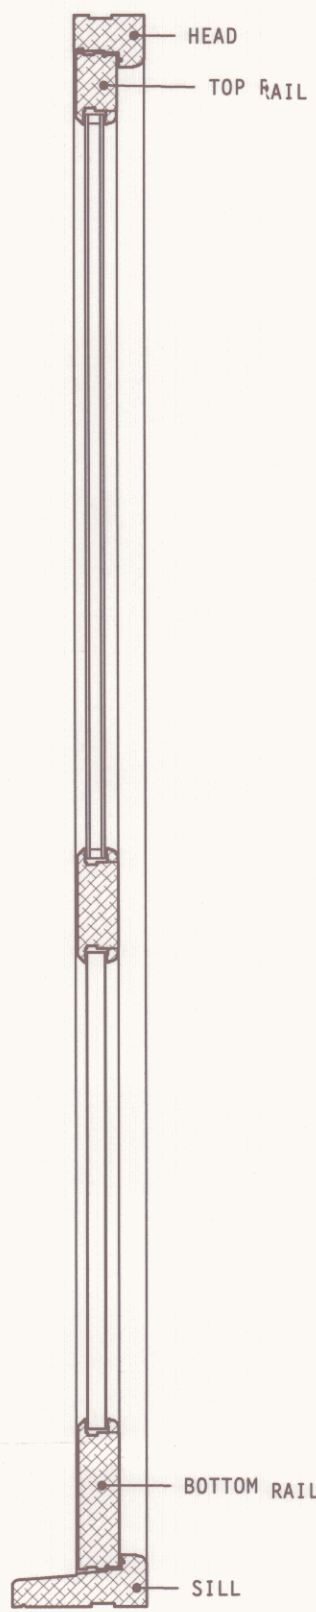


typical door
vert section


SCALE 1:10
PAINTED TIMBER JOINERY

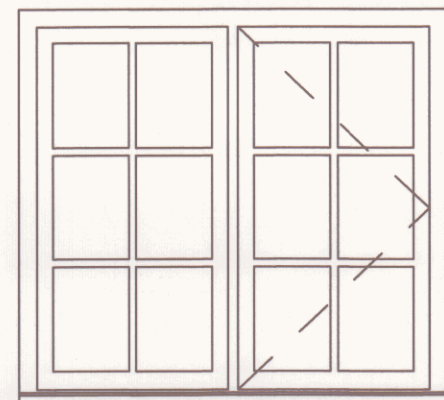


WINDOW 19

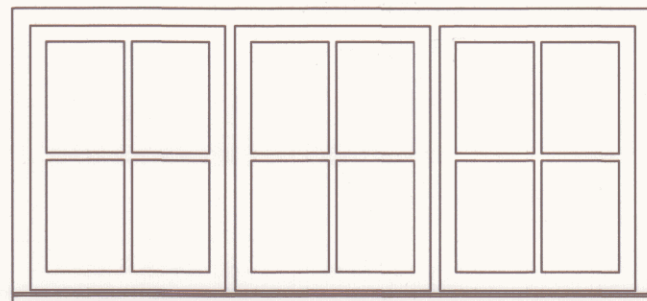

WINDOW 20

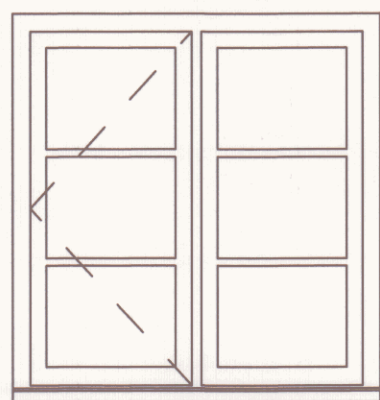


WINDOW 21

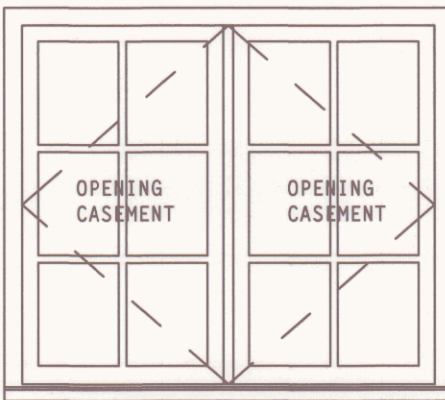


WINDOW 22

MEANS OF ESCAPE WINDOW
NO MULLION

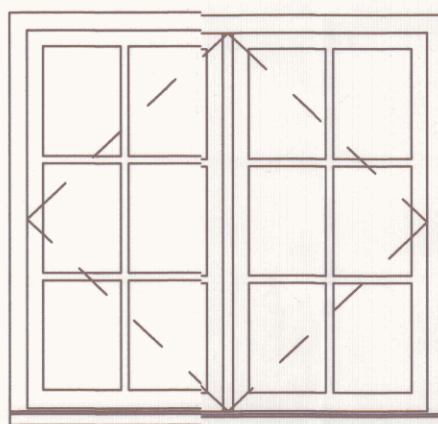


WINDOW 23


MEANS OF ESCAPE WINDOW
NO MULLION

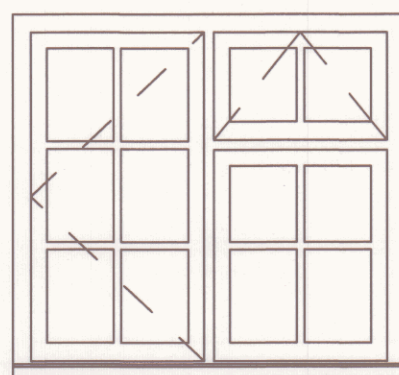

WINDOW 24

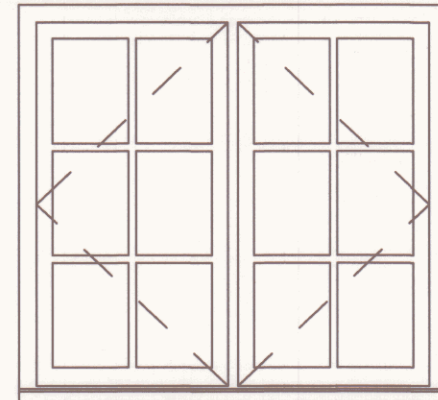


WINDOW 25

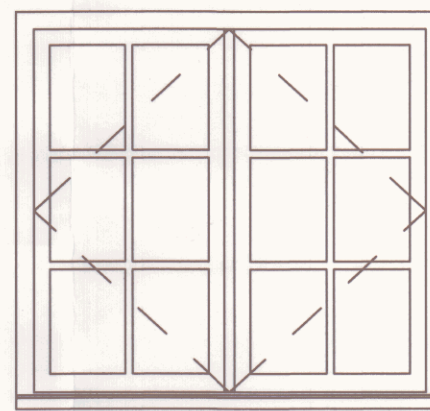

WINDOW 26

MEANS OF ESCAPE WINDOW
NO MULLION

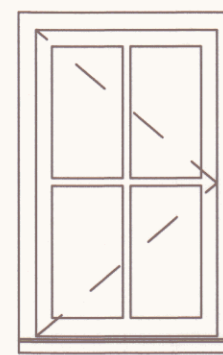


WINDOW 27

joinery details

TOPOGRAPHIC & BUILDING SURVEY
J.BROTHERTON & PARTNERS

scale in metres

1:50

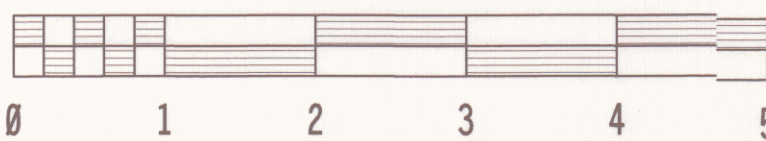


client: Mr & Mrs Monk

project: proposed alterations &
additions, The Green Cottage,
23 Langstone High Street PO9 1RY


PH DESIGN
architectural consultants
3 chapel street chichester
w.sussex PO19 1BU
tel:(01243) 781760

project: 18/C04
drawing no: 17a
date: Oct 2019

HAVANT BOROUGH
COUNCIL
14 NOV 2019
RECEIVED

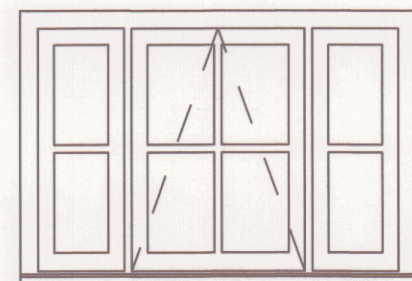


WINDOW 28

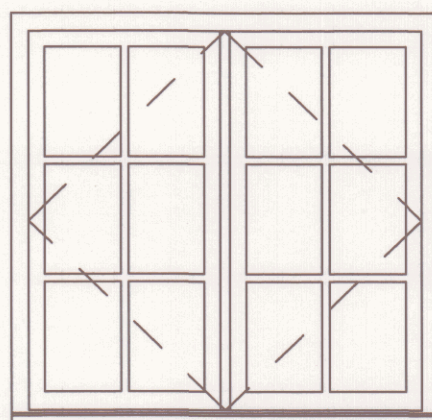


WINDOW 29


MEANS OF ESCAPE WINDOW
NO MULLION

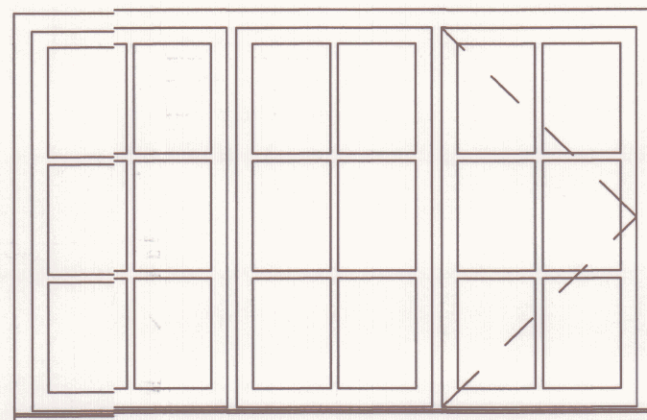

WINDOW 30

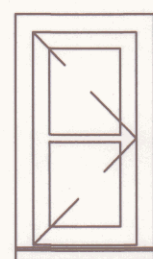


WINDOW 31

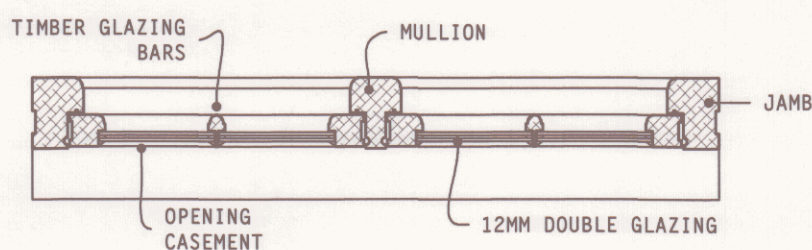


typical window horizontal section

SCALE 1:10
PAINTED TIMBER JOINERY

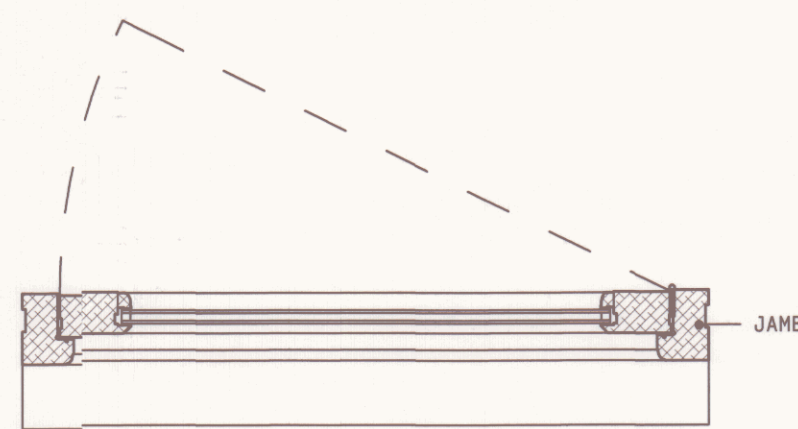

typical door horizontal section


SCALE 1:10
PAINTED TIMBER JOINERY

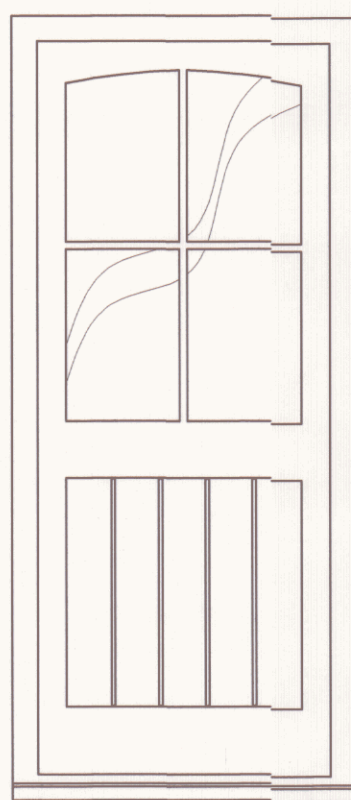

DOOR 1



DOOR 2

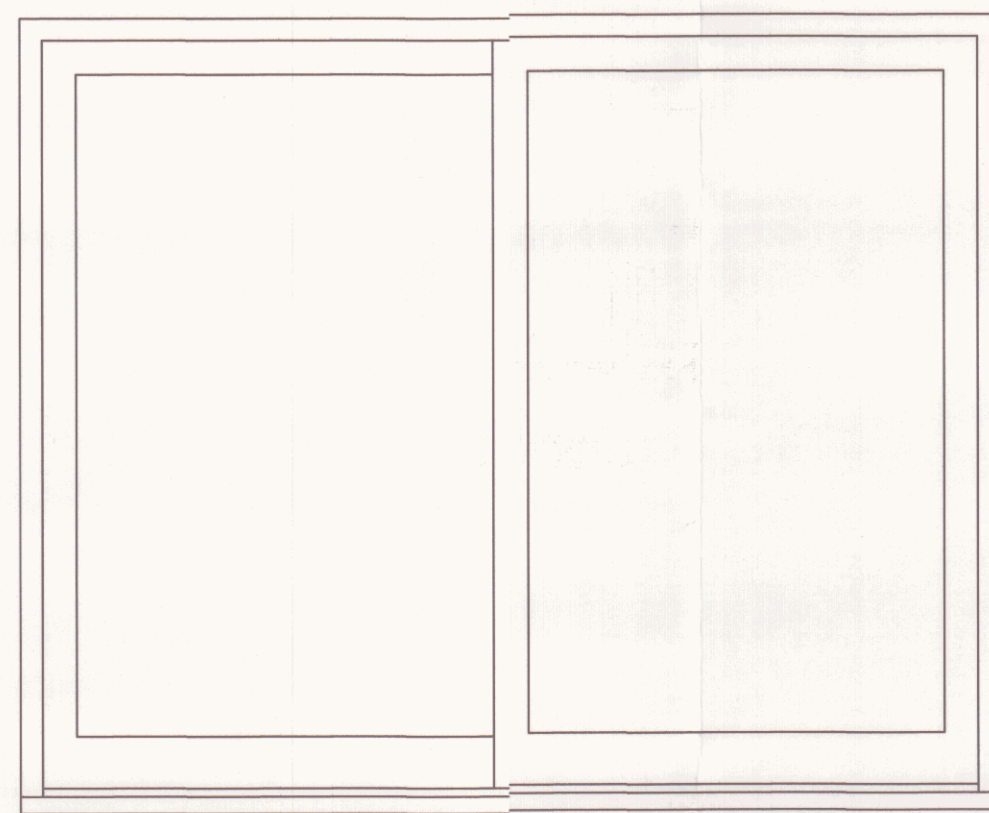

DOOR 3

SLIDING DOORS

door elevations

SCALE 1:20

