




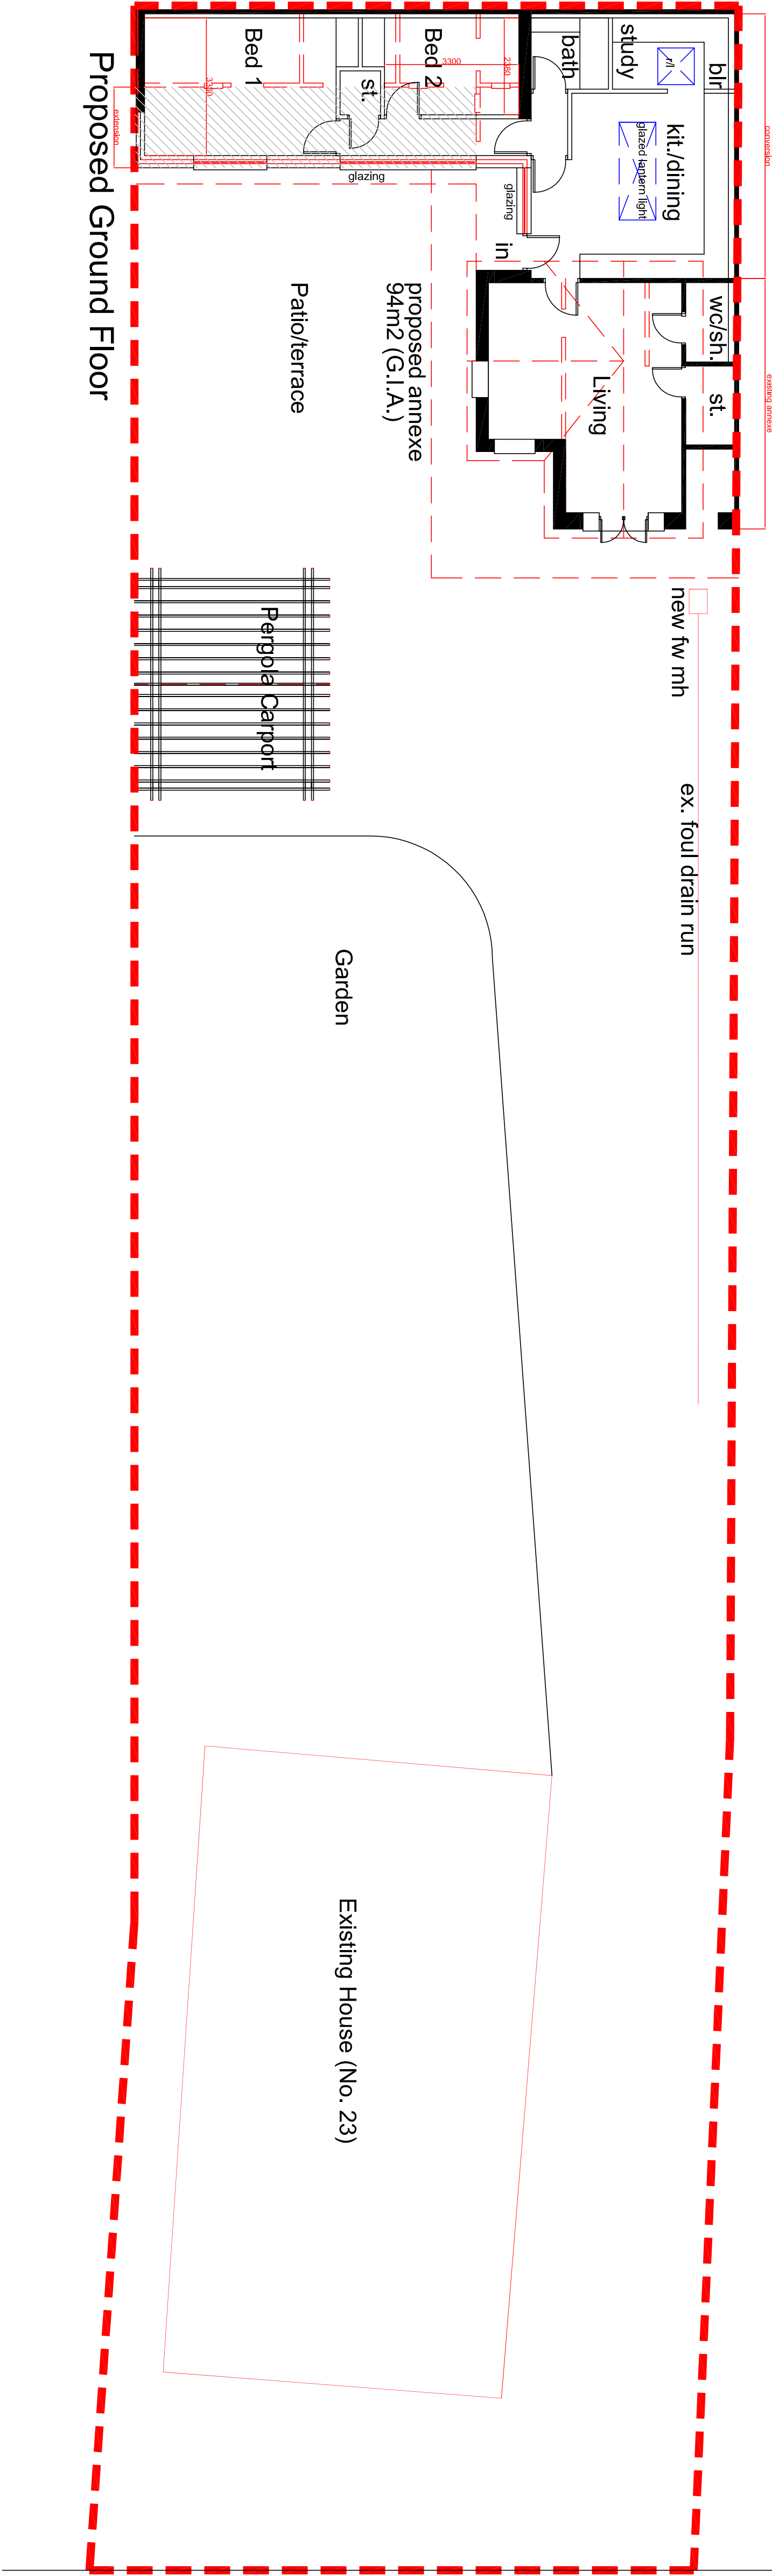


Proposed Ground Floor

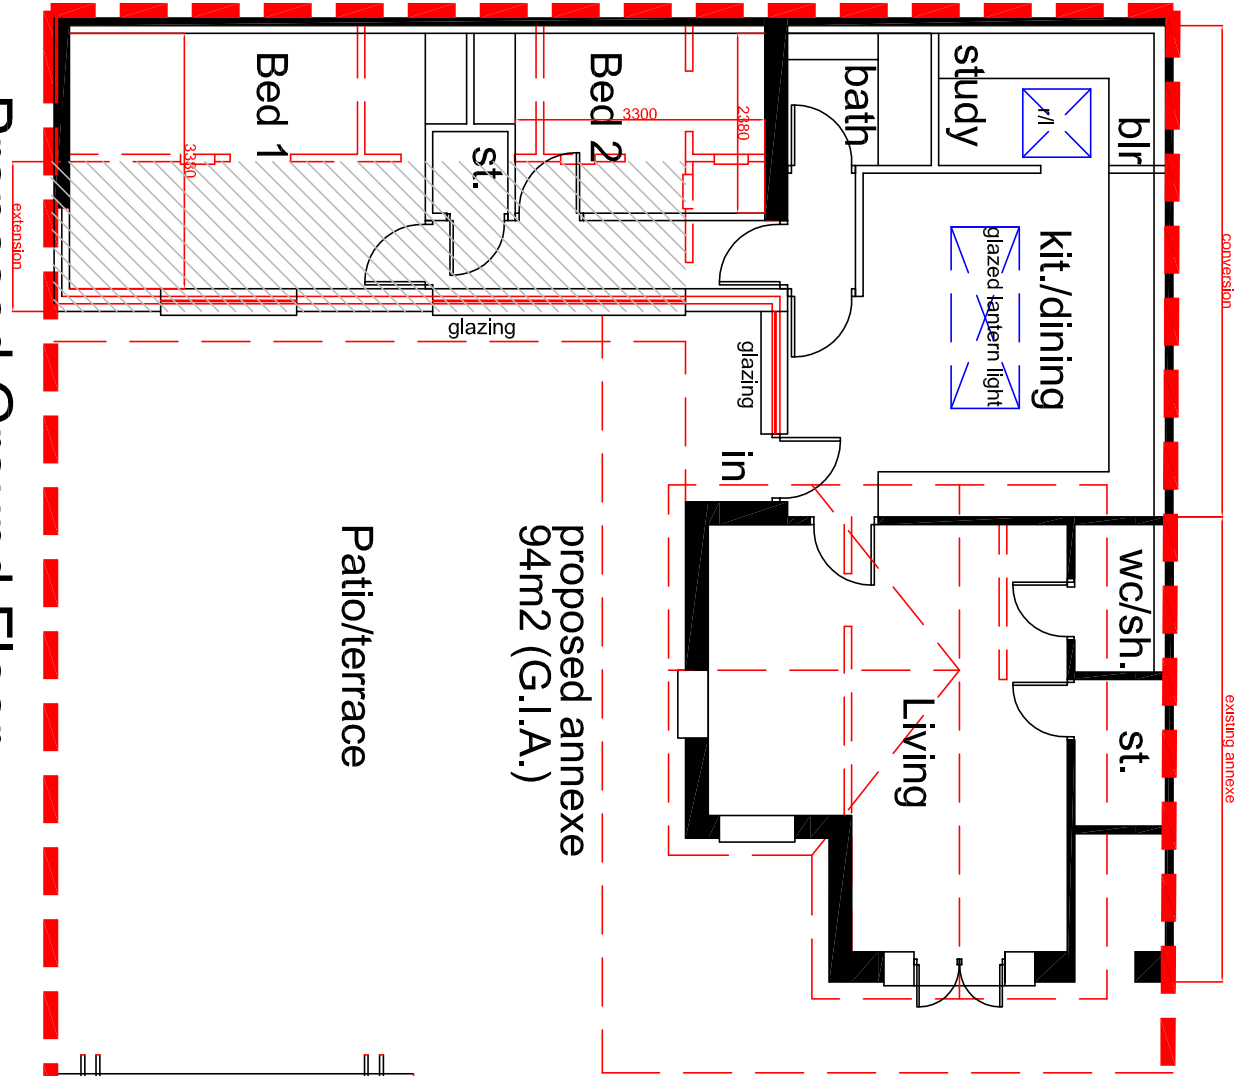


Proposed West Elevation

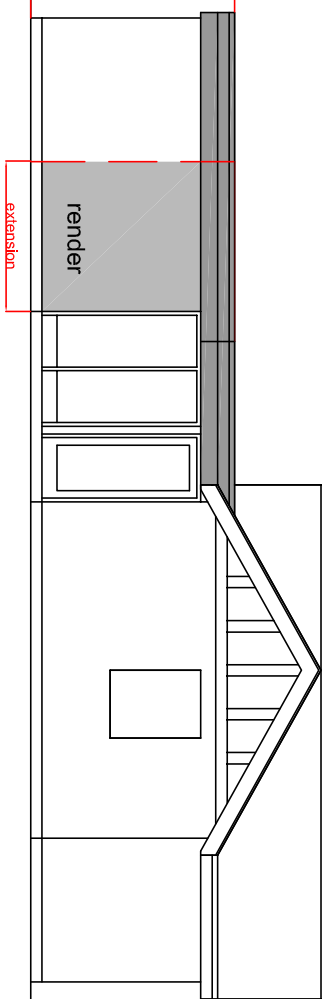


Existing West Elevation

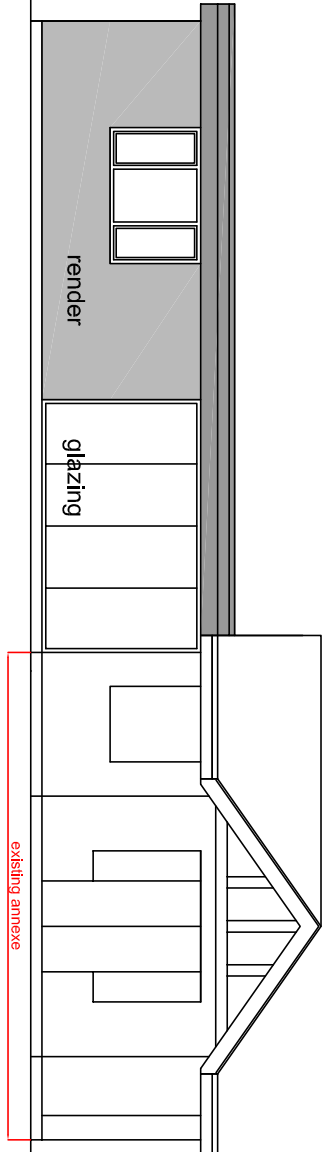


Proposed South Elevation

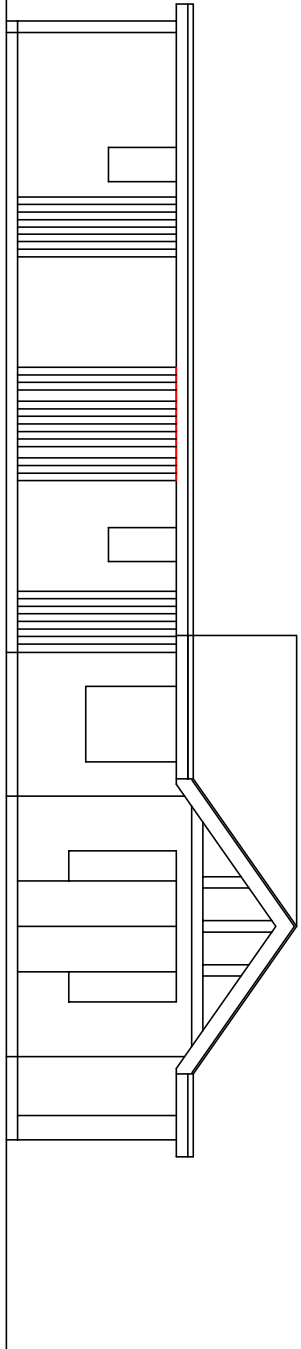


Existing South Elevation

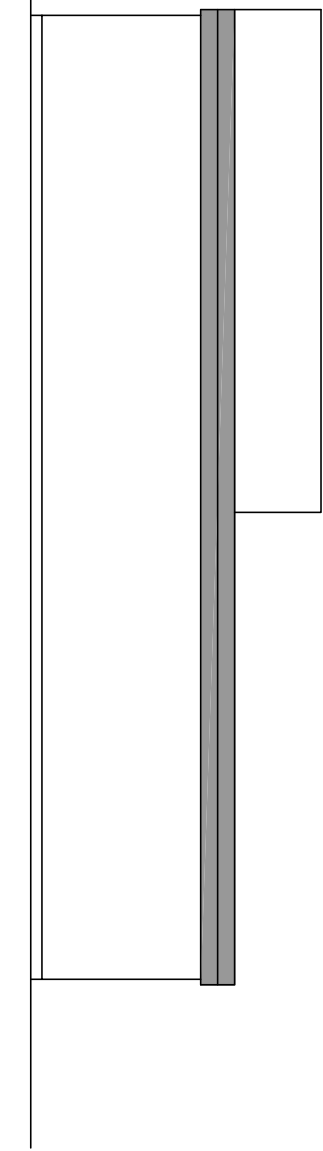


Proposed East Elevation

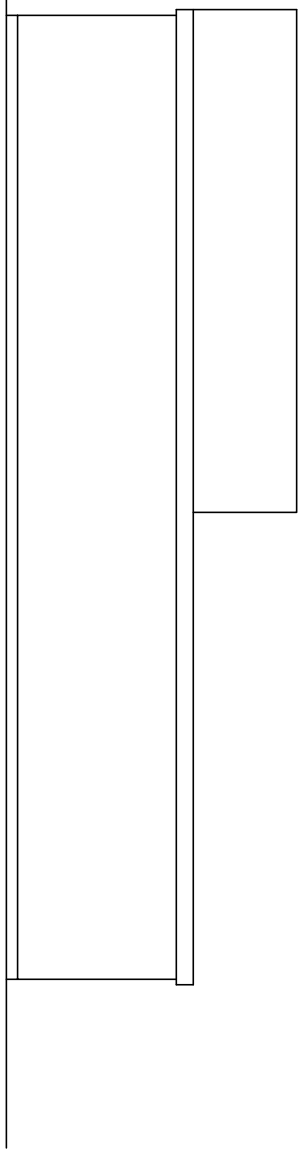


Existing East Elevation

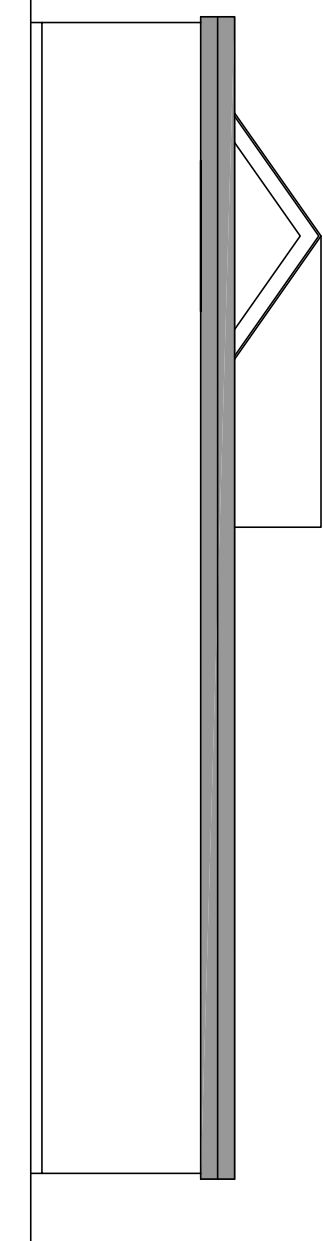


Proposed North Elevation

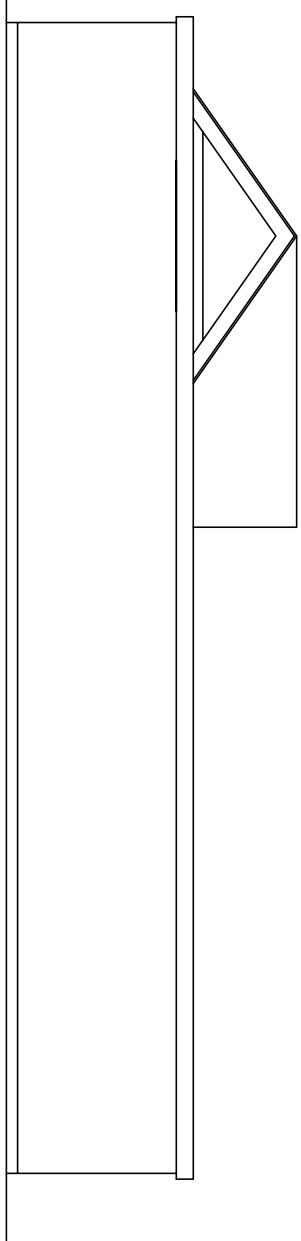



Existing North Elevation

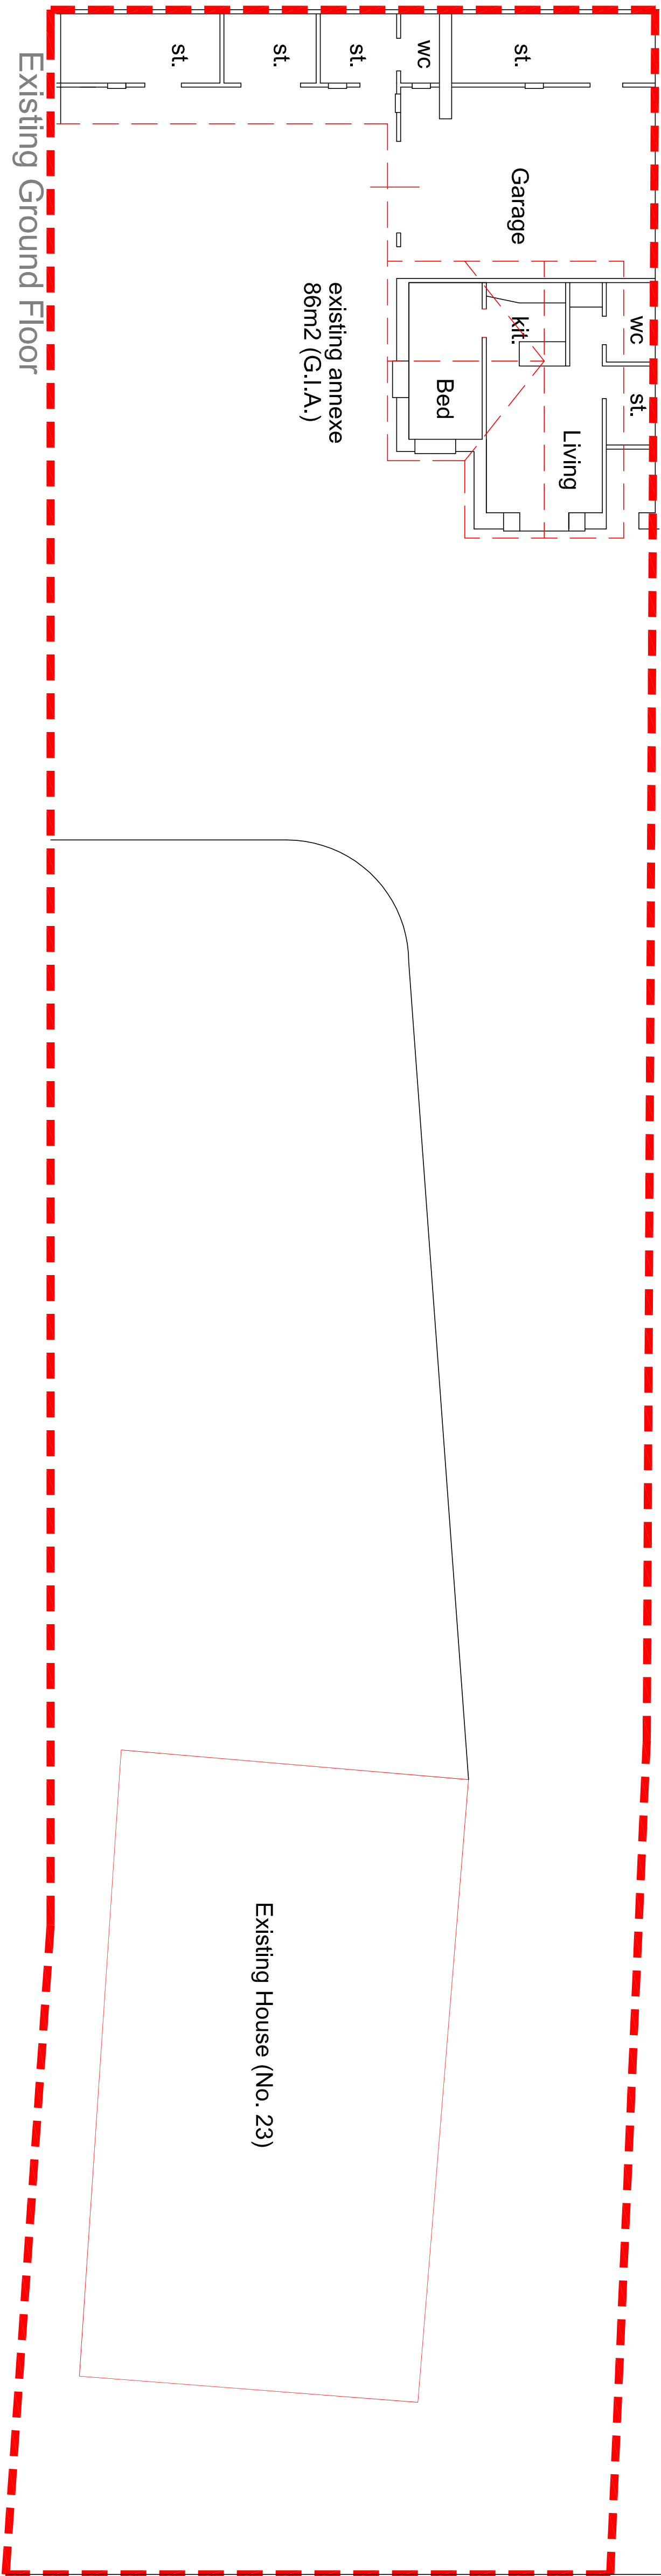

Existing Ground Floor

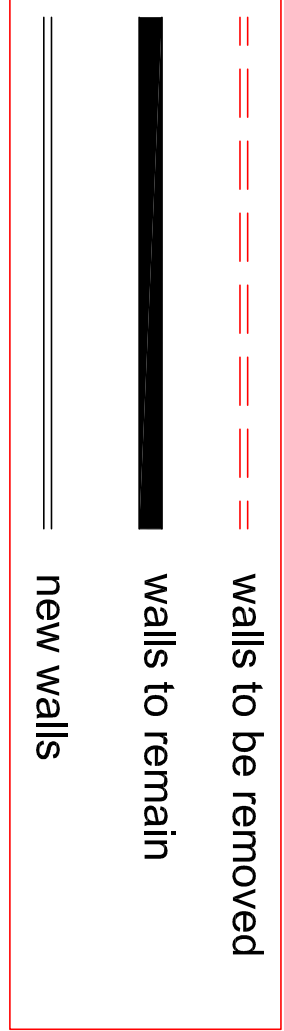

KEY

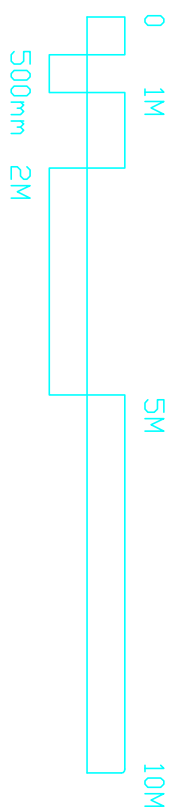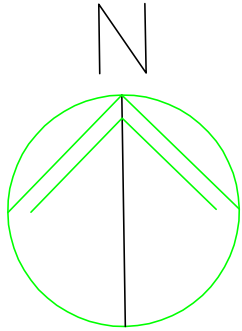

SANDY POINT ROAD

SANDY POINT ROAD