


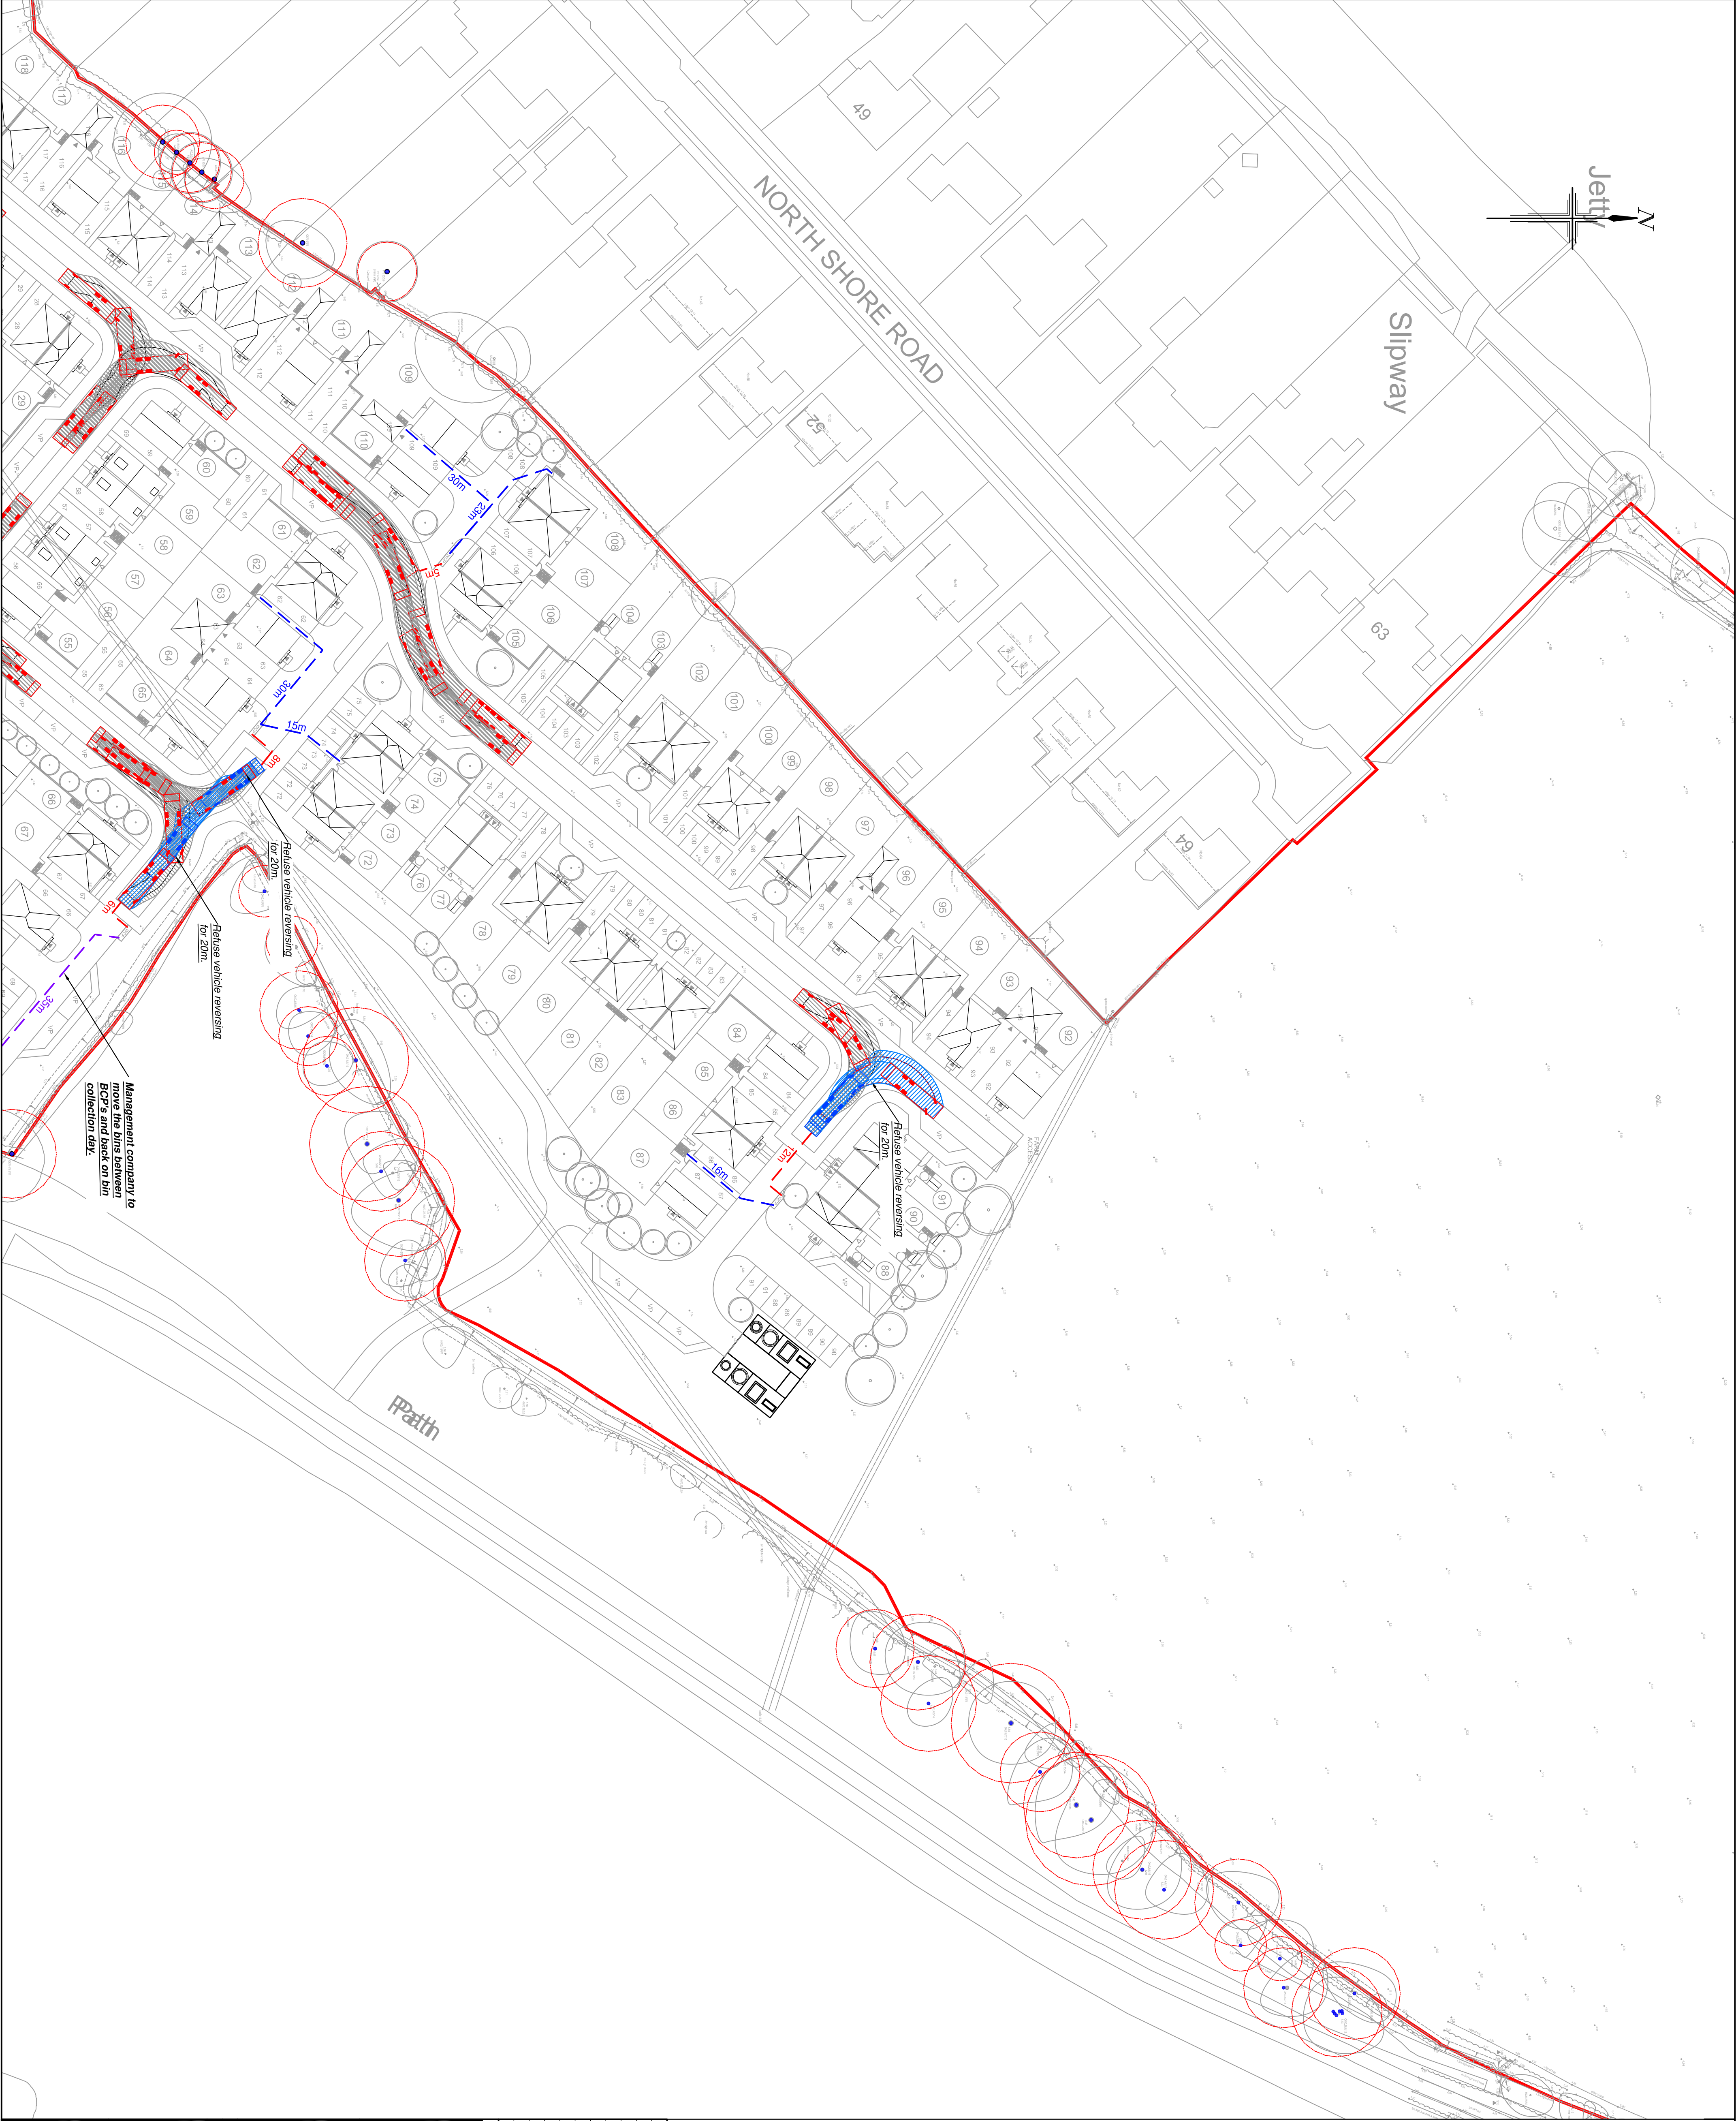


NOTES

- All dimensions are in metres unless stated otherwise.
- Do not scale from this drawing. Only written dimensions are to be used.
- Site layout based on ID Partnership Proposed Site Layout, project number N81.2517, drawing number PL-02 Rev.D17 dated 26/06/2019.
- Topographic Survey as per Sheilme Ltd. Site Survey drawing number 36HX001B dated May 2018.
- Layout review is subject to receipt of finalised layout proposal and the final highway layout design will be subject to the outcome of consultation with Hampshire County Council.
- Red indicates vehicle moving forward, blue indicates vehicle reversing.

CONSIDERATIONS FOR REFUSE STRATEGY

- Allowable carry distance for bins for residents is 30m.
- Allowable carry distance for bins for refuse operatives is 25m, 10m for Eurobins.


VEHICLE DESCRIPTION FOR SWEPT PATH ANALYSIS

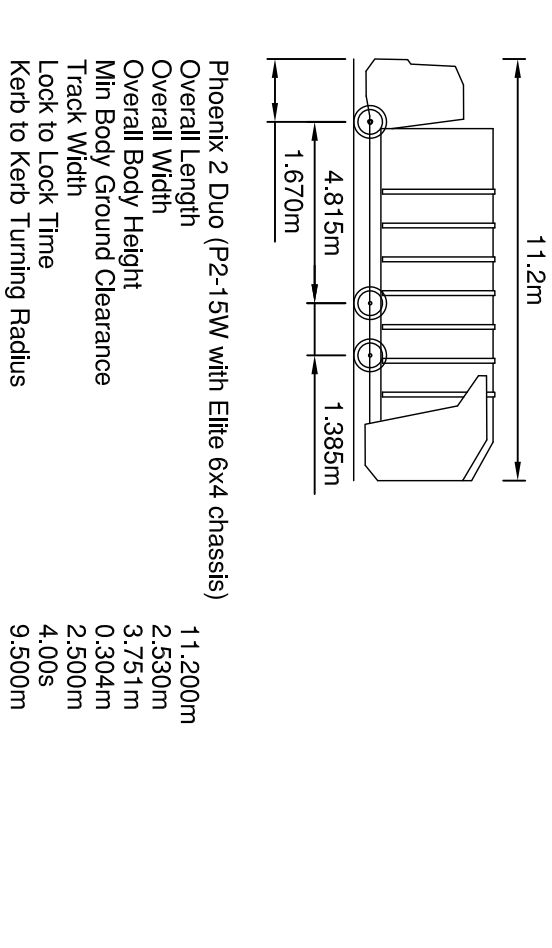

KEY

- Site Boundary
- Total carry distance for Refuse Operative
- Total carry distance for Resident
- Total carry distance for Management Company
- Foot Protection Area

KEY - SWEPT PATH ANALYSIS

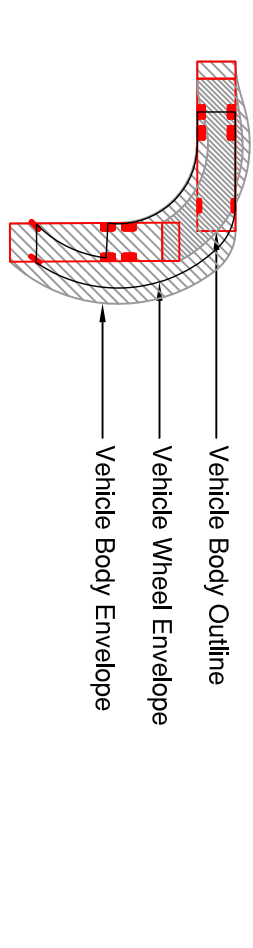

Rev.	Date	Details	By	Checked
A	22.06.18	Layout review updated in accordance with IDP Proposed Site Layout SL-02 Rev.C received 21.06.2018	SRV	TTS
B	04.07.18	Updated in accordance with latest IDP Site Layout PL-02A	VR1	TTS
C	24.07.19	Updated in accordance with rev. D17 of IDP Site Layout	SRV	TTS
D	27.06.19	Updated in accordance with rev. D17 of IDP Site Layout	SRV	TTS

Client:-



Site:-
Sinah Lane
Haying Island

Drawing Title:-
REFUSE VEHICLE
SWEPT PATH
ANALYSIS
SHEET 2 OF 2

Date:	June 2018	Scales:	1:500 at A1
Drawn:	VI	Checked:	SRV
Drawing No.	BSO/E4513/021 D		

FOR INFORMATION ONLY