

FRONT

100mm deep trough illuminated fascia signs - approx 200 cd/m2.
Aluminium composite pan finished in SO LILAC.
Acrylic cut letters stood off to match blue PMS 2757c. Opal acrylic white letters.
SIZE: 8536MM W X 962MM H

The **co-operative** funeralcare Waterloooville

southern coop

Call us 24hrs 023 9226 6105

White vinyl text applied to fascia

Door stickers

Opening Hours

Mon - Fri 9am - 5pm
Saturday Closed
Sunday Closed

If closed, for immediate assistance call us 24 hours:

023 9226 6105
funeralcare.co.uk



310mm x 450mm
Printed vinyl door sticker

To Enter
Please press bell



Thank you for helping us to maintain the quality of our services.

Assistance?

150mm x 200mm
Printed vinyl door sticker

To Enter
Please press bell



Thank you for helping us to maintain the quality of our services.

Assistance?

We are pleased to help.

southern coop

The **co-operative** funeralcare

INTERNALLY ILLUMINATED
PROJECTING SIGN USING
5MM OPAL WITH PMS 2757c VINYL
APPLIED TO FACES OF LETTERS
600MM W X 962MM H

REAR



Client

Southern Co-op FC

Location / Unit / Job

FC Update Signage

Drawing

004-003-101

Revision

B

SCALE	SHEET SIZE	DRAWN	CHKD	DATE
1:NIS	A3	NRM	LH	28/10/19

Key2 Group
Unit C4,
Hazleton Intchnge
Lakesmere Road
Horndean
PO8 9JU

08450 55 44 33
info@key2uk.com
www.key2uk.com

THIS DRAWING IS THE COPYRIGHT OF THE KEY2 GROUP AND MAY NOT BE COPIED, ALTERED OR REPRODUCED IN ANY FORM, OR PASSED TO A THIRD PARTY WITHOUT THE WRITTEN CONSENT OF THE KEY2 GROUP.

DIMENSIONS SHOULD BE CHECKED AND VERIFIED ON SITE AND ANY DISCREPANCIES SHOULD BE REPORTED TO THE DESIGNER.

DO NOT SCALE FROM THIS DRAWING, EXCEPT FOR PLANNING PURPOSES, USE FIGURED DIMENSIONS ONLY.

IF IN DOUBT ASK FOR CONFIRMATION



3mm di-bond panels with matt laminated
SAV graphics applied to both sides. Supported with wire kits.

Size:600mm x 1100mm

The **co-operative** funeralcare Waterloooville


southern coop

Call us 24hrs 023 9226 6105

NON ILLUMINATED FLAT DI-BOND SIGN X 2
910MM W X 450MM H




Waterlooville Car Park
Arrangement

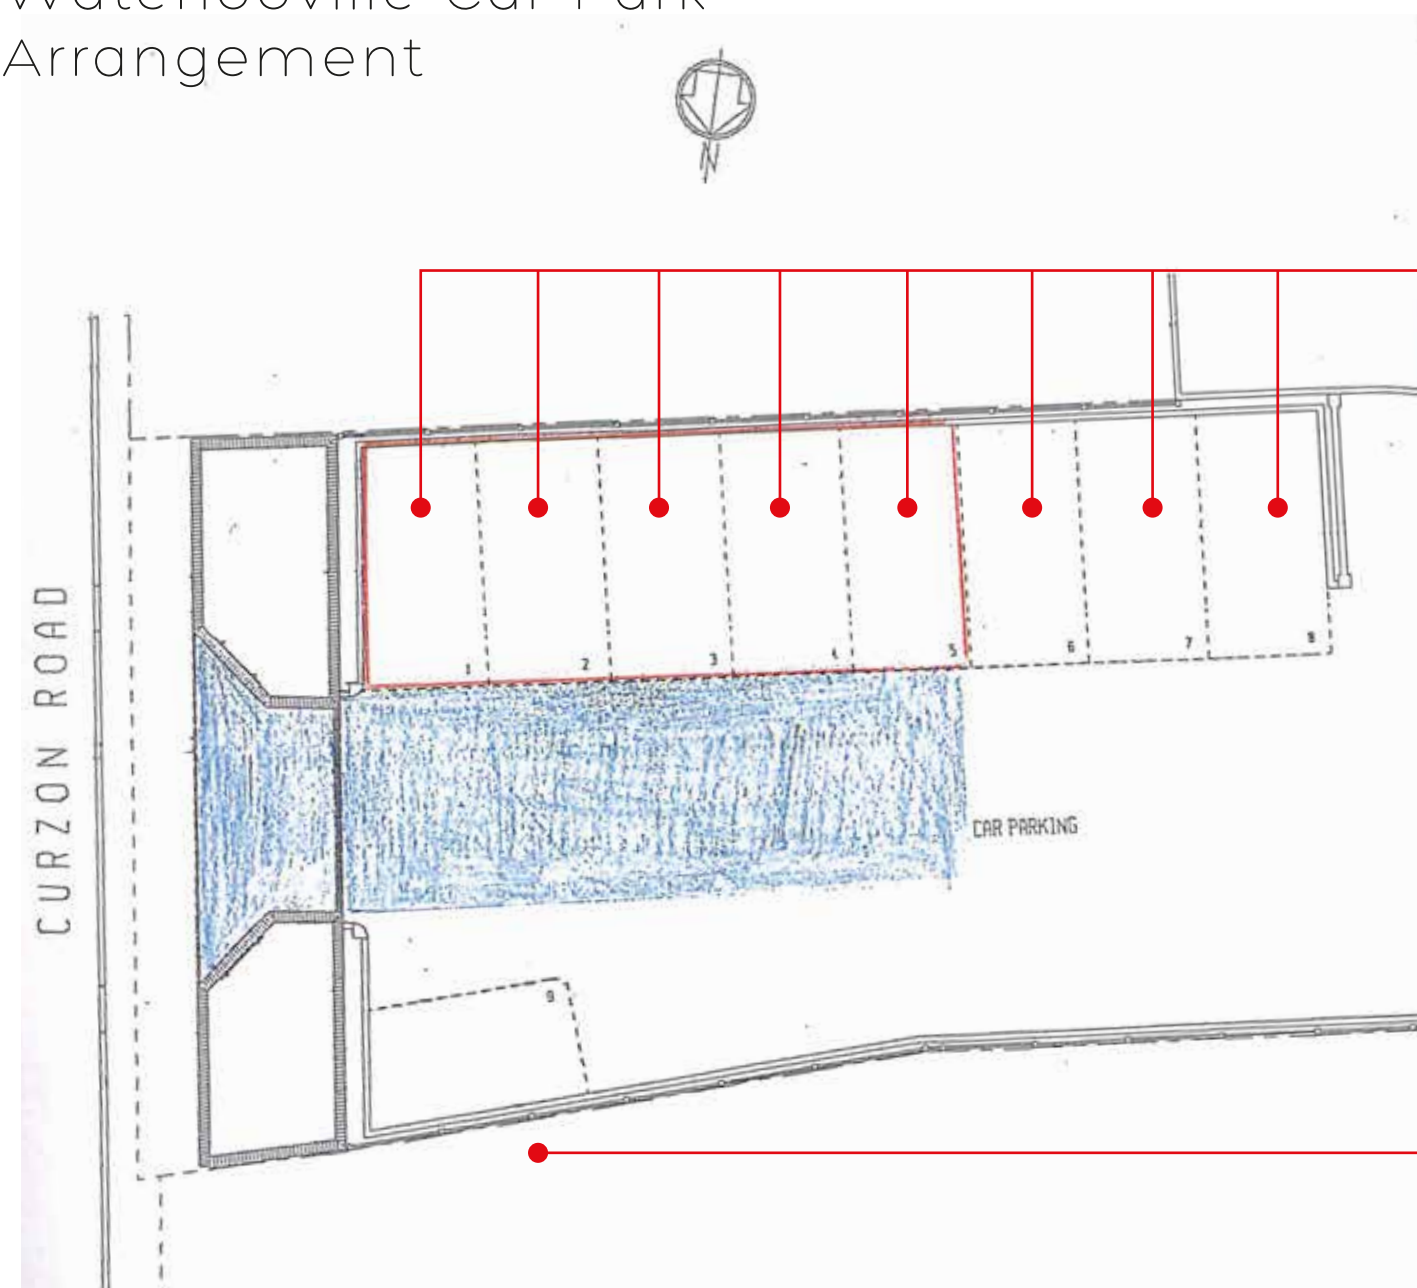

Positions of 9 Funeralcare customer car parking spaces. Each space to have a branded sign panel installed on the fenceline. Sign panel as indicated below.

Dibond aluminium composite panel, finished in corporate colours with applied logo fixed to existing fence line. 9 qty Required

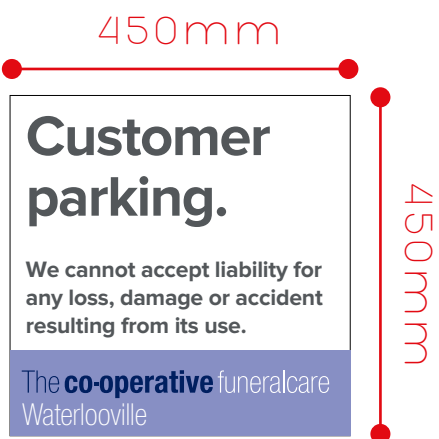

REAR DOOR

The **co-operative** funeralcare Waterlooville

120mm high (overall) laser cut acrylic lettering to be faced with coloured vinyl to match PMS 2757C and PMS 2715C. Individual letters to be fixed to face of portico using plastic stand offs / locators.

Client
Southern Co-op FC

Location / Unit / Job
FC Update Signage

Drawing
004-003-102

Revision
B

SCALE 1:NTS	SHEET SIZE A3	DRAWN NRM	CHKD LH	DATE 28/10/19
----------------	------------------	--------------	------------	------------------

Key2 Group
Unit C4,
Hazleton Intchnge
Lakesmere Road
Horndean
PO8 9JU

08450 55 44 33
info@key2uk.com
www.key2uk.com

THIS DRAWING IS THE COPYRIGHT OF THE KEY2 GROUP AND MAY NOT BE COPIED, ALTERED OR REPRODUCED IN ANY FORM, OR PASSED TO A THIRD PARTY WITHOUT THE WRITTEN CONSENT OF THE KEY2 GROUP.

DIMENSIONS SHOULD BE CHECKED AND VERIFIED ON SITE AND ANY DISCREPANCIES SHOULD BE REPORTED TO THE DESIGNER.

DO NOT SCALE FROM THIS DRAWING, EXCEPT FOR PLANNING PURPOSES. USE FIGURED DIMENSIONS ONLY.

IF IN DOUBT ASK FOR CONFIRMATION