



LEGEND:

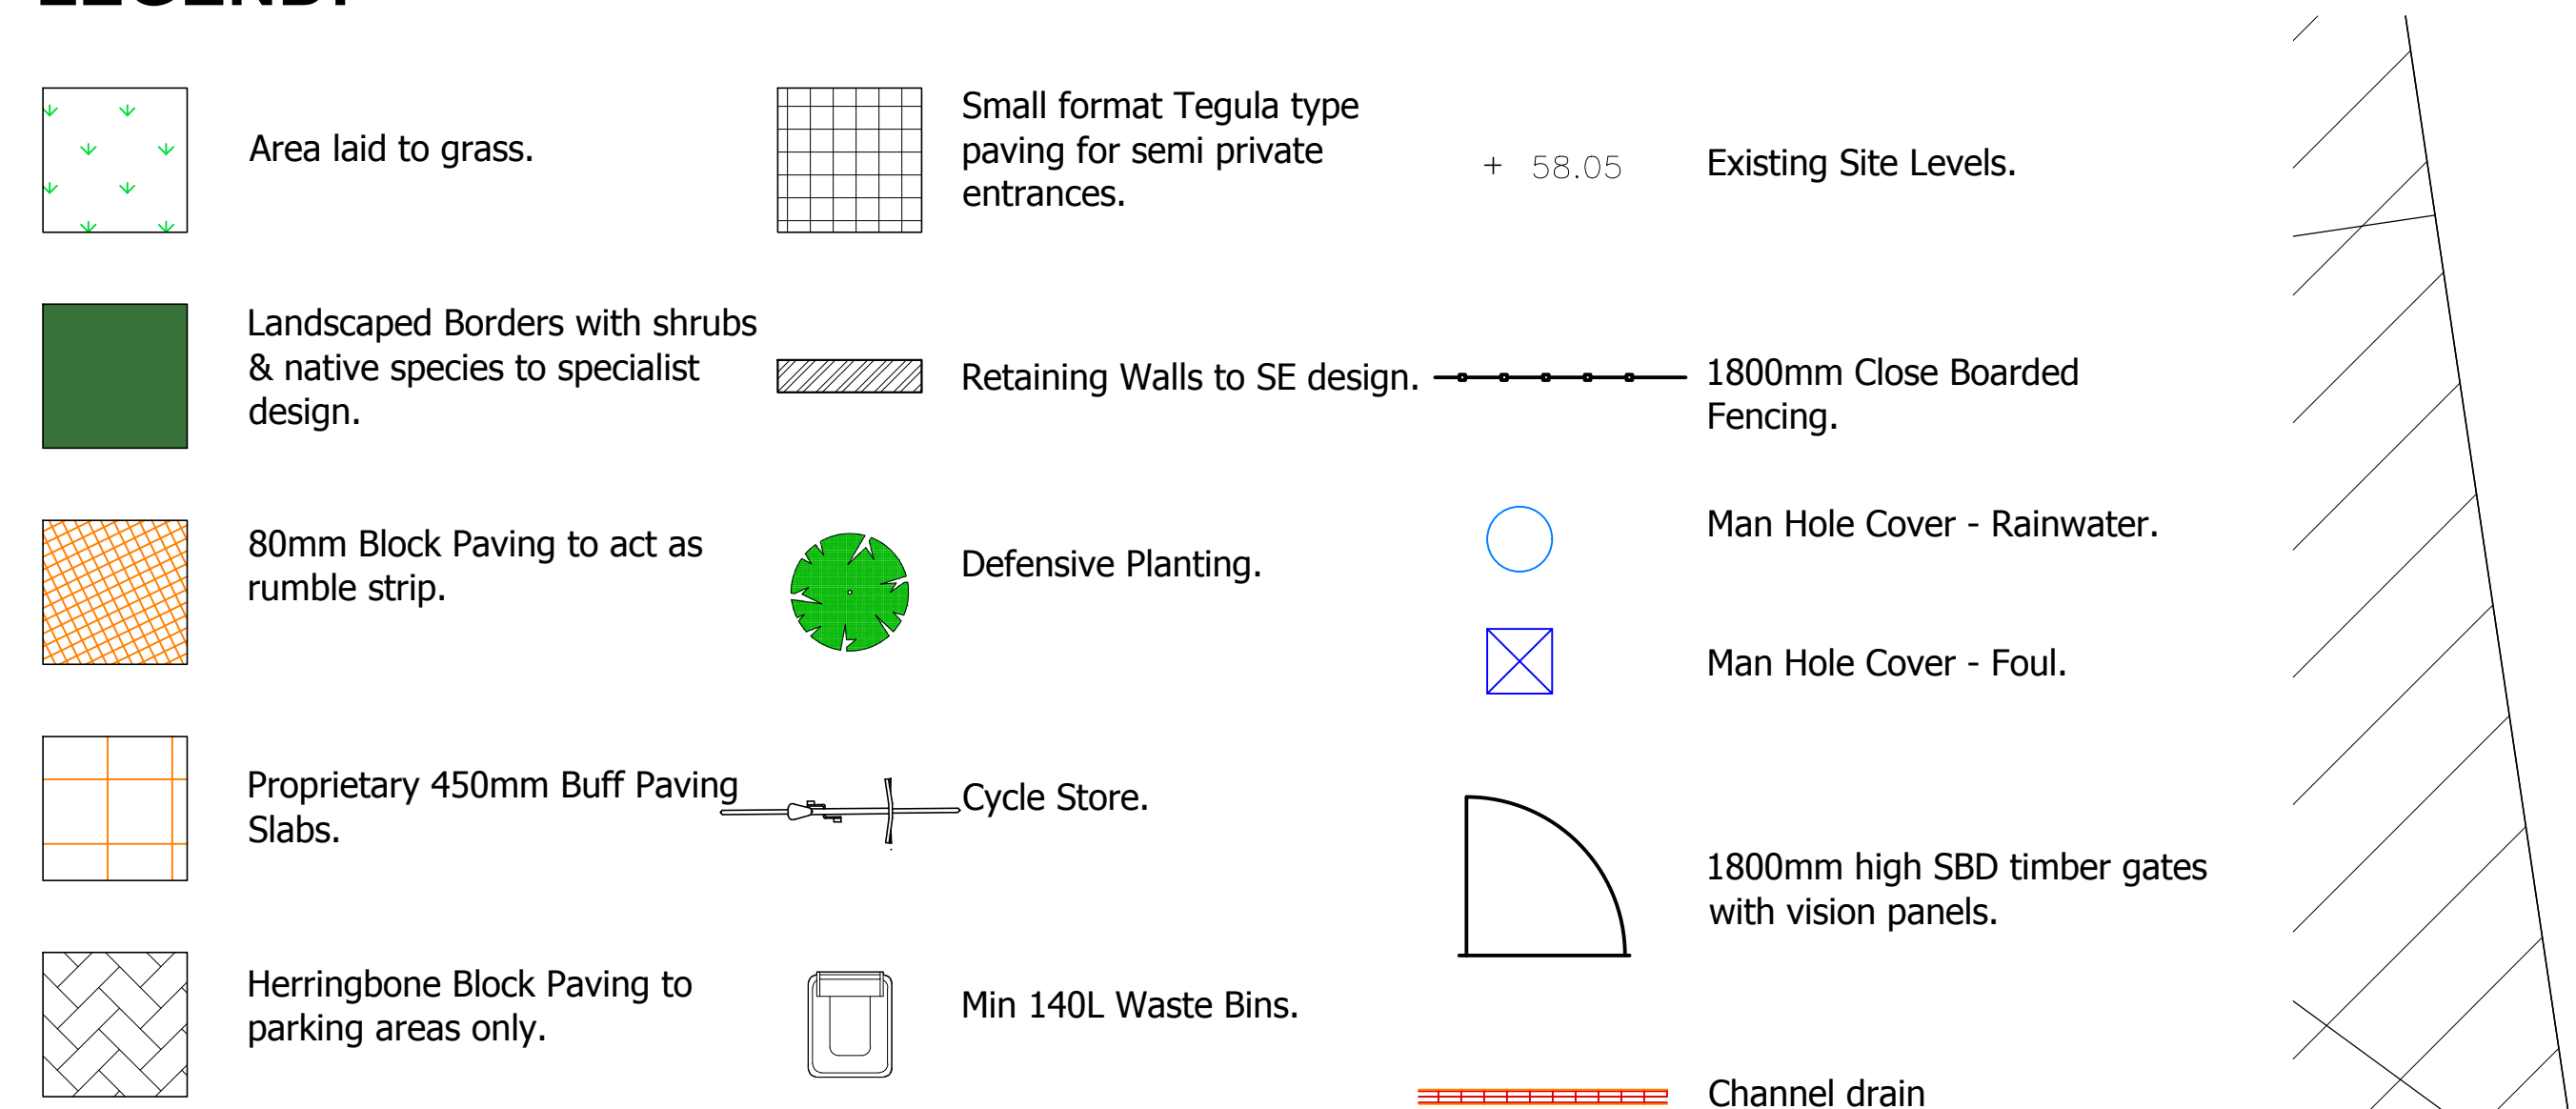

LEVELS TO BE REDUCED TO
AREA OF HOUSE AND PATH
AROUND HOUSE

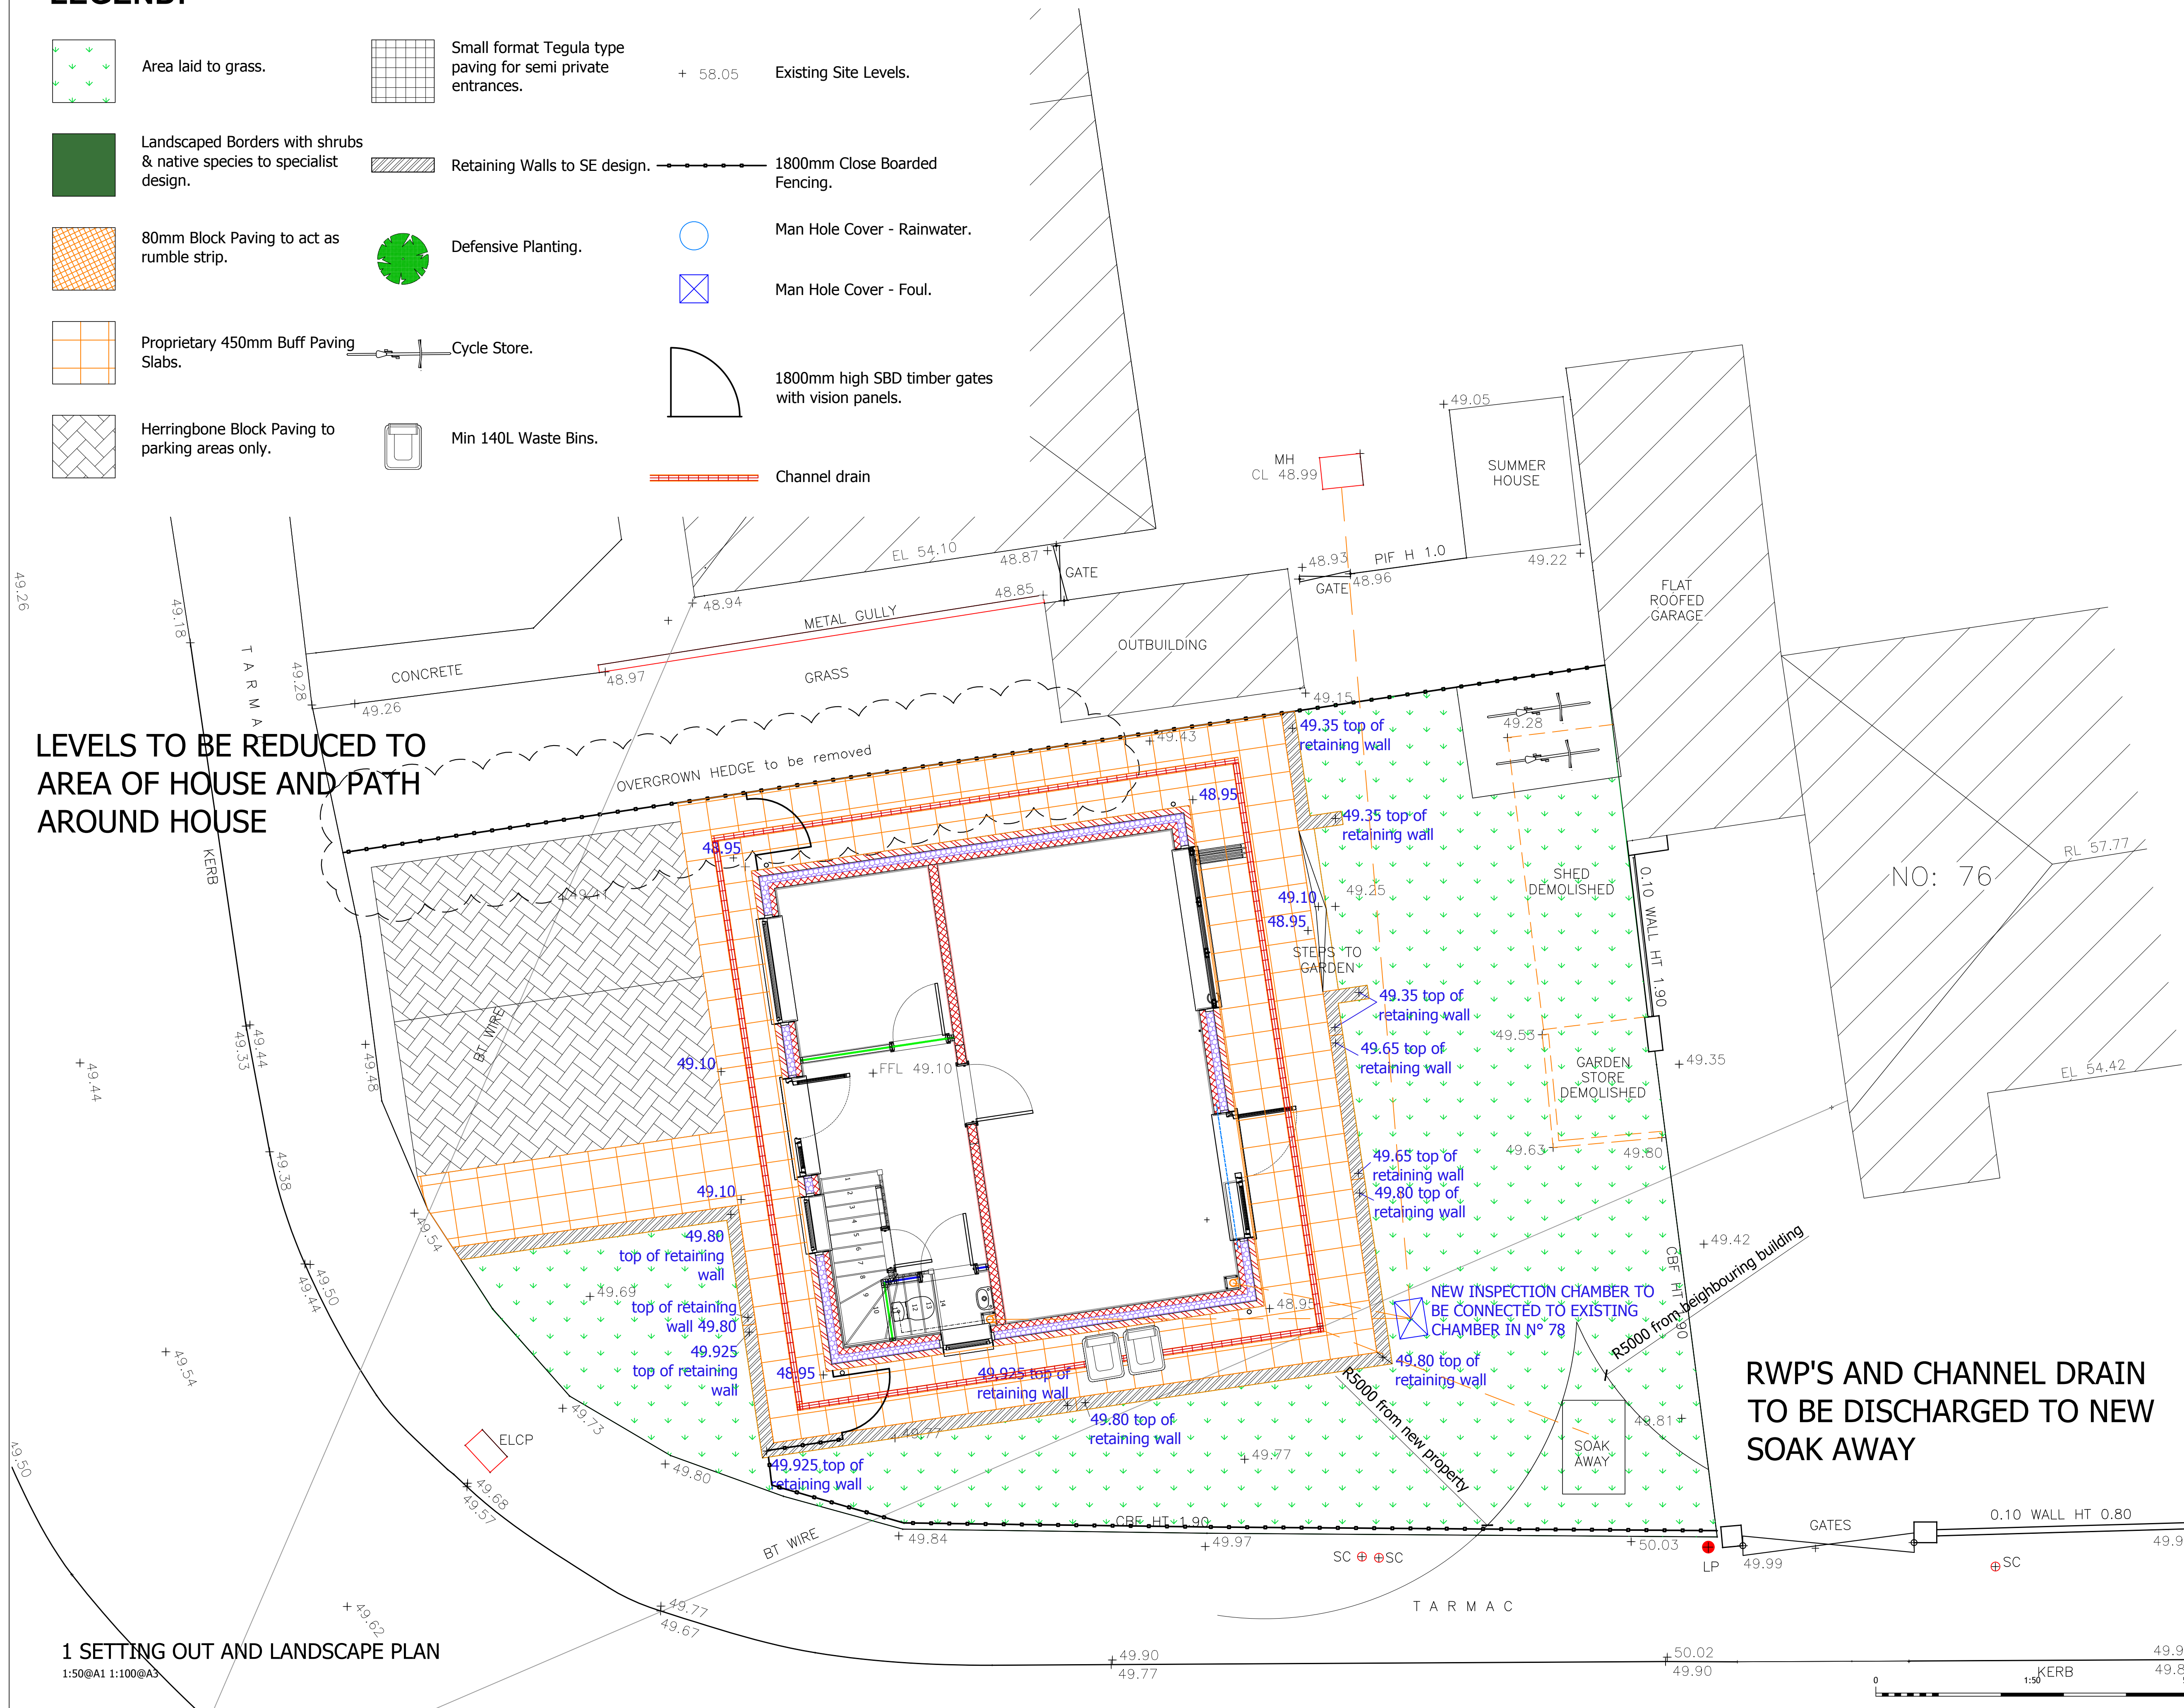

1 SETTING OUT AND LANDSCAPE PLAN

1:50@A1 1:100@A3

notes

this drawing is the copyright of the HRP ARCHITECTS LTD
and must not be reproduced in whole
or part or used for the execution of works without their
permission.

all dimensions to be checked on site prior to commencement of construction works and the architect notified of any discrepancy.

figured dimensions are to be used in preference to scaled dimensions.

no deviation from this drawing will be permitted
without prior consent of the architect.

all drawings are prepared subject to a full measured and structural survey of the buildings and site.

all structural work is subject to the appointment of a structural engineer to confirm and agree the structural proposals.

os promap licence no. 100020449.

← scale width 100mm @ a1 - 50mm @ a3 →

client

[illegible]



architects ltd

First Floor, 18 Limberline Spur
hilsea, portsmouth, hampshire, po3 5hj

tel: 023 9269 1843
fax: 023 9263 9722
email: info@hrp-architects.com
website: hrp-architects.com

project
78 SERPENTINE ROAD
WATERLOOVILLE

detail
LANDSCAPE PLAN

drawn	checked
m lw	MMH

date	status
July 19	Building Regs

a1 scale	a3 scale	rev
1:50	1:100	8858 BR006