


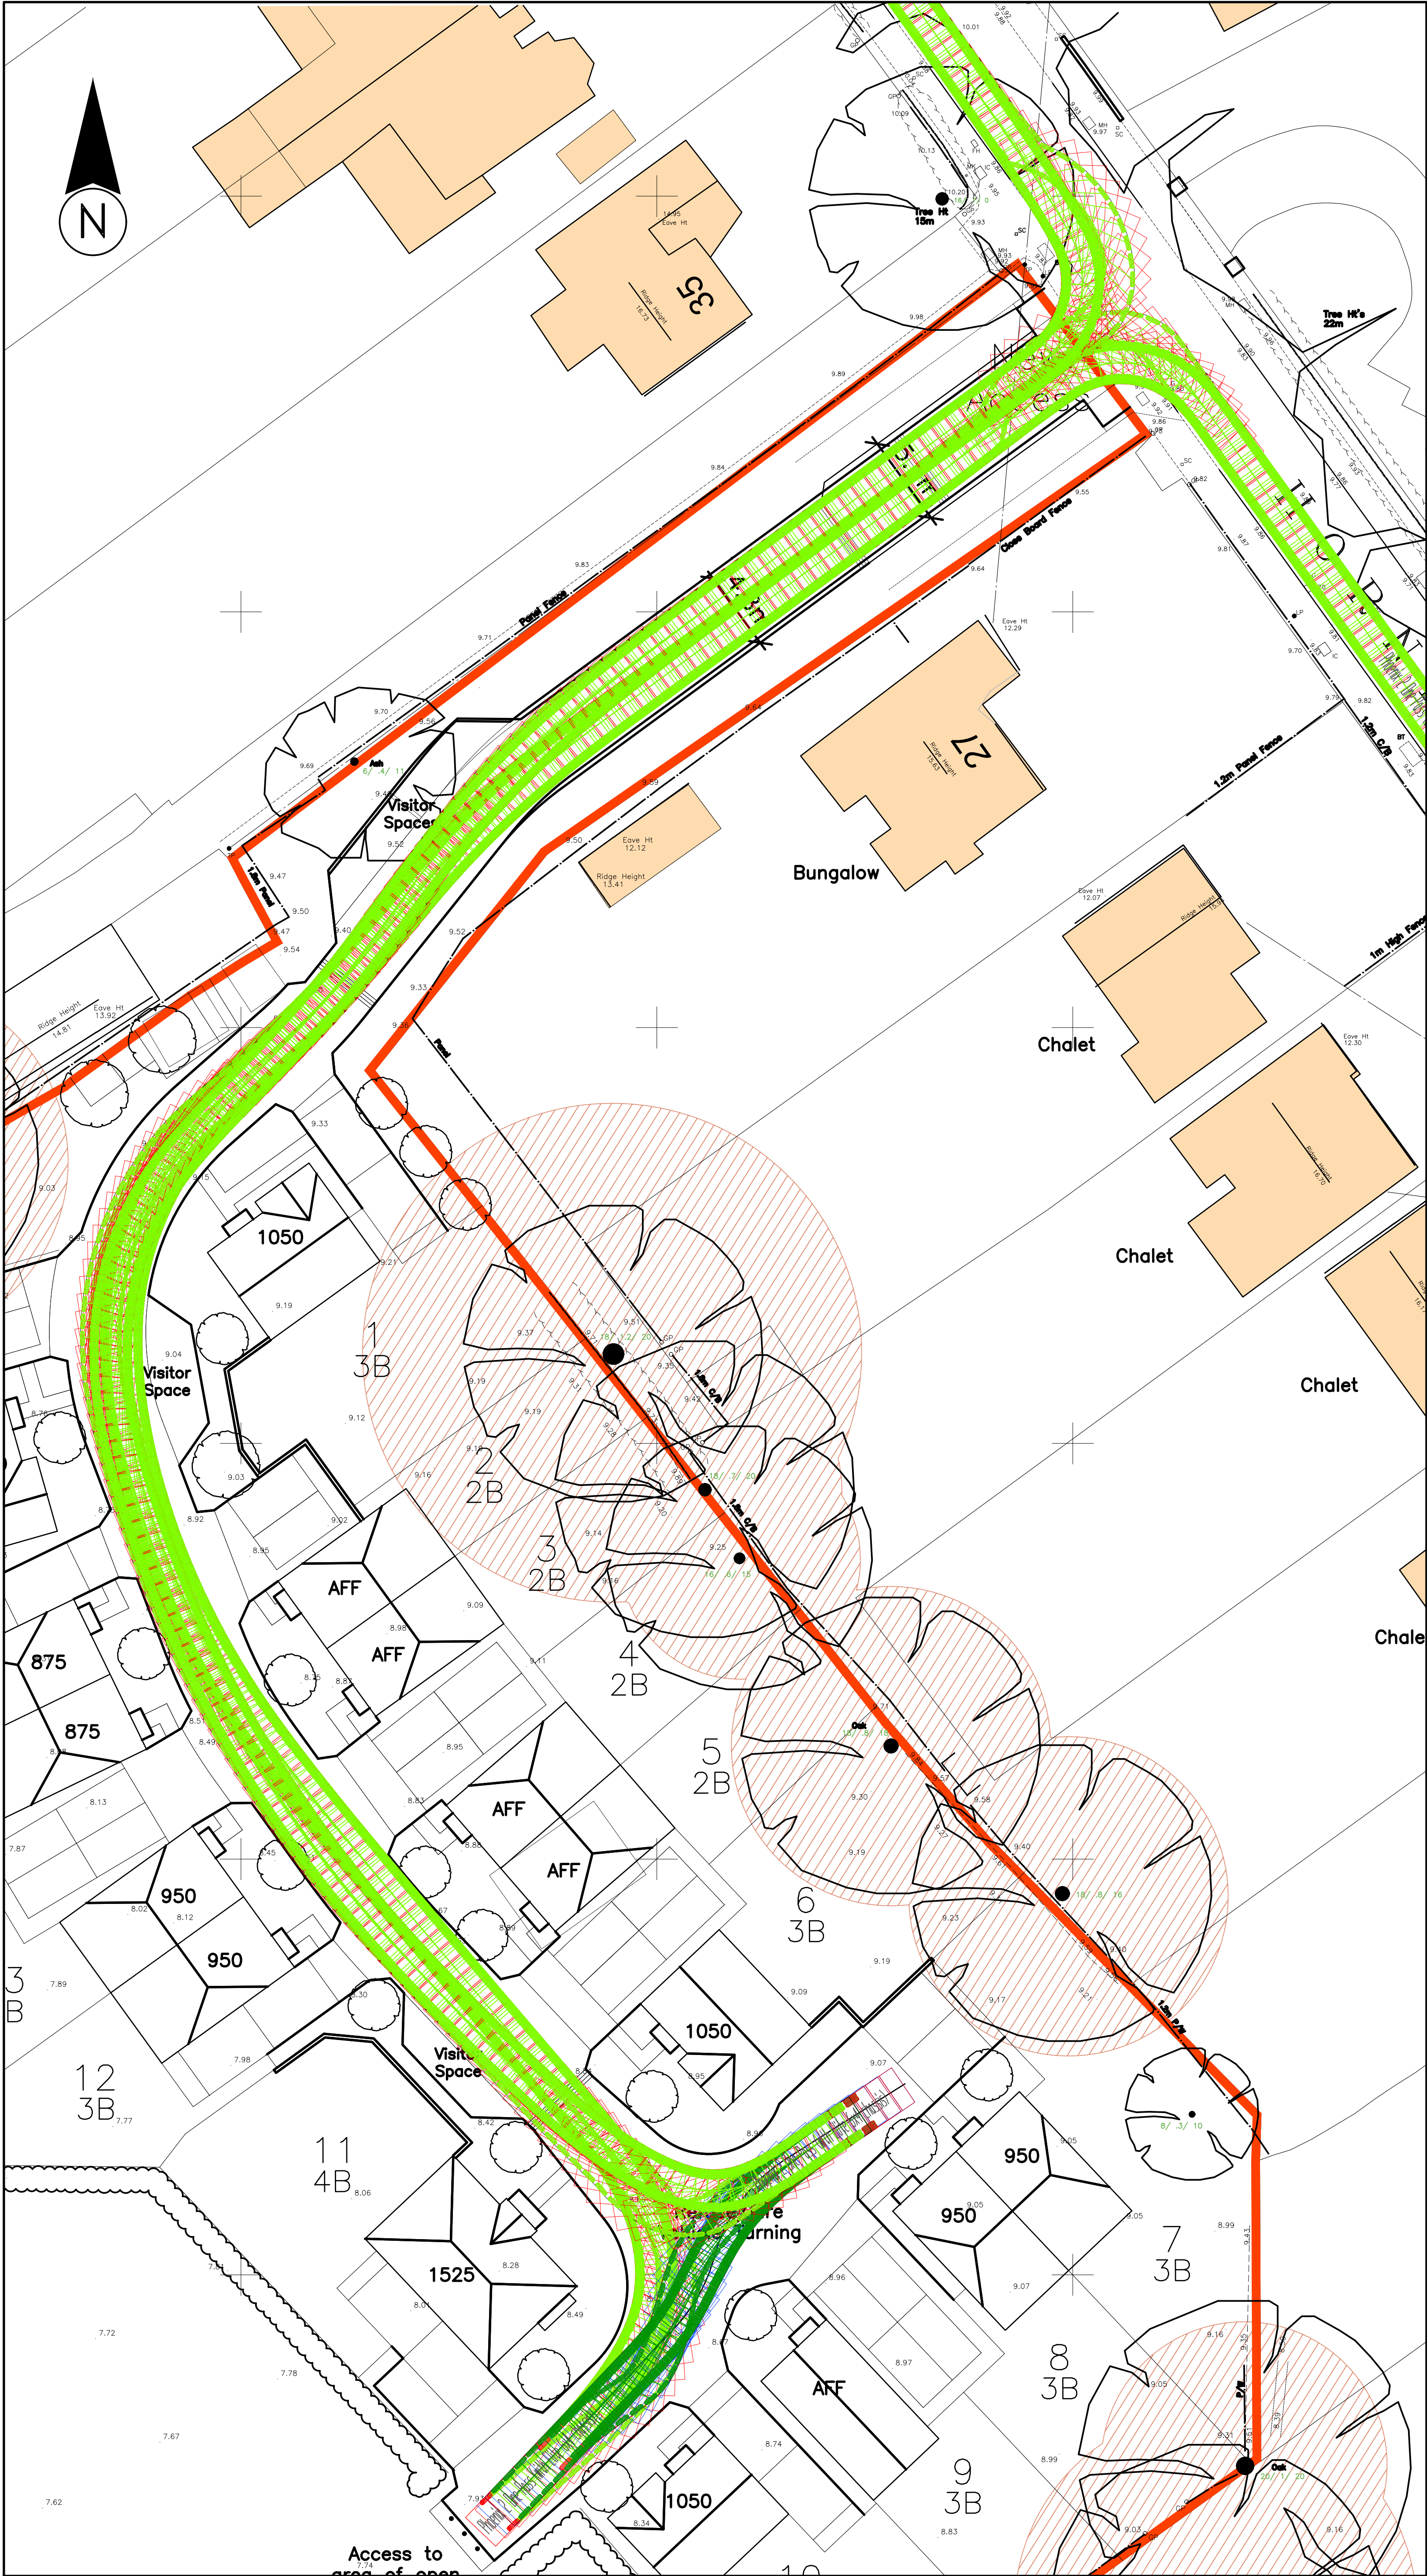

Original drawing size A1

A		July 2019		Access amended	
Rev		Date		Revision	
DMMason Engineering Consultants 161 Marlborough Road Old Town, SWINDON SN3 1NJ Tel. 01793 611712					
Client					
Metis Homes					
Project					
Horndean Road, Emsworth					
Drawing Title					
Refuse Vehicle Turn					
Scale		Date		Drawn	
1:200		May 2019		DMM	
				Checked	
				DMM	
Drawing No.					Rev
M.096/6					A