
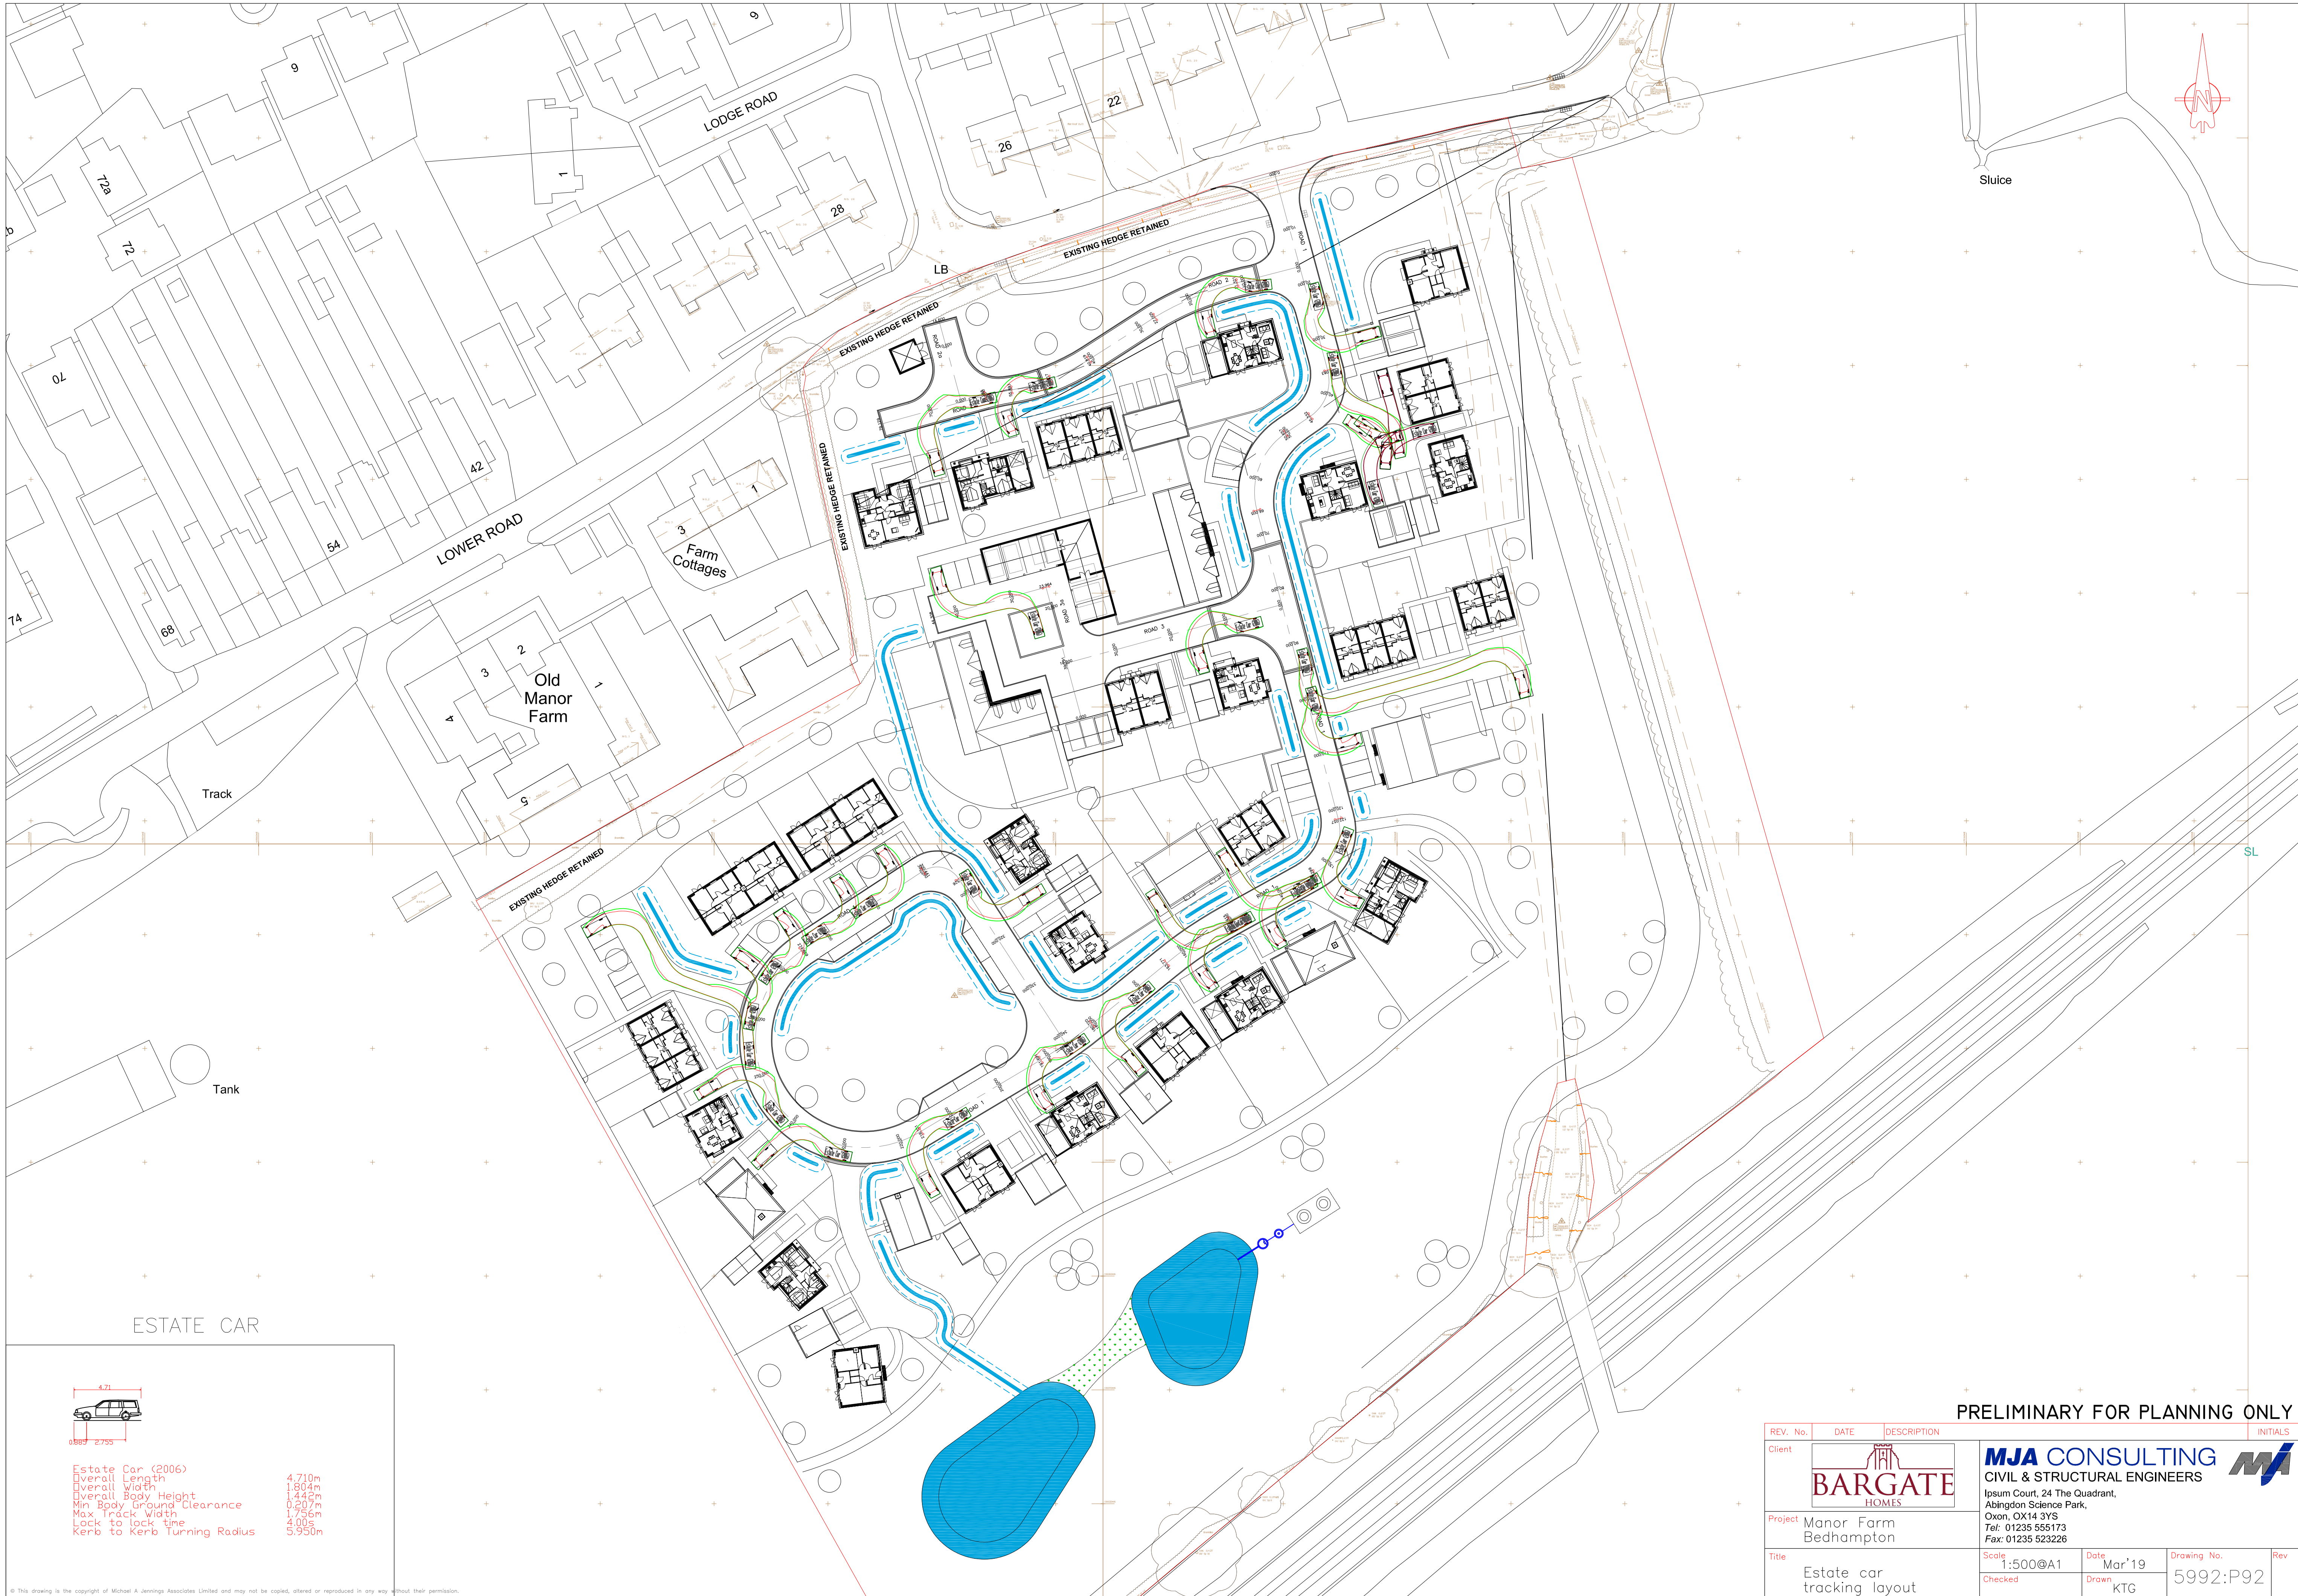


ESTATE CAR

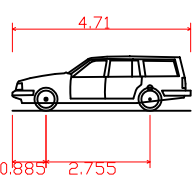

Estate Car (2006)
Overall Length 4.710m
Overall Width 1.904m
Overall Body Height 1.442m
Min. Body Ground Clearance 0.207m
Max Track Width 1.756m
Lock to lock time 4.00s
Kerb to Kerb Turning Radius 5.950m

© This drawing is the copyright of Michael A Jennings Associates Limited and may not be copied, altered or reproduced in any way without their permission.

PRELIMINARY FOR PLANNING ONLY

REV. No.	DATE	DESCRIPTION	INITIALS	
Client			MJA CONSULTING CIVIL & STRUCTURAL ENGINEERS  Ipsium Court, 24 The Quadrant, Oxon, OX14 3YS Tel: 01235 555173 Fax: 01235 523226	
Project	Manor Farm Bedhampton		Scale	1:500@A1
Title	Estate car tracking layout		Date	Mar'19
		Checked	Drawn	KTG
		Drawing No.		5992:P92
		Rev		