



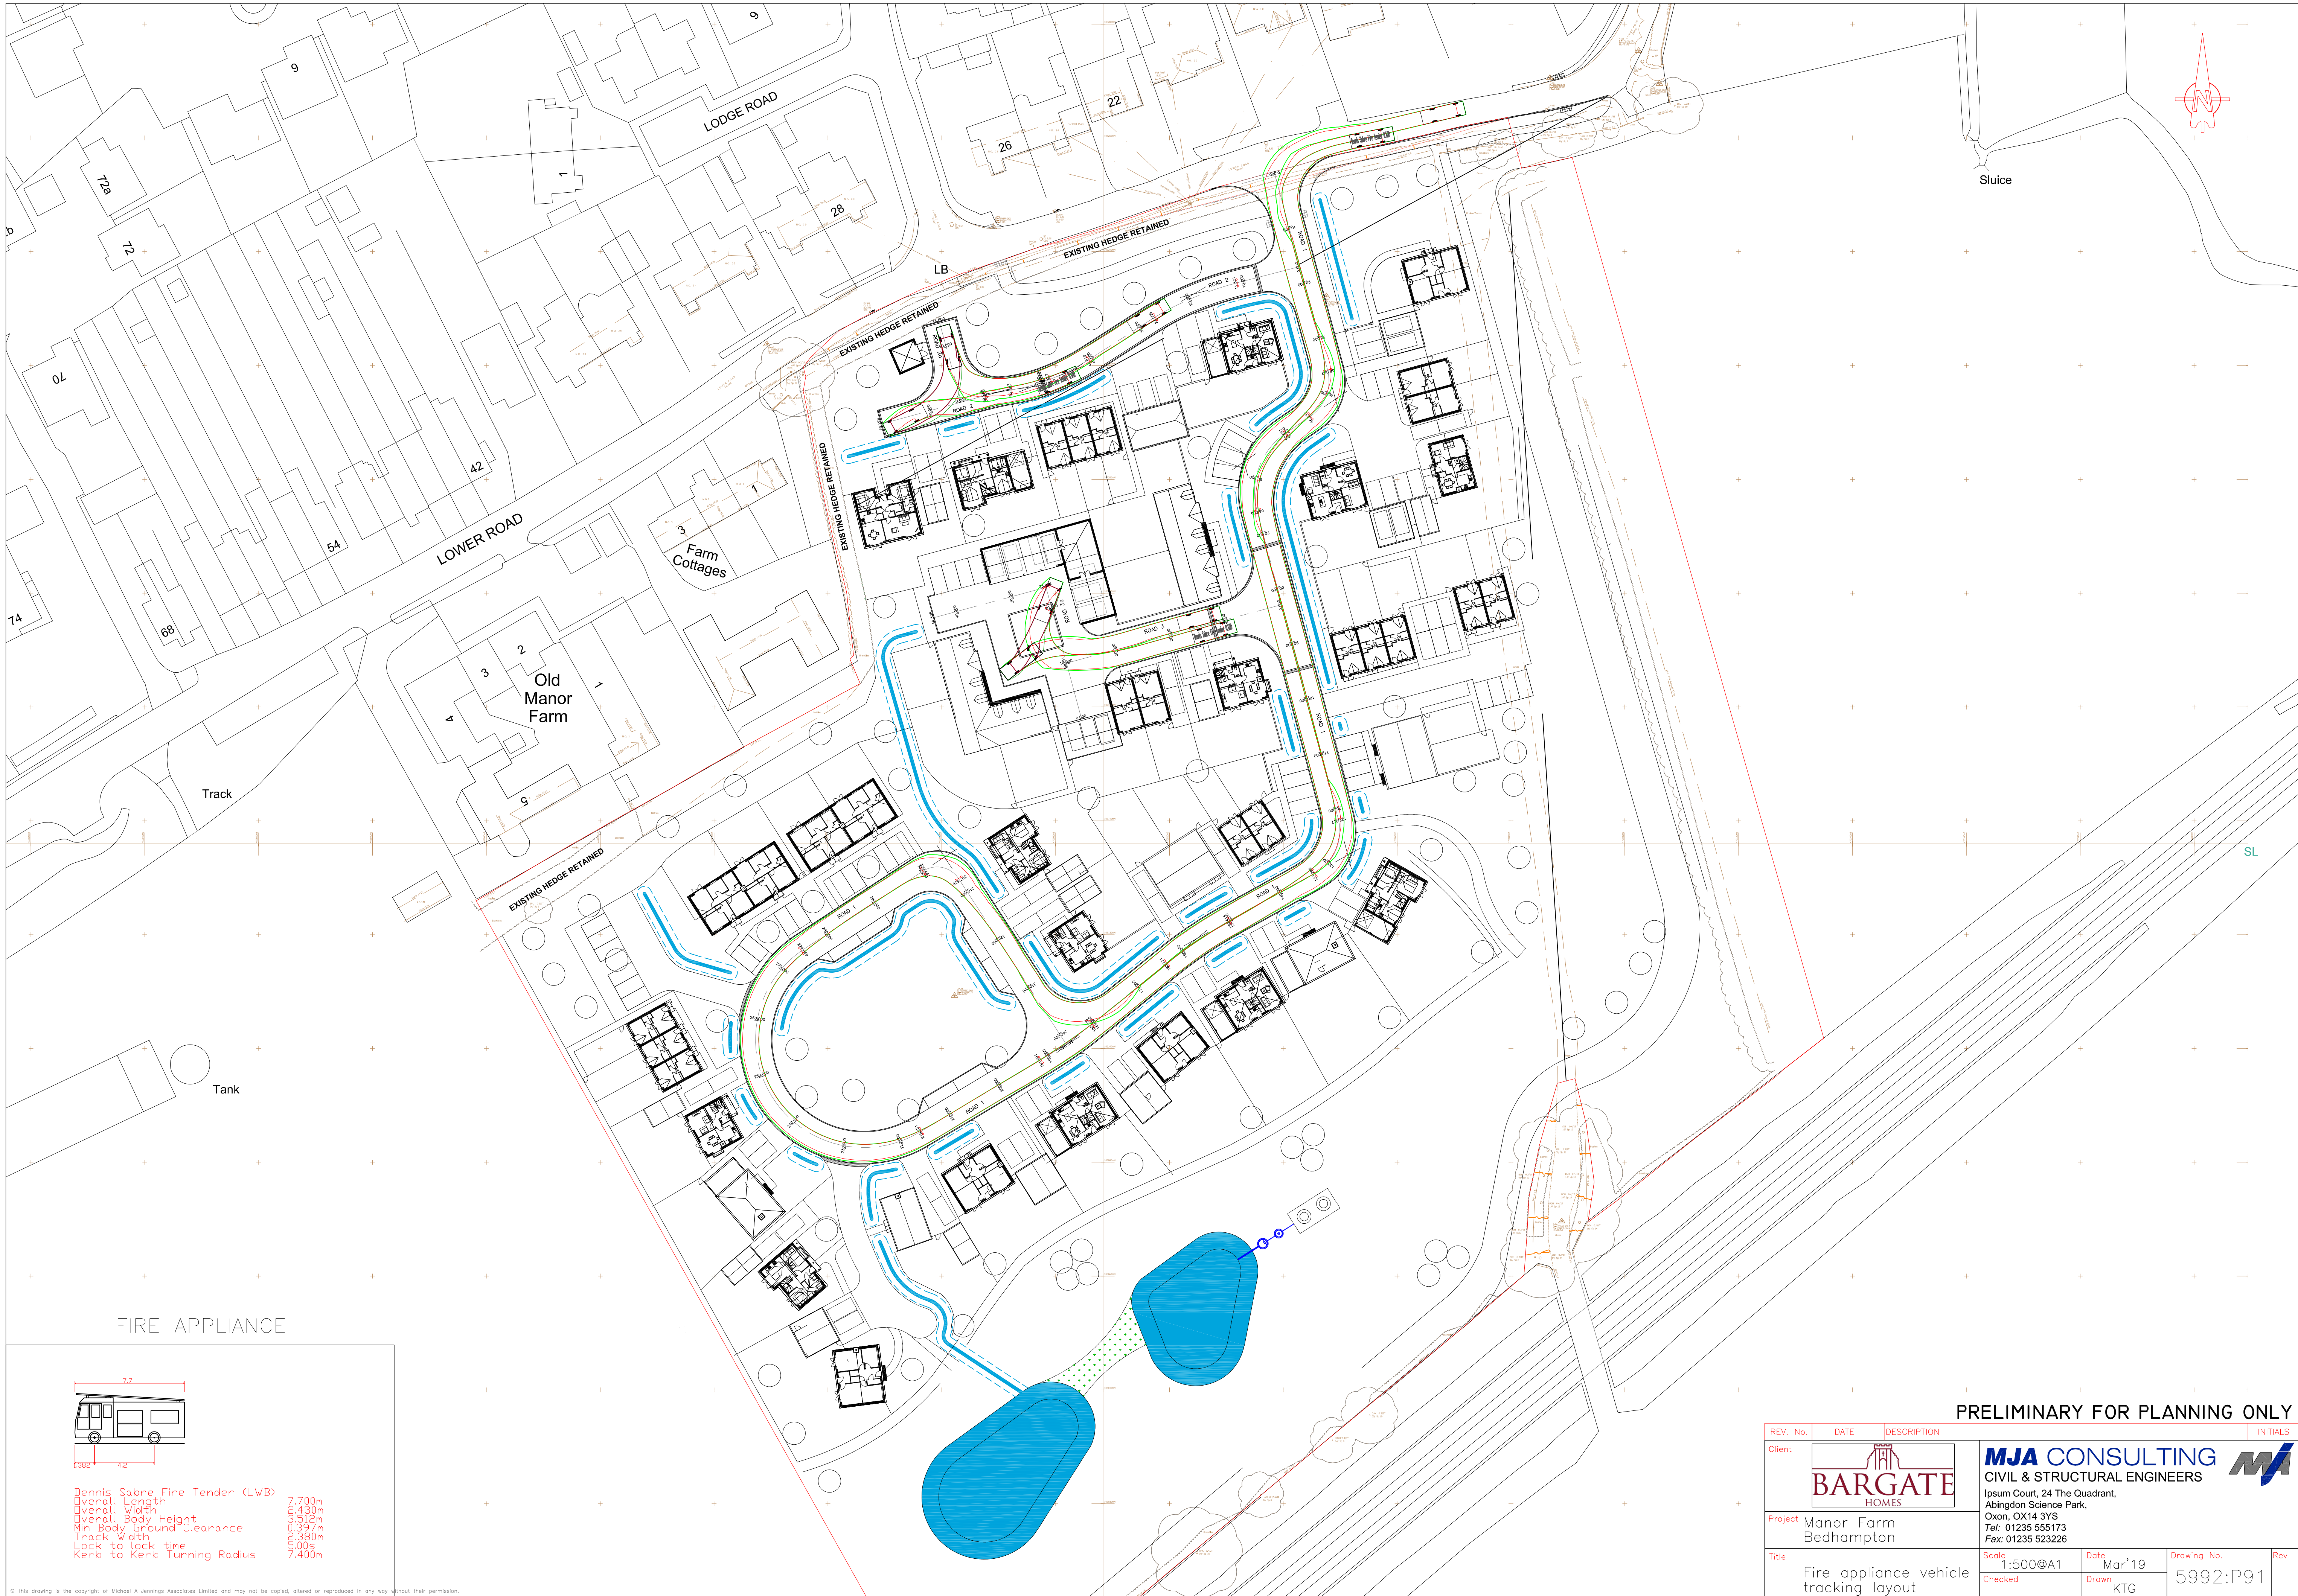

FIRE APPLIANCE

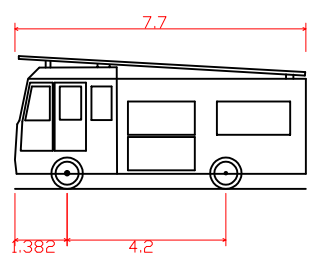

Dennis Sabre Fire Tender (LWB)  
Overall Length 7.700m  
Overall Width 2.430m  
Overall Body Height 3.512m  
Min Body Ground Clearance 0.397m  
Track Width 5.000m  
Lock to lock time 5.00s  
Kerb to Kerb Turning Radius 7.400m

PRELIMINARY FOR PLANNING ONLY

| REV. No.    | DATE   | DESCRIPTION | INITIALS |
|-------------|---|-------------|----------|
| Client      | <br><b>BARGATE</b><br>HOMES |             |          |
| Project     | Manor Farm<br>Bedhampton                                                                                         |             |          |
| Title       | Fire appliance vehicle<br>tracking layout                                                                        |             |          |
| Scale       | 1:500@A1   | Date        | Mar'19   |
| Checked     |   | Drawn       | KTG      |
| Drawing No. | 5992:P91   |             |          |
| Rev         |   |             |          |