


SKETCH TO SHOW SIGNAGE DIMENSIONS

| Site Signage Schedule       |     |                |                                                                     |         |             |                 |             |                                                |
|-----------------------------|-----|----------------|---------------------------------------------------------------------|---------|-------------|-----------------|-------------|------------------------------------------------|
| Sign No. & Description      | Qty | Size mm(WxDxH) | Materials                                                           | Colours | Height (mm) | Projection (mm) | Text Height | illumination                                   |
| McDiGIT SIGN 1              | 3   | 1648x1426x108  | PPC Aluminium Panel Housing with LCD display screen - Double screen | Grey    | 2167mm      | 108             | n/a         | Internally illuminated (Max. 600cd/m²)         |
| McDiGIT SIGN 2              | 1   | 853x1426x108   | PPC Aluminium Panel Housing with LCD display screen - Single screen | Grey    | 2167mm      | 108             | n/a         | Internally illuminated (Max. 600cd/m²)         |
| DIGITAL BOOTH SCREEN SIGN 3 | 1   | 327x90x254     | PPC Aluminium Panel Housing with LCD display screen                 | Grey    | 1030mm      | 90              | n/a         | Internally illuminated (Max. 1600cd/m² static) |

THIS DRAWING HAS BEEN PREPARED "FOR INFORMATION ONLY" USING AS BUILT DRAWINGS FROM ACONEX. ALL DRAWINGS TO BE VERIFIED ON SITE BY THE MCDONALDS PM OR MAIN CONTRACTOR

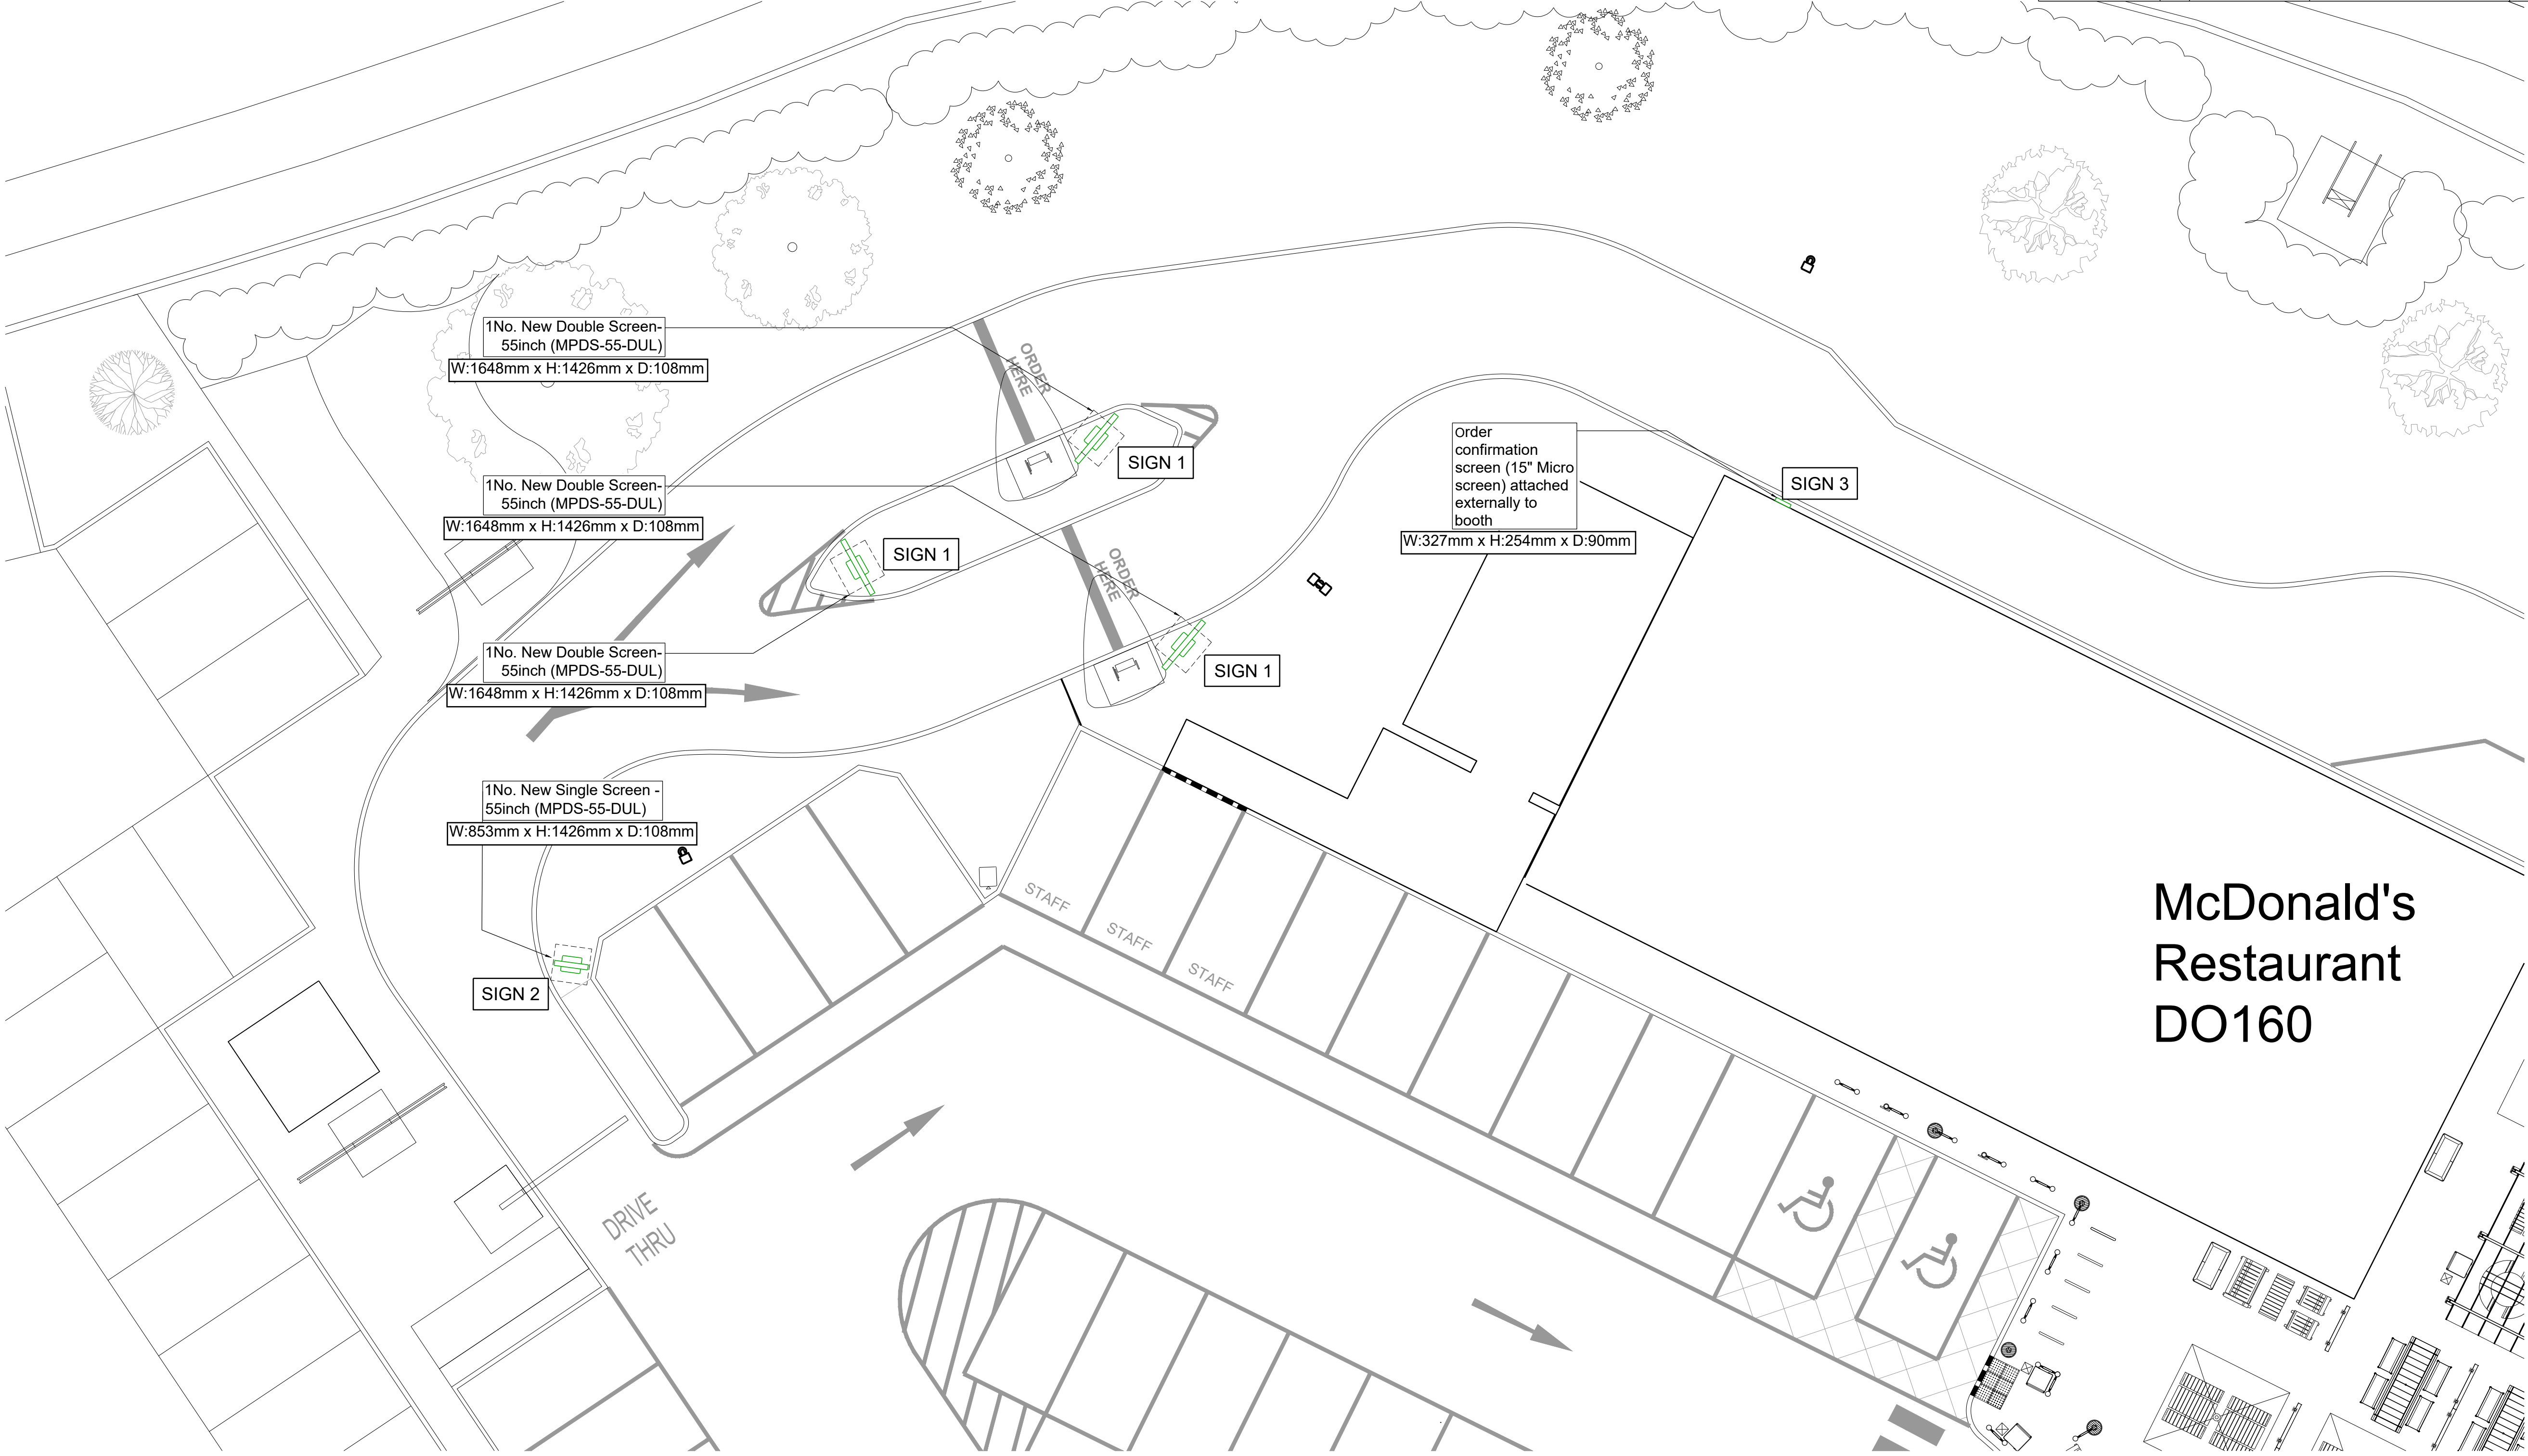

ON BEHALF OF: