





Client Approval					
X	A - Approved				
X	B - Approved with comments				
X	C - Do not use				
Rev.	Revision Note/Purpose of Issue	Drw By	Date	Chk By	Date
P1	PLANNING ISSUE	MW	12/12/19	NKS	11/12/19

FLATS / RETAIL

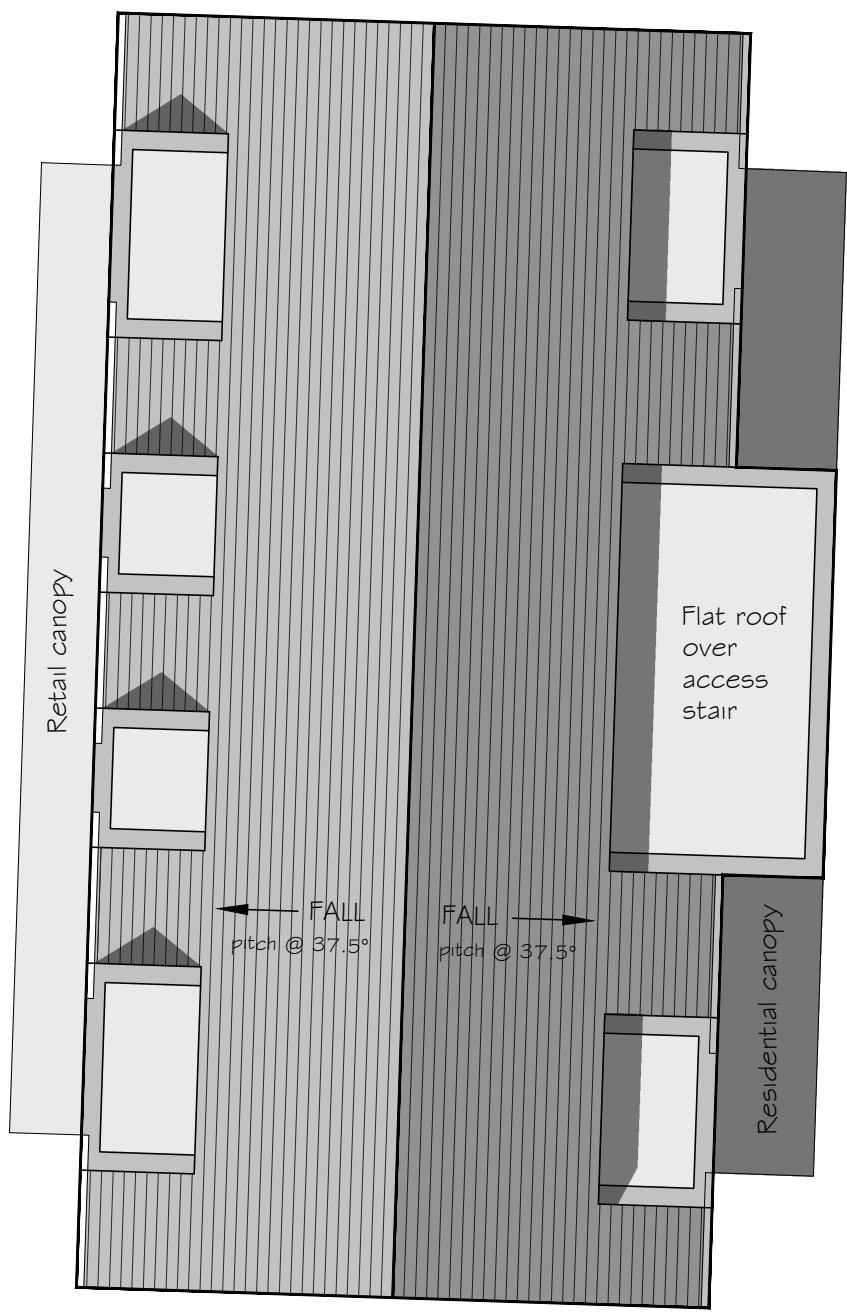

APARTMENTS

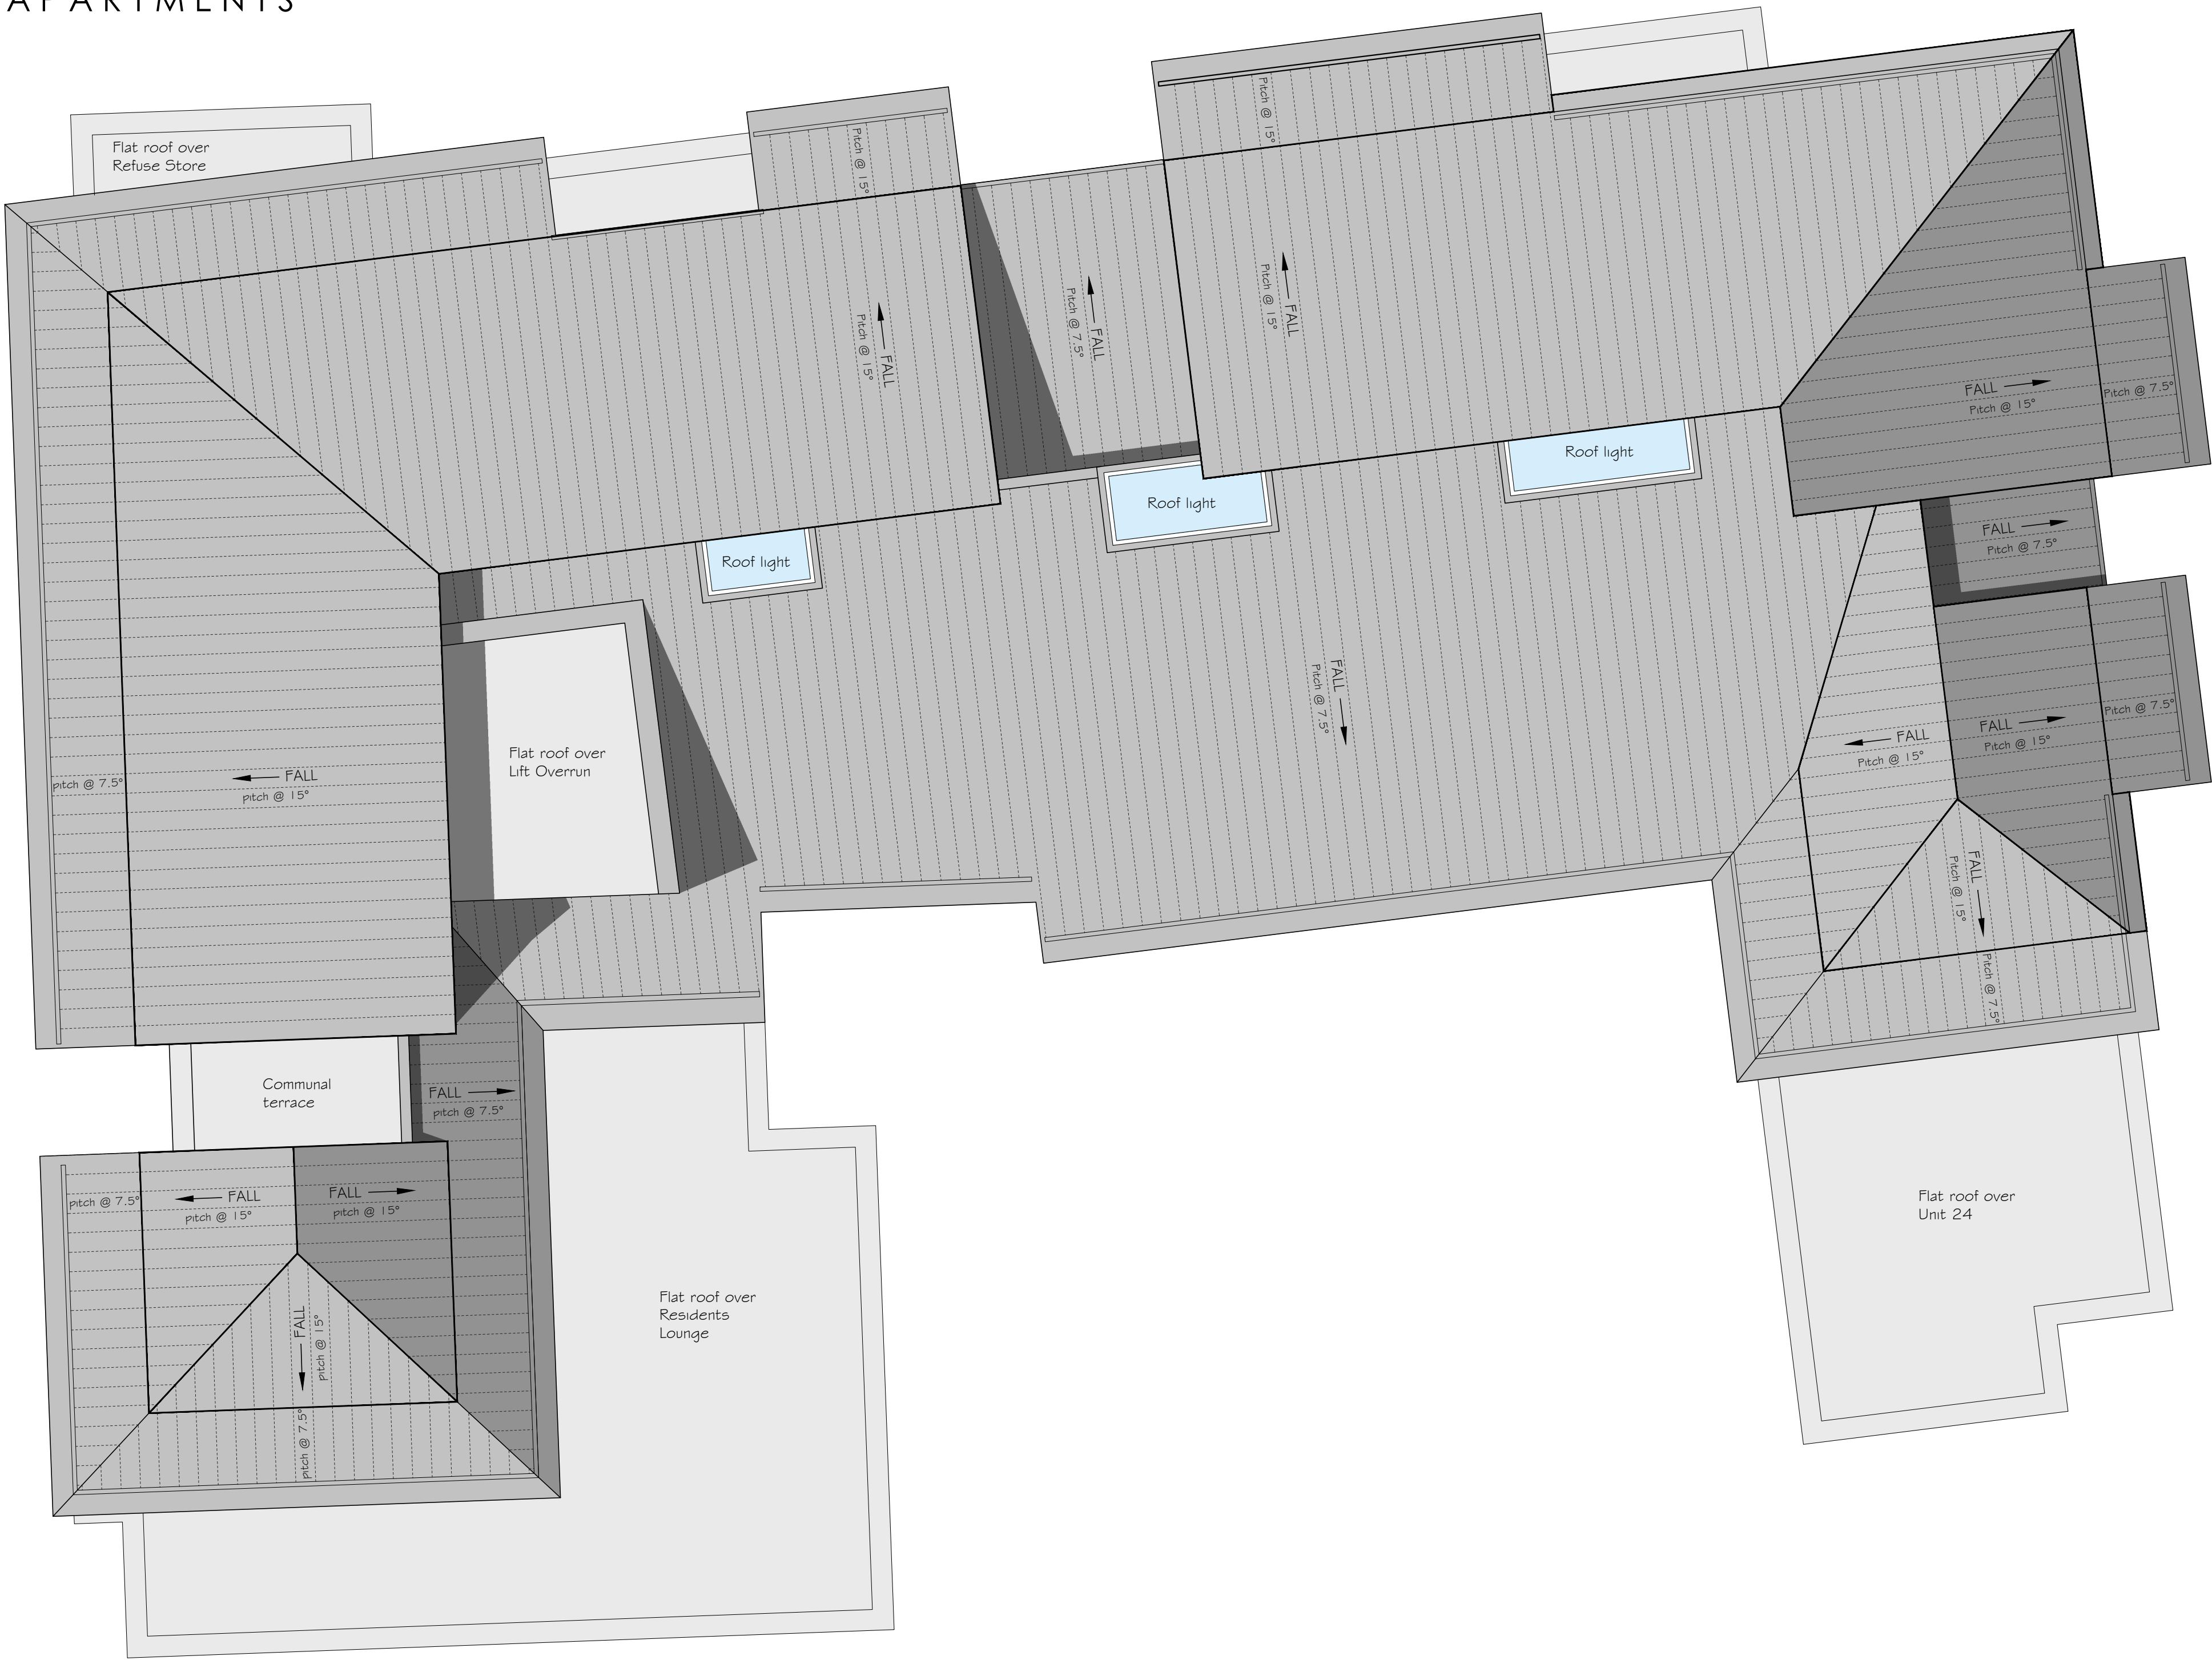

ROOF PLANS

Sheltered Housing Development
Elm Grove, Hayling Island,
Hampshire
Hamlet Homes