


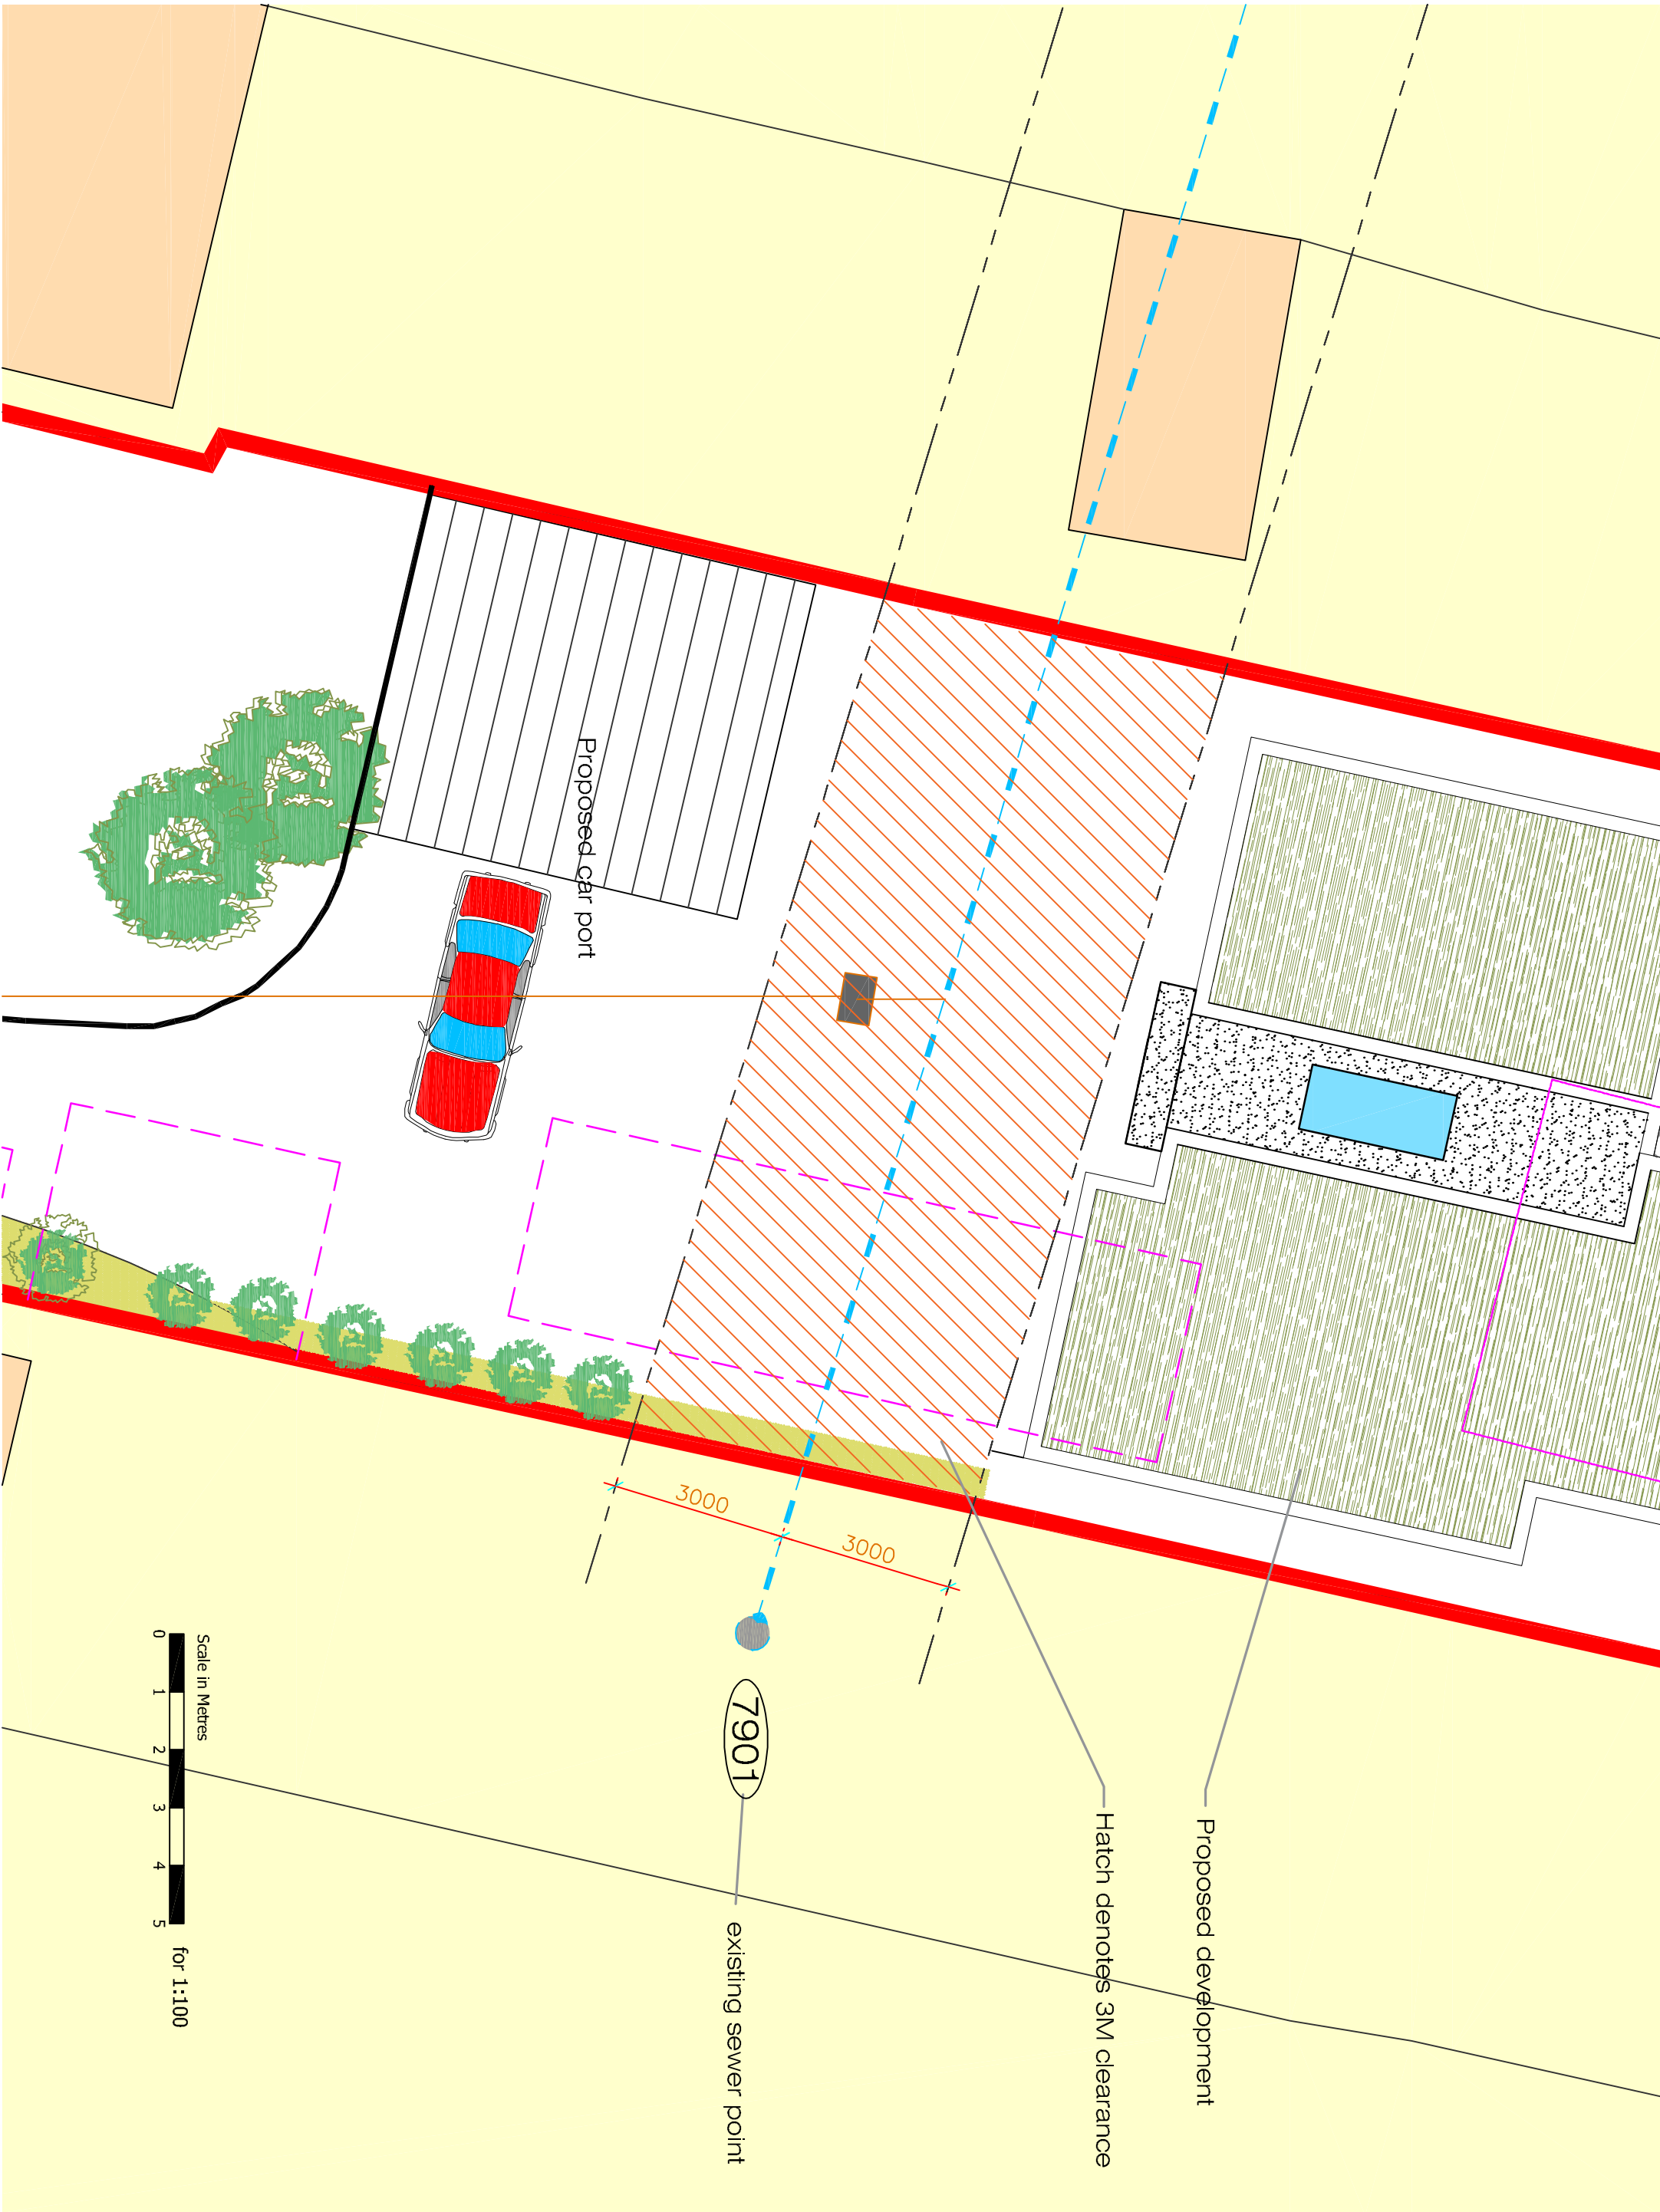

Drawing Title :		Project :				
Proposed Detached Bungalow		50 Silvester Road				
EXISTING SEWER LINE		Waterlooville				
PLANNING		Drawn By	Date	SHEET SIZE	Approved By	Date
		CRF	16/09/19	A2		
		Drawing No.		Revision:	Scale:	
		CFA	FULL	BS	01	1-100
Chris Flint Associates Ltd						
CHARTERED SURVEYORS - PROJECT MANAGERS						
DEVELOPMENT CONSULTANTS						
2 Emerald Close Waterlooville Hants PO7 8NZ						
tel: 023 92 453484 fax: 023 92 358554						
Email: chrisflintassociates@gmail.com						