
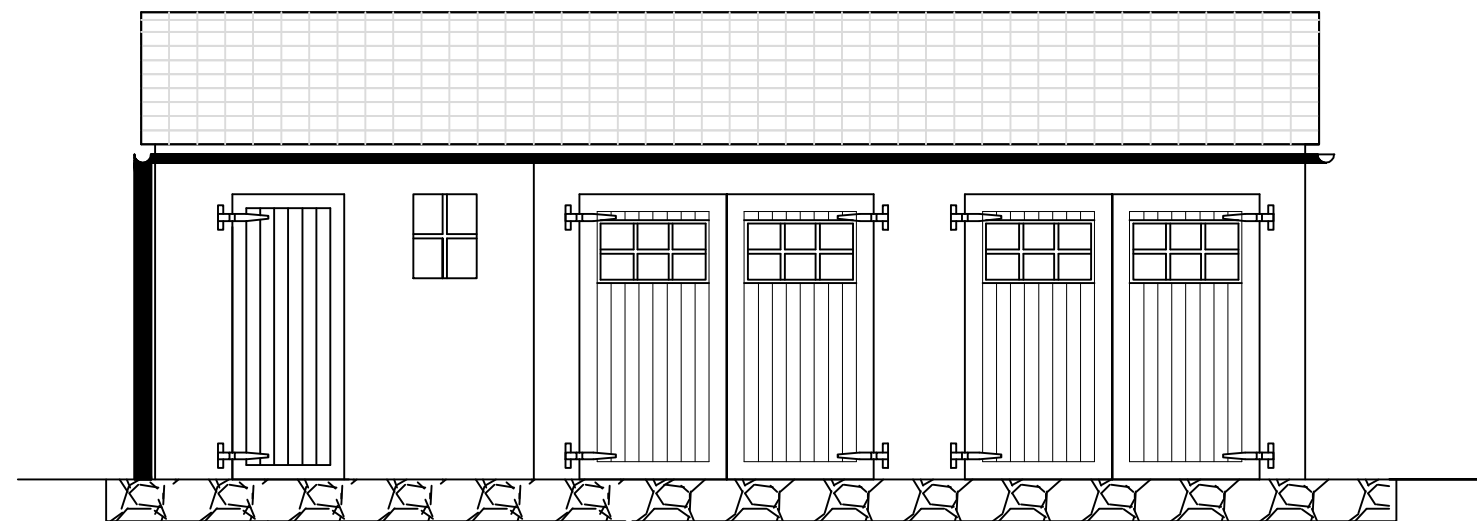


# Section C-C

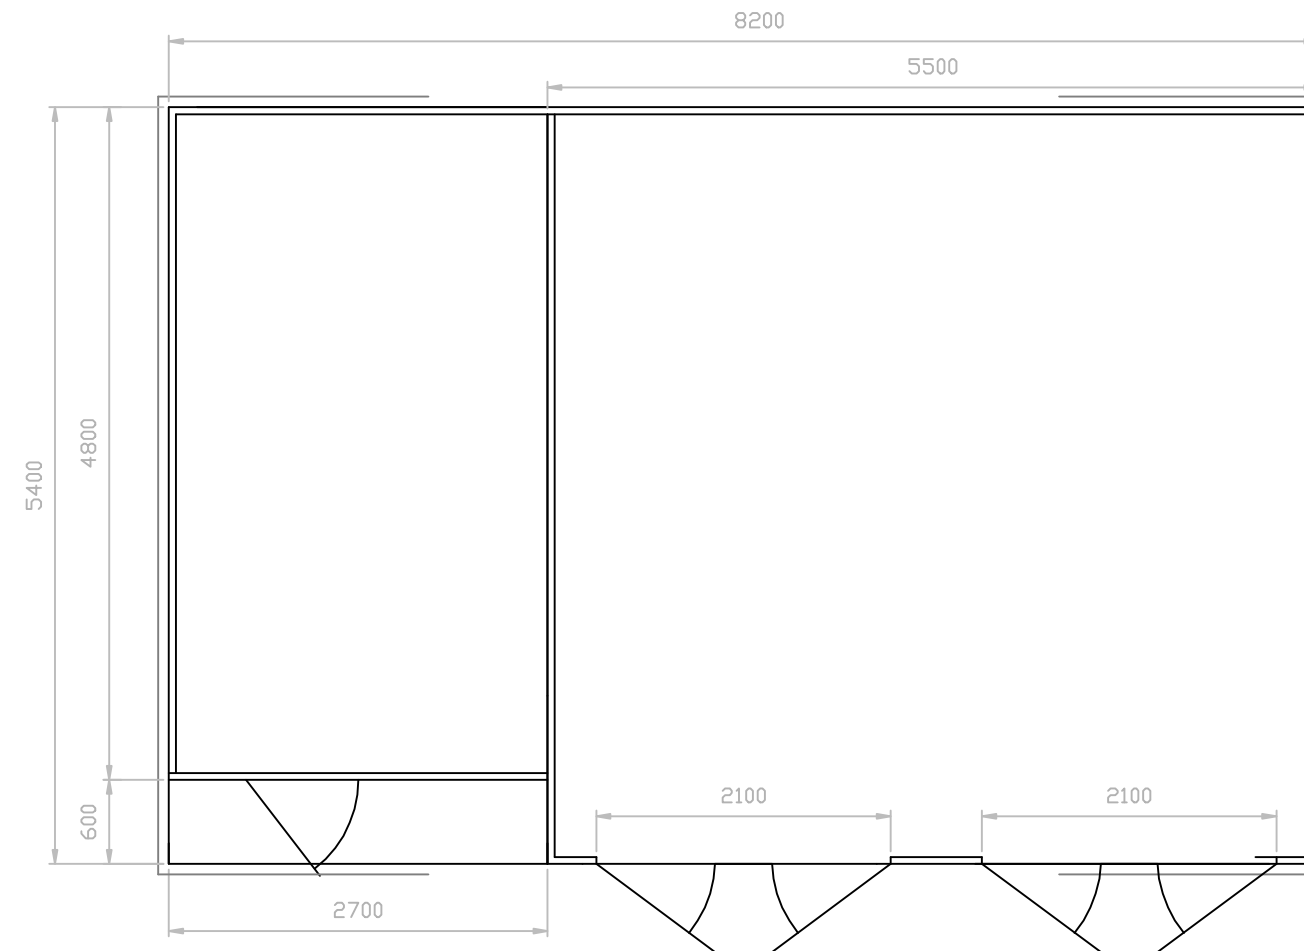

FOUNDATIONS AS PER MANUFACTURES SPECIFICATION  
 - 150MM HARDCORE WITH 100MM OF CONCRETE ON TOP  
 WITH A DAMP PROOF MEMBRANE IN BETWEEN

|                         |
|-------------------------|
| TT DESIGN LTD           |
| ROOK FARM HOUSE GARAGE  |
| GARAGE DETAILS 2/2      |
| ISS 1 25-11-19 PAGE 4/4 |